KEY

- Pedestrian Barrier
- Cone
- Sign
- Work area
- Closed area
- Pedestrian route

Works access / works exit to be risk assessed on site for suitability of location

DETAIL B

Single/Dual carriageway 40mph or less - 450mm traffic cones, spacing 1.5m.
Single/Dual carriageway 50mph or more - 750mm traffic cones, spacing 1.5m.
Dual carriageway national speed limit - 750mm traffic cones, spacing 1.5m, relaxation 3m.

Notes:
1) During darkness, warning lights to BS EN 12352:2006 should be provided in accordance with Table A1.3 (Appendix 1).
2) 45° tapers have 1.5m spacing, no relaxations.
3) On motorways and NSL AP duals with hard shoulders, 1m cones will be required for both standard and relaxation works for lead tapers and the facing wall of lane changes.

DETAIL C2

Single carriageway 40mph or less - 450mm traffic cones.
Single/Dual carriageway 50mph or more - 750mm traffic cones.

Notes:
1) During darkness, warning lights to BS EN 12352:2006 should be provided in accordance with Table A1.3.

NOTE

Minimum 1.5m pedestrian walkway to be maintained at all times.

NOTE

Minimum 3m running lane to be maintained at all times.

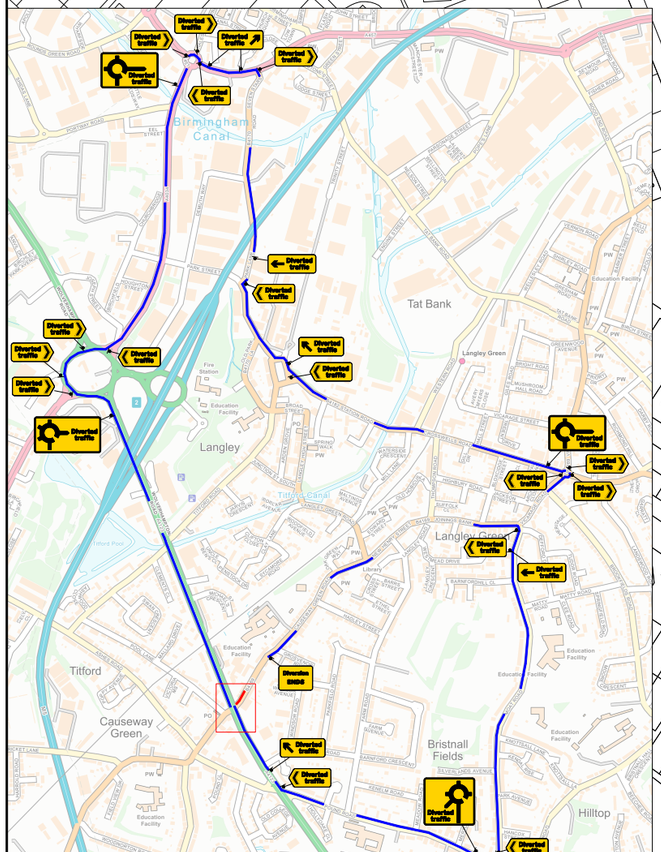

Contains Ordance Survey data © Crown copyright and database right 2025

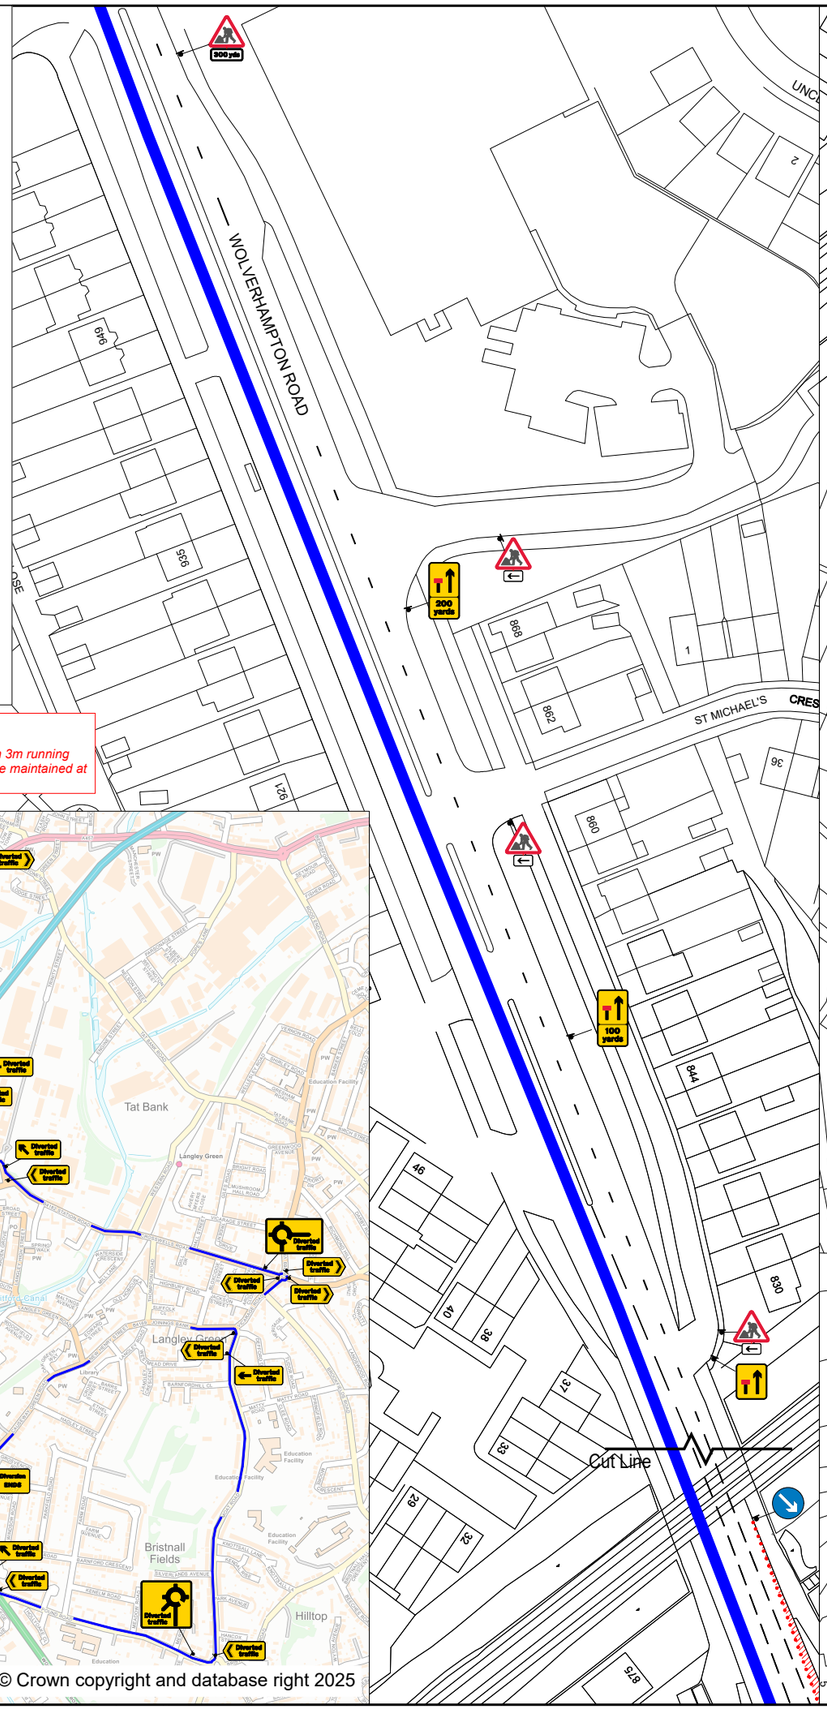

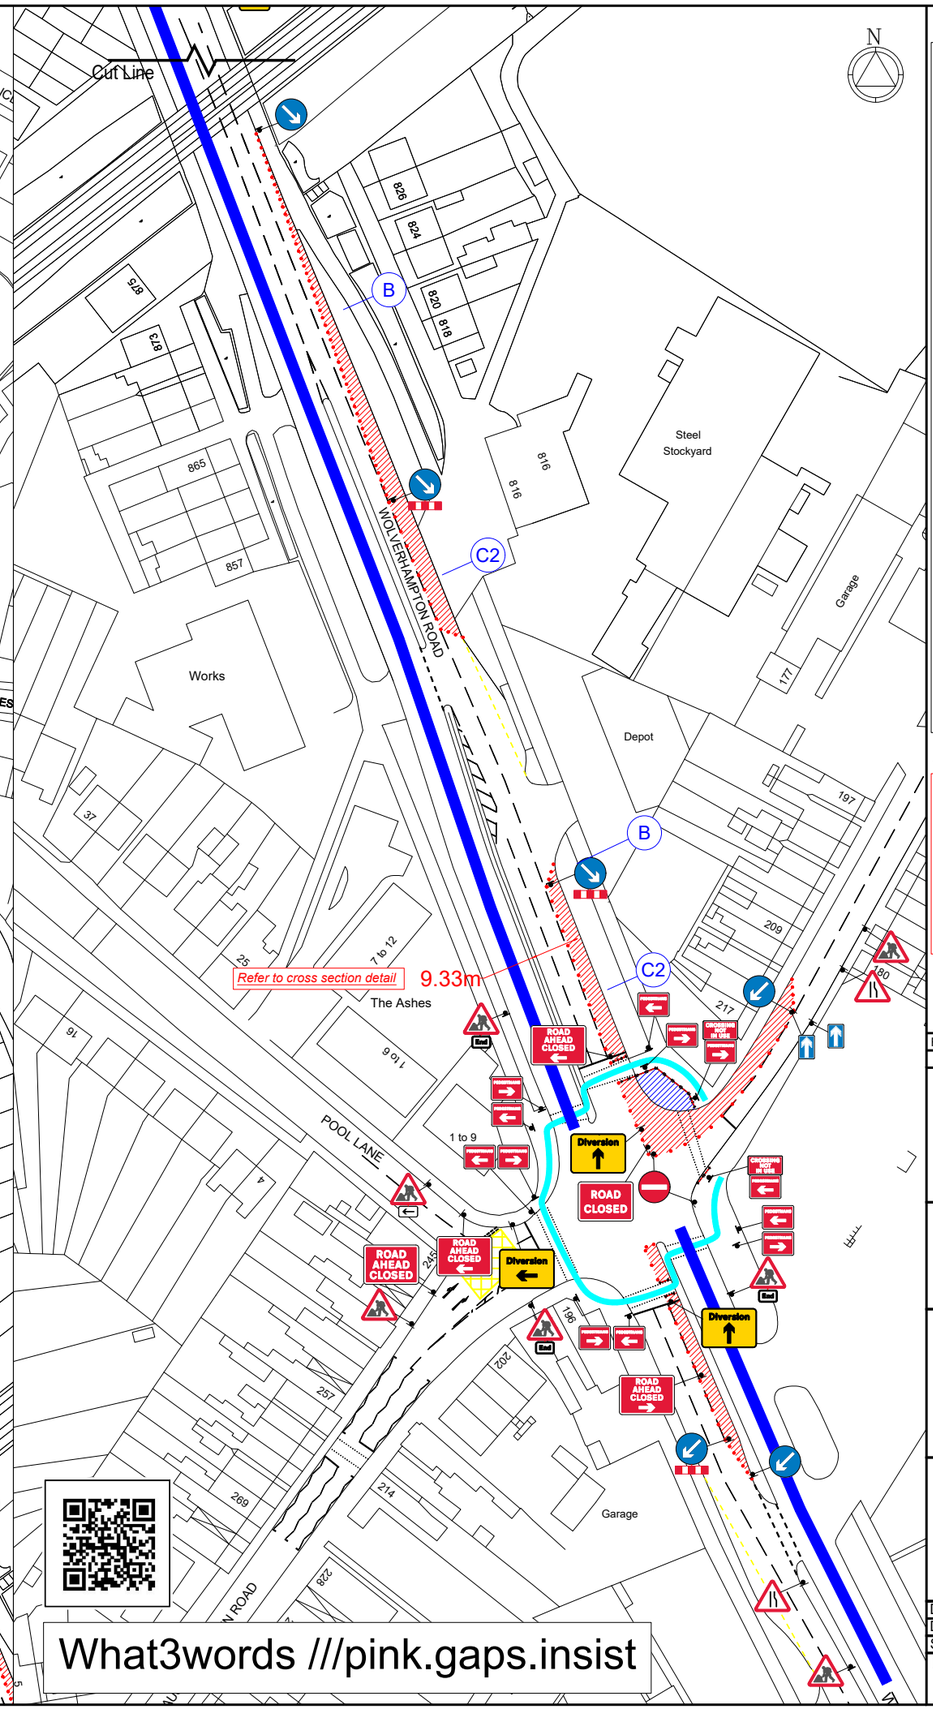

What3words ///pink.gaps.insist

KIT LIST

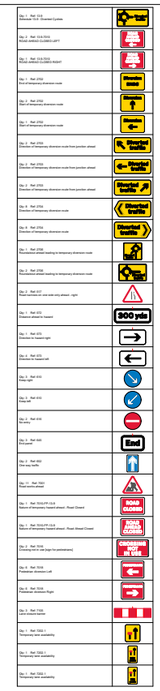

CROSS SECTION

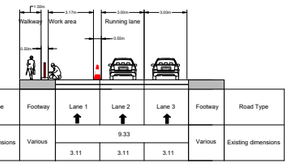

Rev	Description	By	Chkd	Date
A	Road closure added	TJD	SH	06/06/25

Revisions

Client

nationalgrid

Project

Wolverhampton Road Junction with Causeway Green Road, Oldbury, B68 8LQ
Grid Ref: 399027 , 287344

Title

Lane 1 closure

DOOCEY Traffic Management

Design: SH	Drawn: HJS	Chkd: SH
Date: 05/06/25	Date: 05/06/25	Date: 05/06/25
Scale: NTS @ A3	Status:	

Drawing No: 45381.001

Rev: A