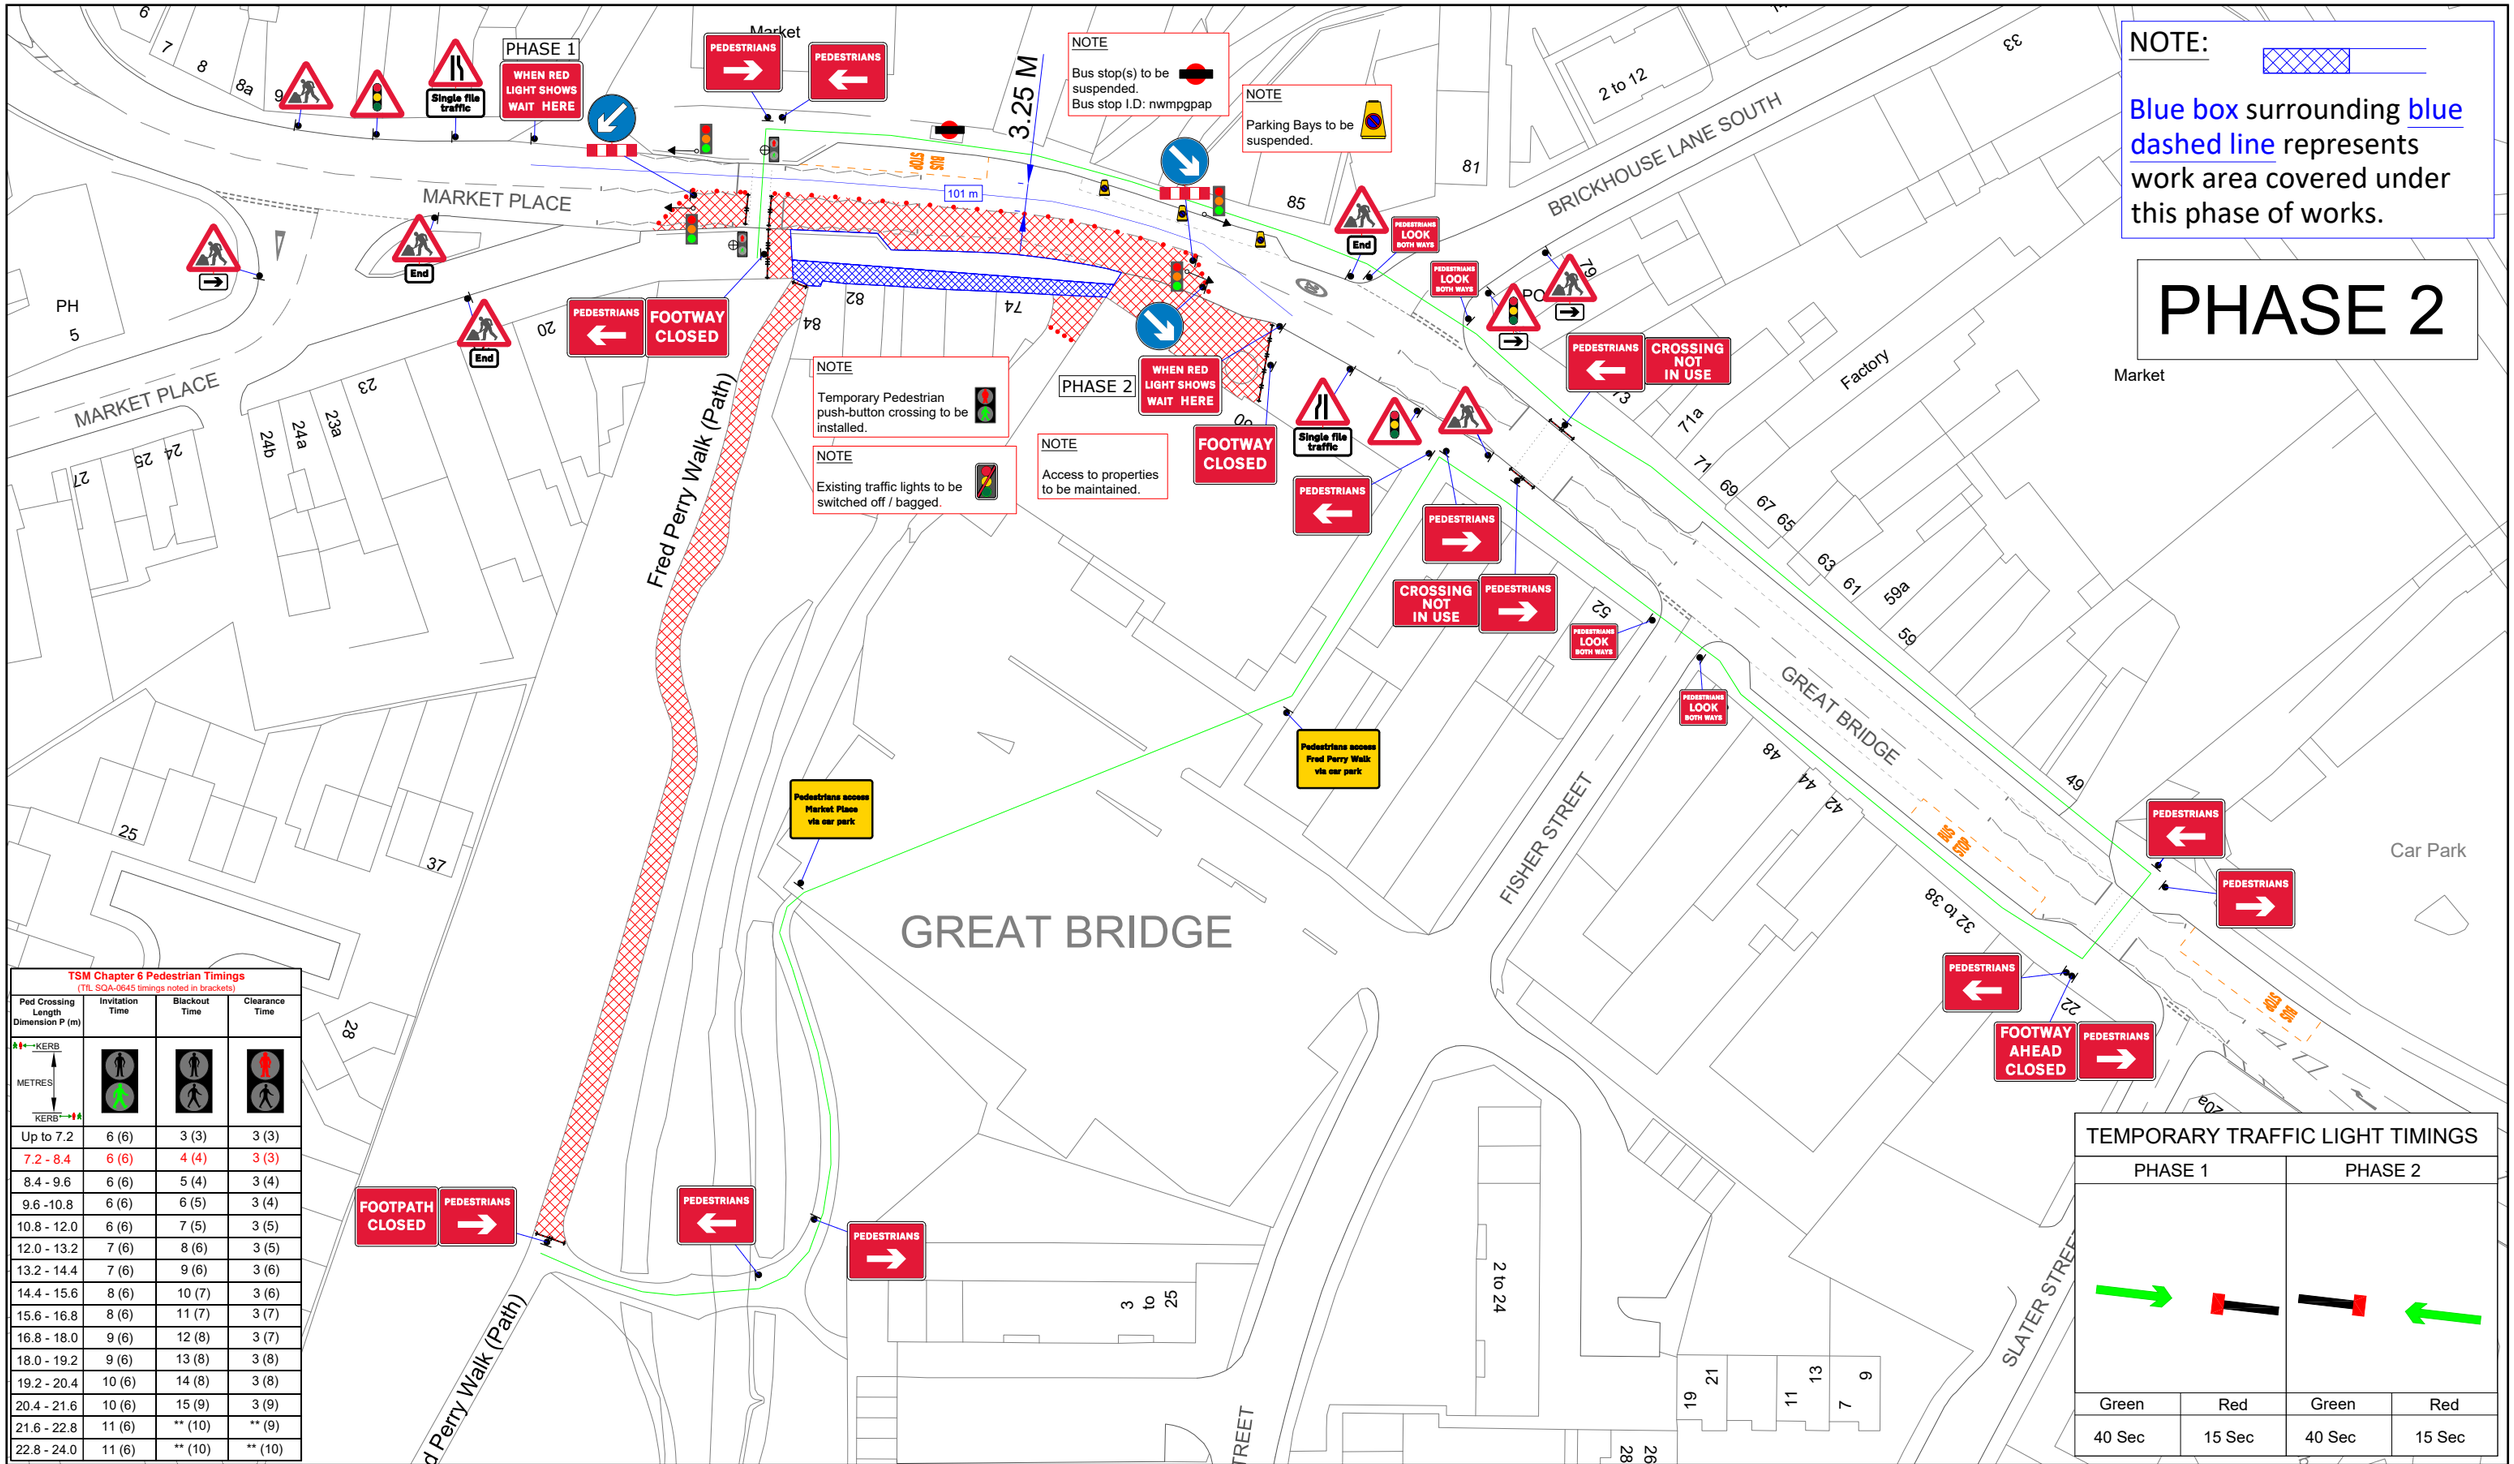

TSM Chapter 6 Pedestrian Timings
(TfL SOA-0645 timings noted in brackets)

Ped Crossing Length Dimension P (m)	Invitation Time	Blackout Time	Clearance Time
Up to 7.2	6 (6)	3 (3)	3 (3)
7.2 - 8.4	6 (6)	4 (4)	3 (3)
8.4 - 9.6	6 (6)	5 (4)	3 (4)
9.6 -10.8	6 (6)	6 (5)	3 (4)
10.8 - 12.0	6 (6)	7 (5)	3 (5)
12.0 - 13.2	7 (6)	8 (6)	3 (5)
13.2 - 14.4	7 (6)	9 (6)	3 (6)
14.4 - 15.6	8 (6)	10 (7)	3 (6)
15.6 - 16.8	8 (6)	11 (7)	3 (7)
16.8 - 18.0	9 (6)	12 (8)	3 (7)
18.0 - 19.2	9 (6)	13 (8)	3 (8)
19.2 - 20.4	10 (6)	14 (8)	3 (8)
20.4 - 21.6	10 (6)	15 (9)	3 (9)
21.6 - 22.8	11 (6)	** (10)	** (9)
22.8 - 24.0	11 (6)	** (10)	** (10)

TEMPORARY TRAFFIC LIGHT TIMINGS

PHASE 1		PHASE 2	
Green	Red	Green	Red
40 Sec	15 Sec	40 Sec	15 Sec

Working in Partnership

BRIDGE Construction

RouteOne Traffic Management

Unit 2 Brabazon Court | Borman | Lichfield Road Industrial Estate | Tamworth | B79 7TA
Tel: 0121 289 4222 | Enquiries@routeonetm.com

Copyright reserved. RouteOne Traffic Management Ltd
Not to be reproduced unless by written authorisation.

Key :

	WORK AREA		TEMP LIGHT
	CLOSED AREA		TEMP PEDLIGHT
	DIVERSION		
	CONE		
	PED BARRIER		
	TEMP SIGN		
	BUS STOP		

Notes :

Min width of sideways safety zone (S)	0.5 m
Min length of longways clearance (L)	0.5 m
Speed of the road(s)	20

Client : Bridge Construction

Drawing Title:Proposed 2 way traffic lights Market Place, Great Bridge Tipton, DY4 7EW

Date: 19/08/2025	Scale: NTS	Paper: A3
Drawn by: LW	Checked by: DP	Approved by: DV
Scheme Number: R1-8308	Drawing Number: 002	Revision: -