PEDESTRIAN WALKWAY DETAIL

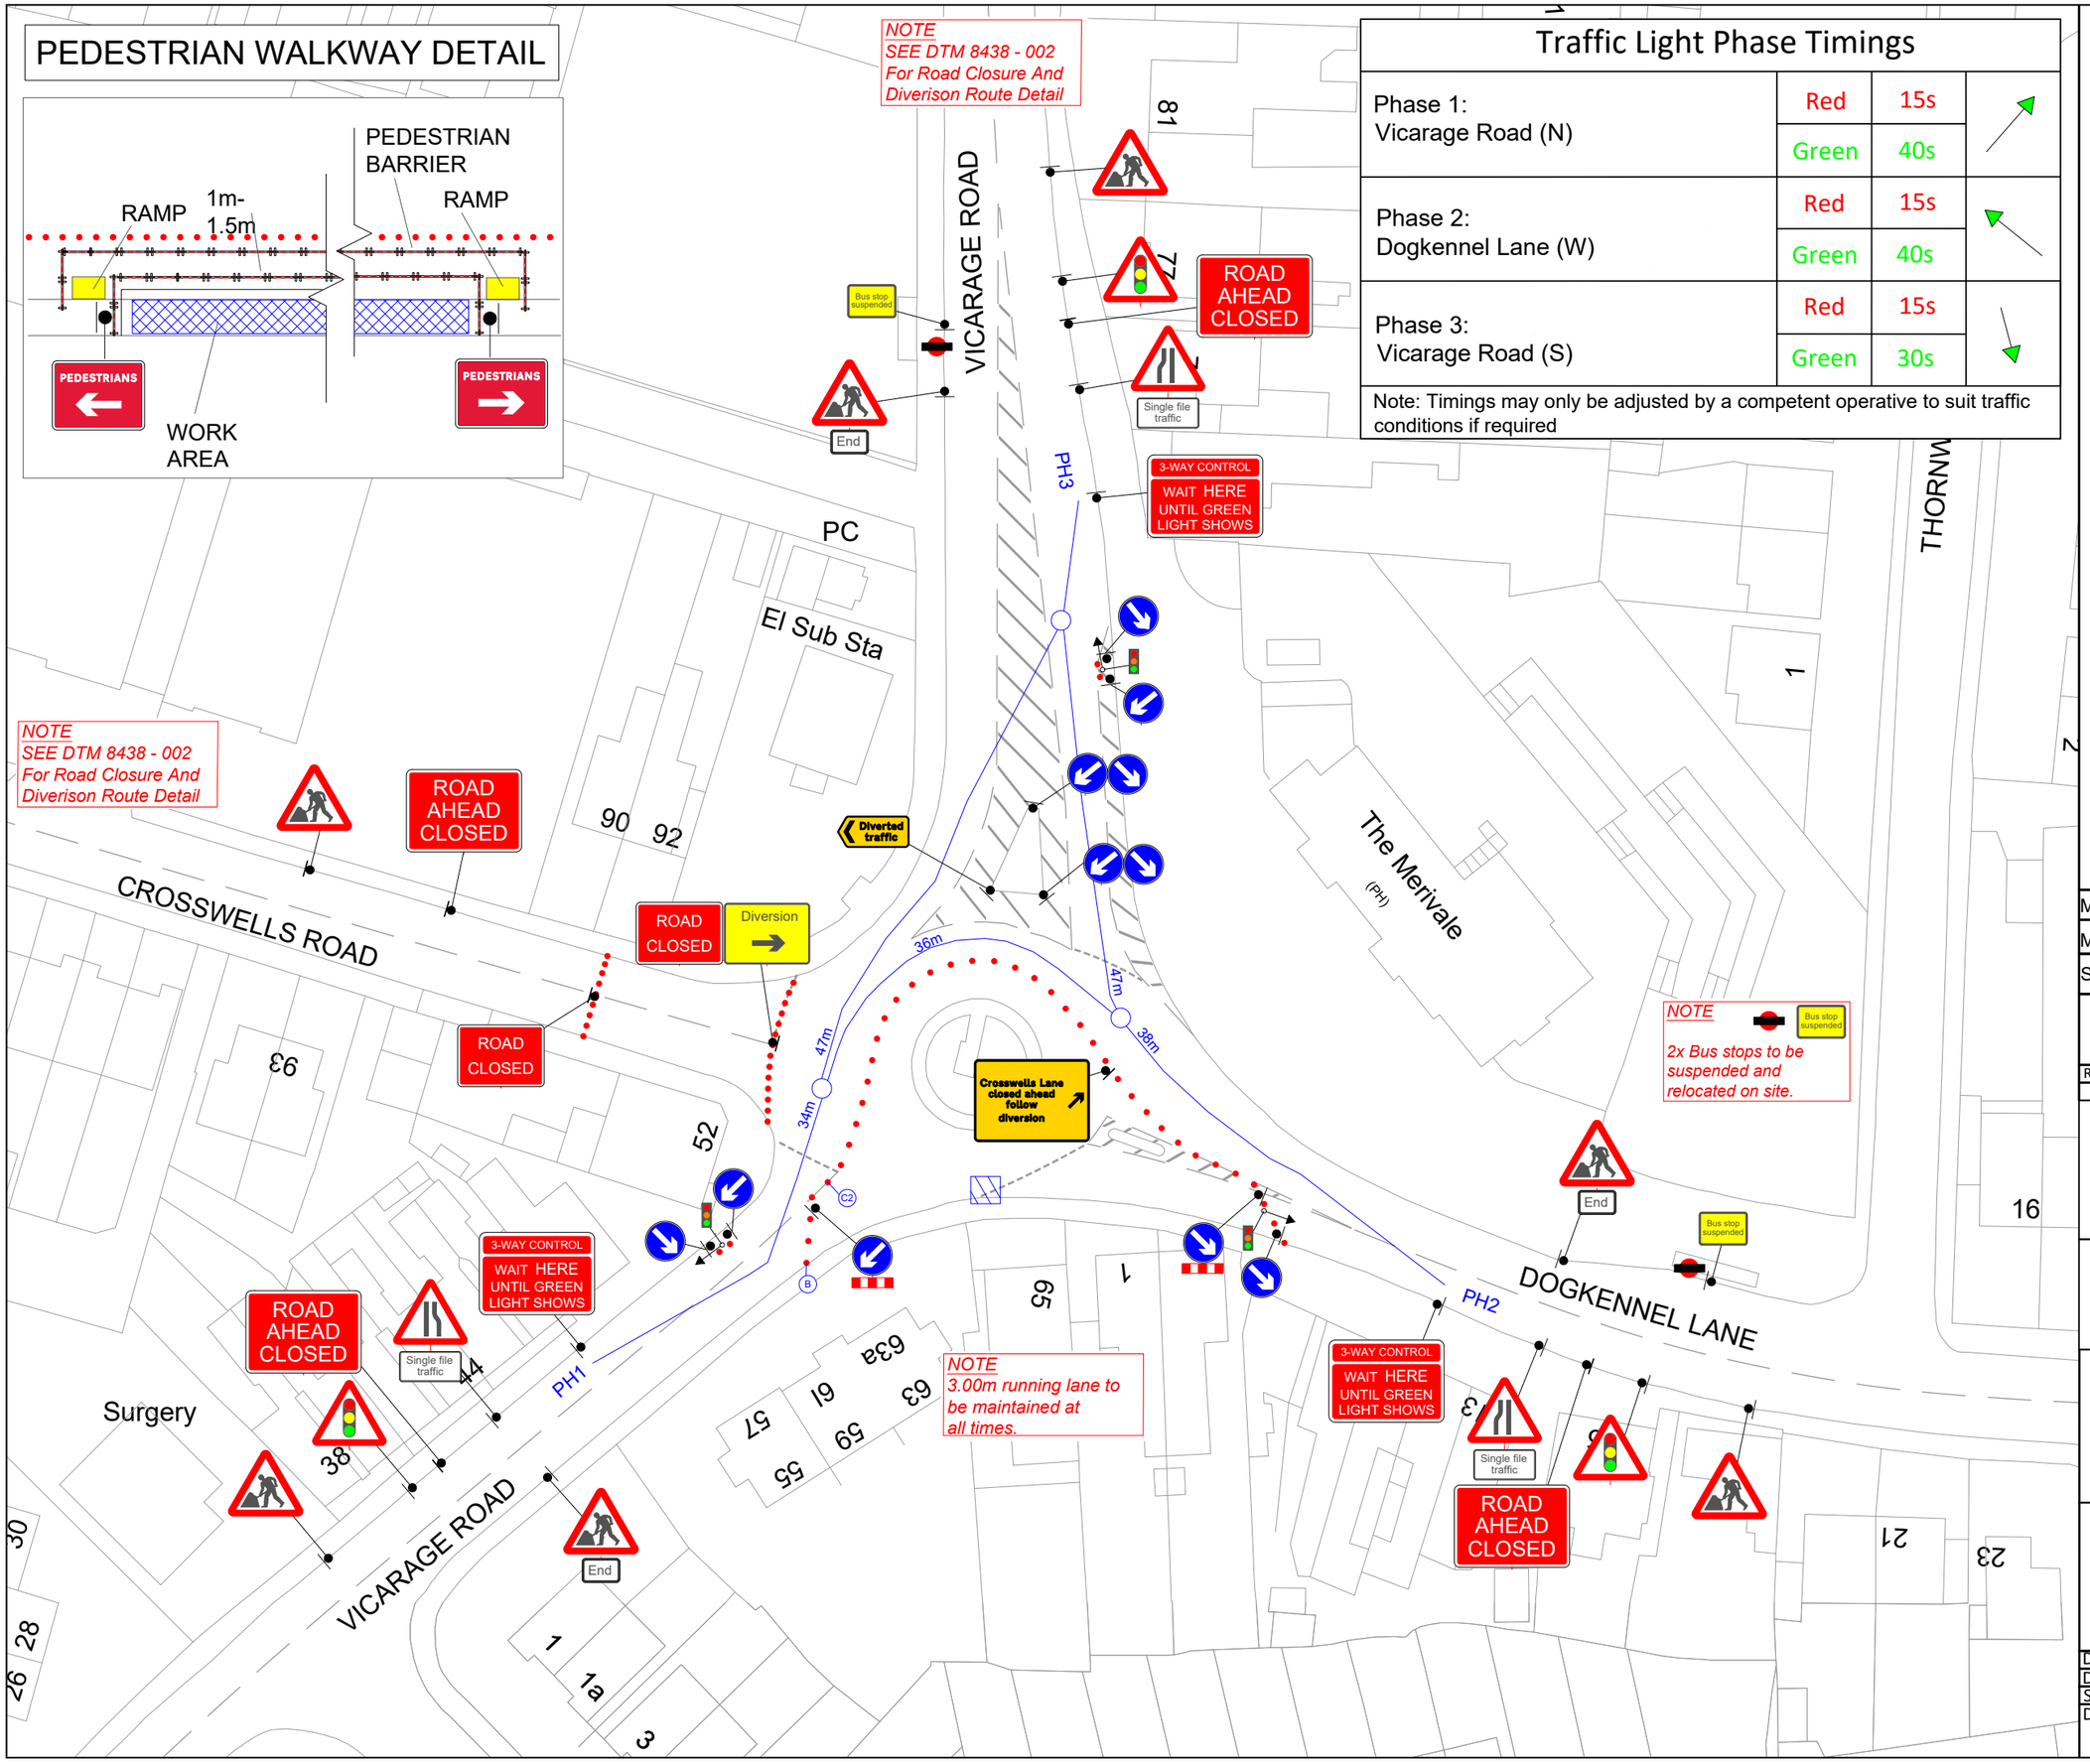

Traffic Light Phase Timings

Phase 1: Vicarage Road (N)	Red	15s	
	Green	40s	
Phase 2: Dogkennel Lane (W)	Red	15s	
	Green	40s	
Phase 3: Vicarage Road (S)	Red	15s	
	Green	30s	

Note: Timings may only be adjusted by a competent operative to suit traffic conditions if required

KEY

- Cone
- Sign
- Work area
- Traffic light head
- 1 Traffic light phase

DETAIL B

Single/Dual carriageway 40mph or less - 450mm traffic cones, spacing 1.5m.
Single/Dual carriageway 50mph or more - 750mm traffic cones, spacing 1.5m.
Dual carriageway national speed limit - 750mm traffic cones, spacing 1.5m, relaxation 3m.

Notes:
1) During darkness, warning lights to BS EN 12352:2006 should be provided in accordance with Table A1.3 (Appendix 1).
2) 45 degree tapers have 1.5m spacing and no relaxations.
3) On motorways and NSL AP duals with hard shoulders, 1m cones will be required for both standard and relaxation works for lead tapers and the facing wall of lane changes.

DETAIL C2

3m

Single carriageway 40mph or less - 450mm traffic cones.
Single/Dual carriageway 50mph or more - 750mm traffic cones.

Notes:
1) During darkness, warning lights to BS EN 12352:2006 should be provided in accordance with Table A1.3.

Min width of sideways safety zone (S)	0.5 m
Min length of longways clearance (L)	0.5 m
Speed of the road	30

Rev	Description	By	Chk	Date
-	--	-		-

Revisions

Client:

OnSite

Project:
Dog Kennel Lane
Oldbury, B68 9LU
Grid Ref: (x)400059 ; (y)288039

Title:
Temporary Three Way
Traffic Lights & Road Closure
And Diversion

DOOCEY Traffic Management

Design: ACW	Drawn: ACW	Chkd: OP
Date: 22/12/25	Date: 22/12/25	Date: 22/12/25
Scale: A3 - NTS	Status: Proposed	

Drawing No DTM8438 - 001 Rev: -