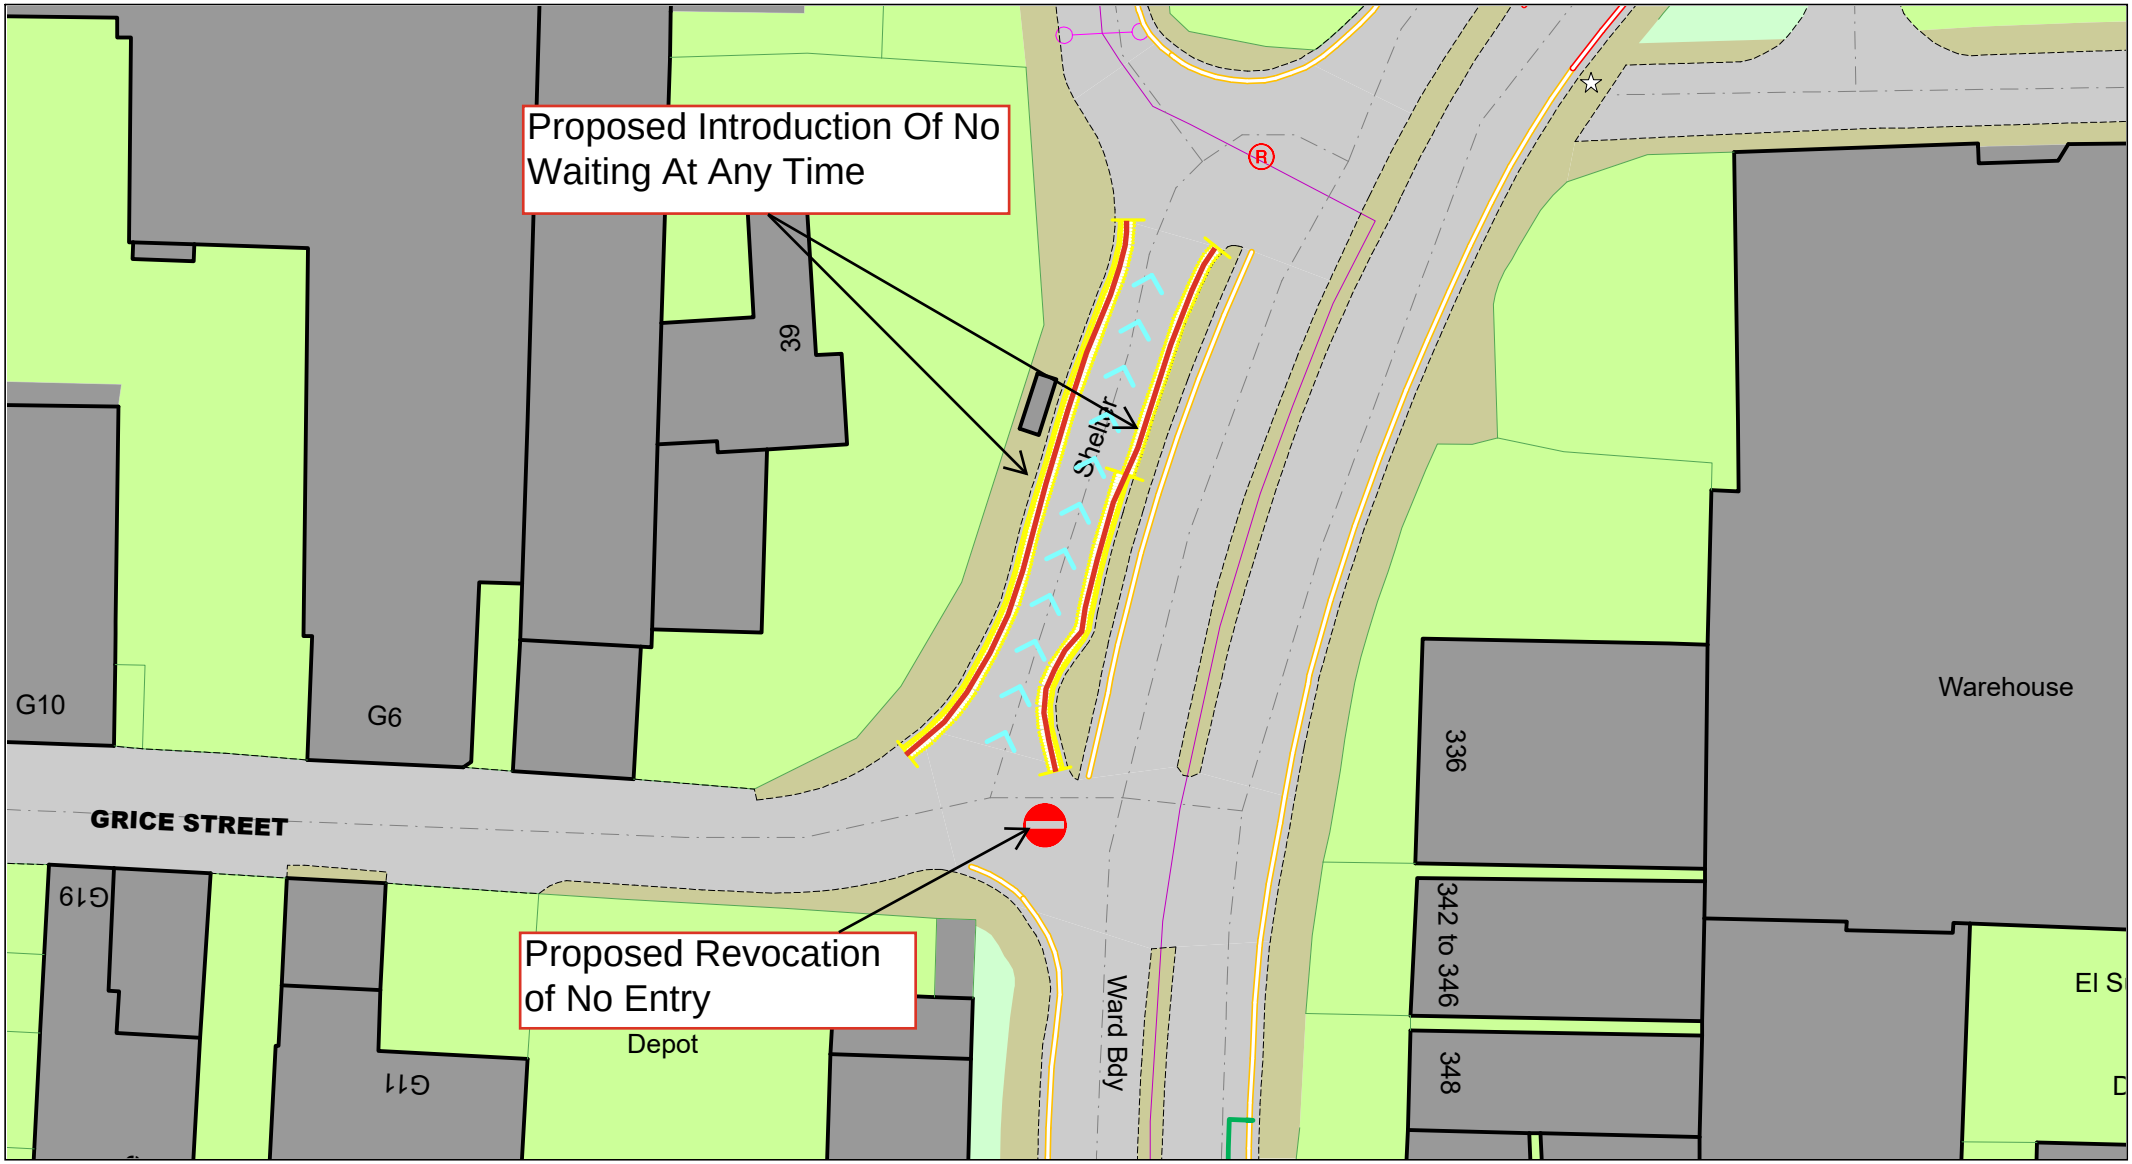

© Crown copyright. All rights reserved
Sandwell MBC
Licence No. AC0000824500 2026

Sandwell
Metropolitan Borough Council

Grice Street, West Bromwich, B70 7EZ
Proposed Introduction of No Waiting At Any Time
Proposed Revocation of No Entry

SCALE	NTS
DATE	March 2026
DRAWING No.	43930 S/4
DRAWN BY	MGM