


© Crown copyright. All rights reserved
Sandwell MBC
Licence No. AC0000824500 2026

Sandwell
Metropolitan Borough Council

Anne Road, Smethwick, B66 2NZ
Proposed Introduction Of No Waiting At Any Times

SCALE	N.T.S
DATE	May 2026
DRAWING No.	43949 S/4
DRAWN BY	M.Mcilroy

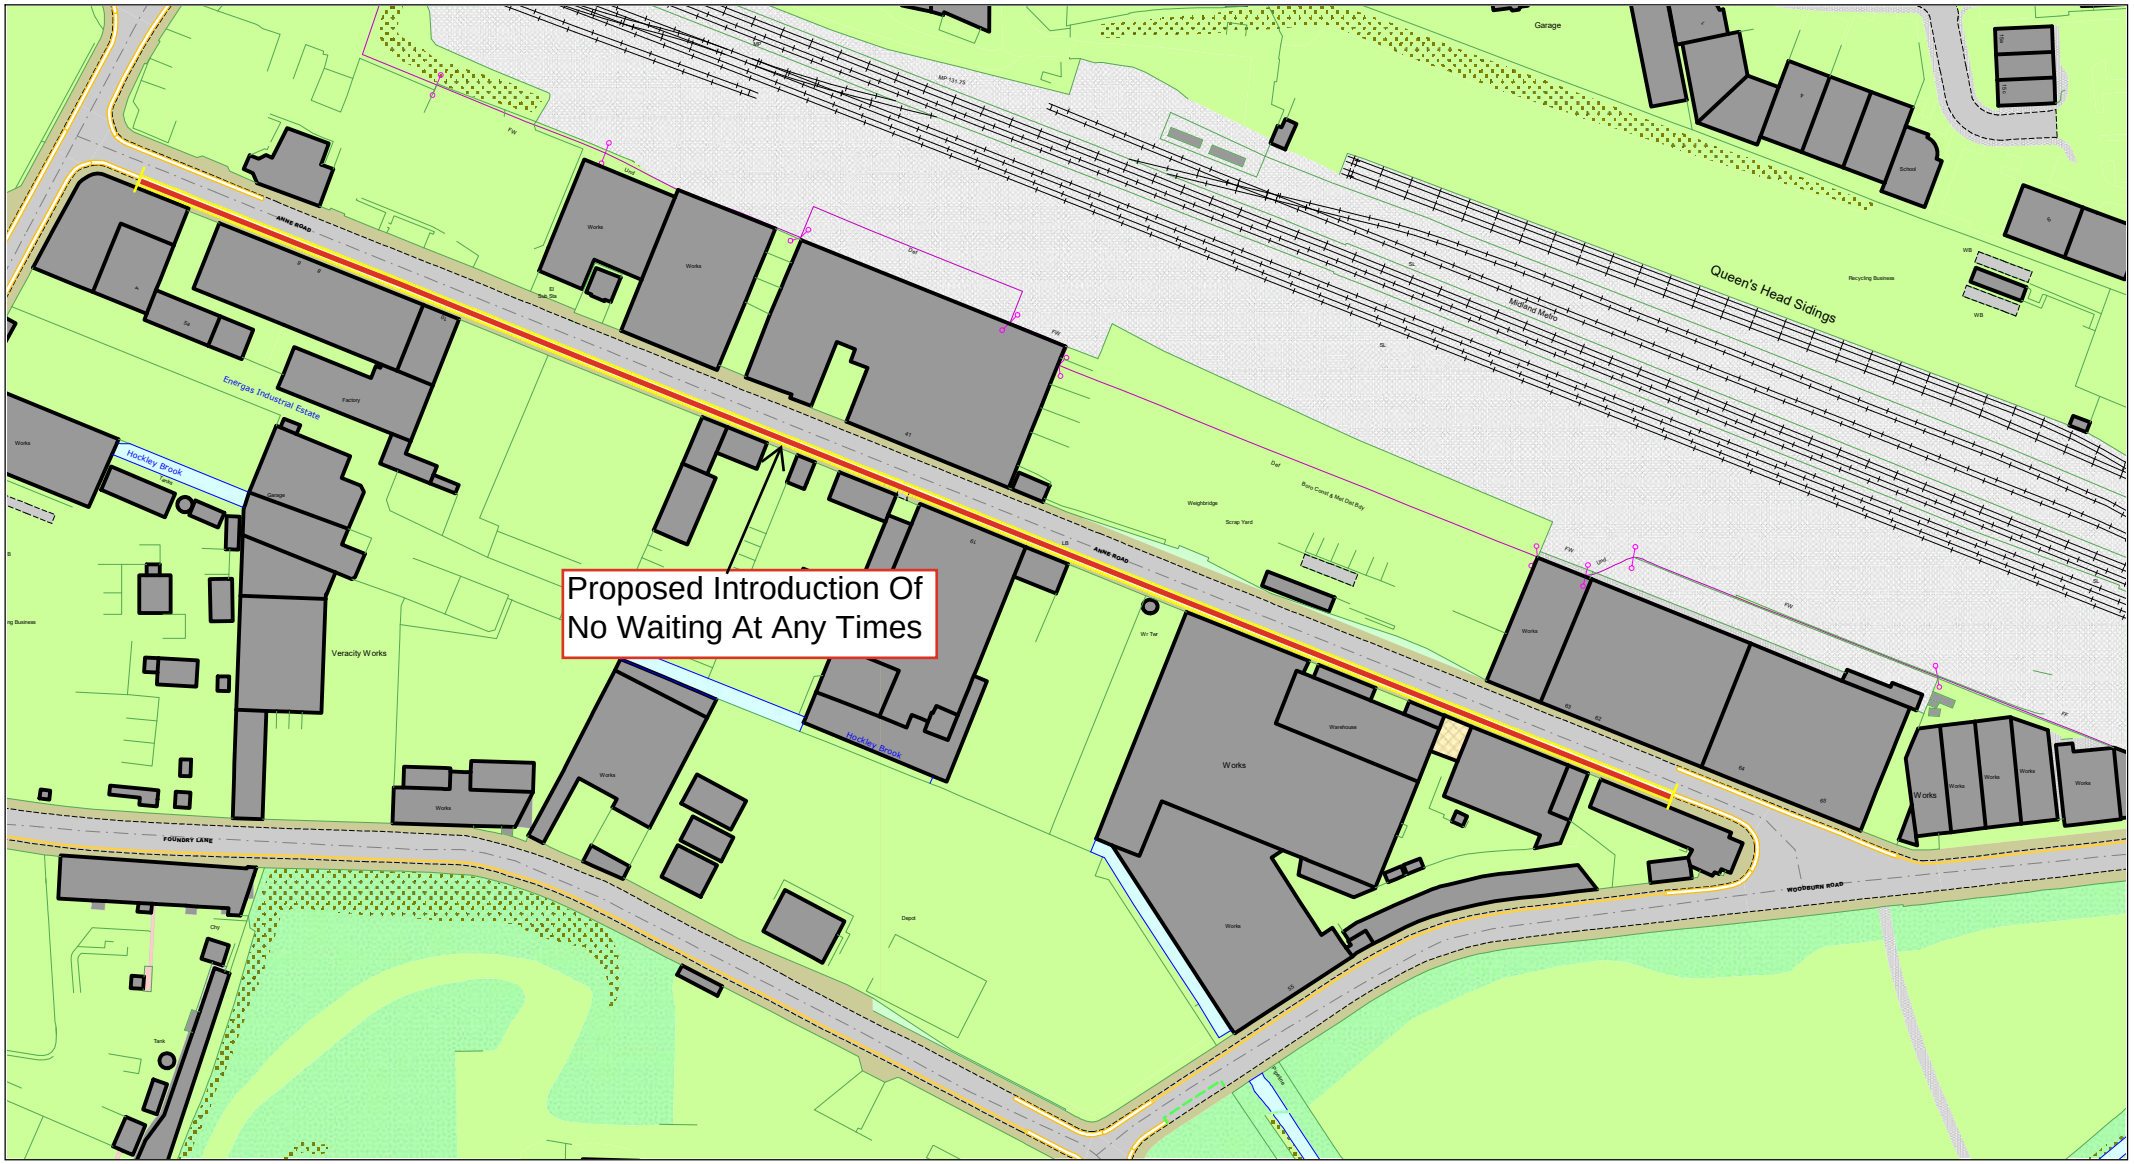


© Crown copyright. All rights reserved
Sandwell MBC
Licence No. AC0000824500 2026

Sandwell
Metropolitan Borough Council

Arden Road and Park Hill Road, Smethwick, B67 6EN
Proposed Introduction Of No Waiting At Any Times

SCALE	N.T.S
DATE	May 2026
DRAWING No.	43949 S/4
DRAWN BY	M.Mcilroy

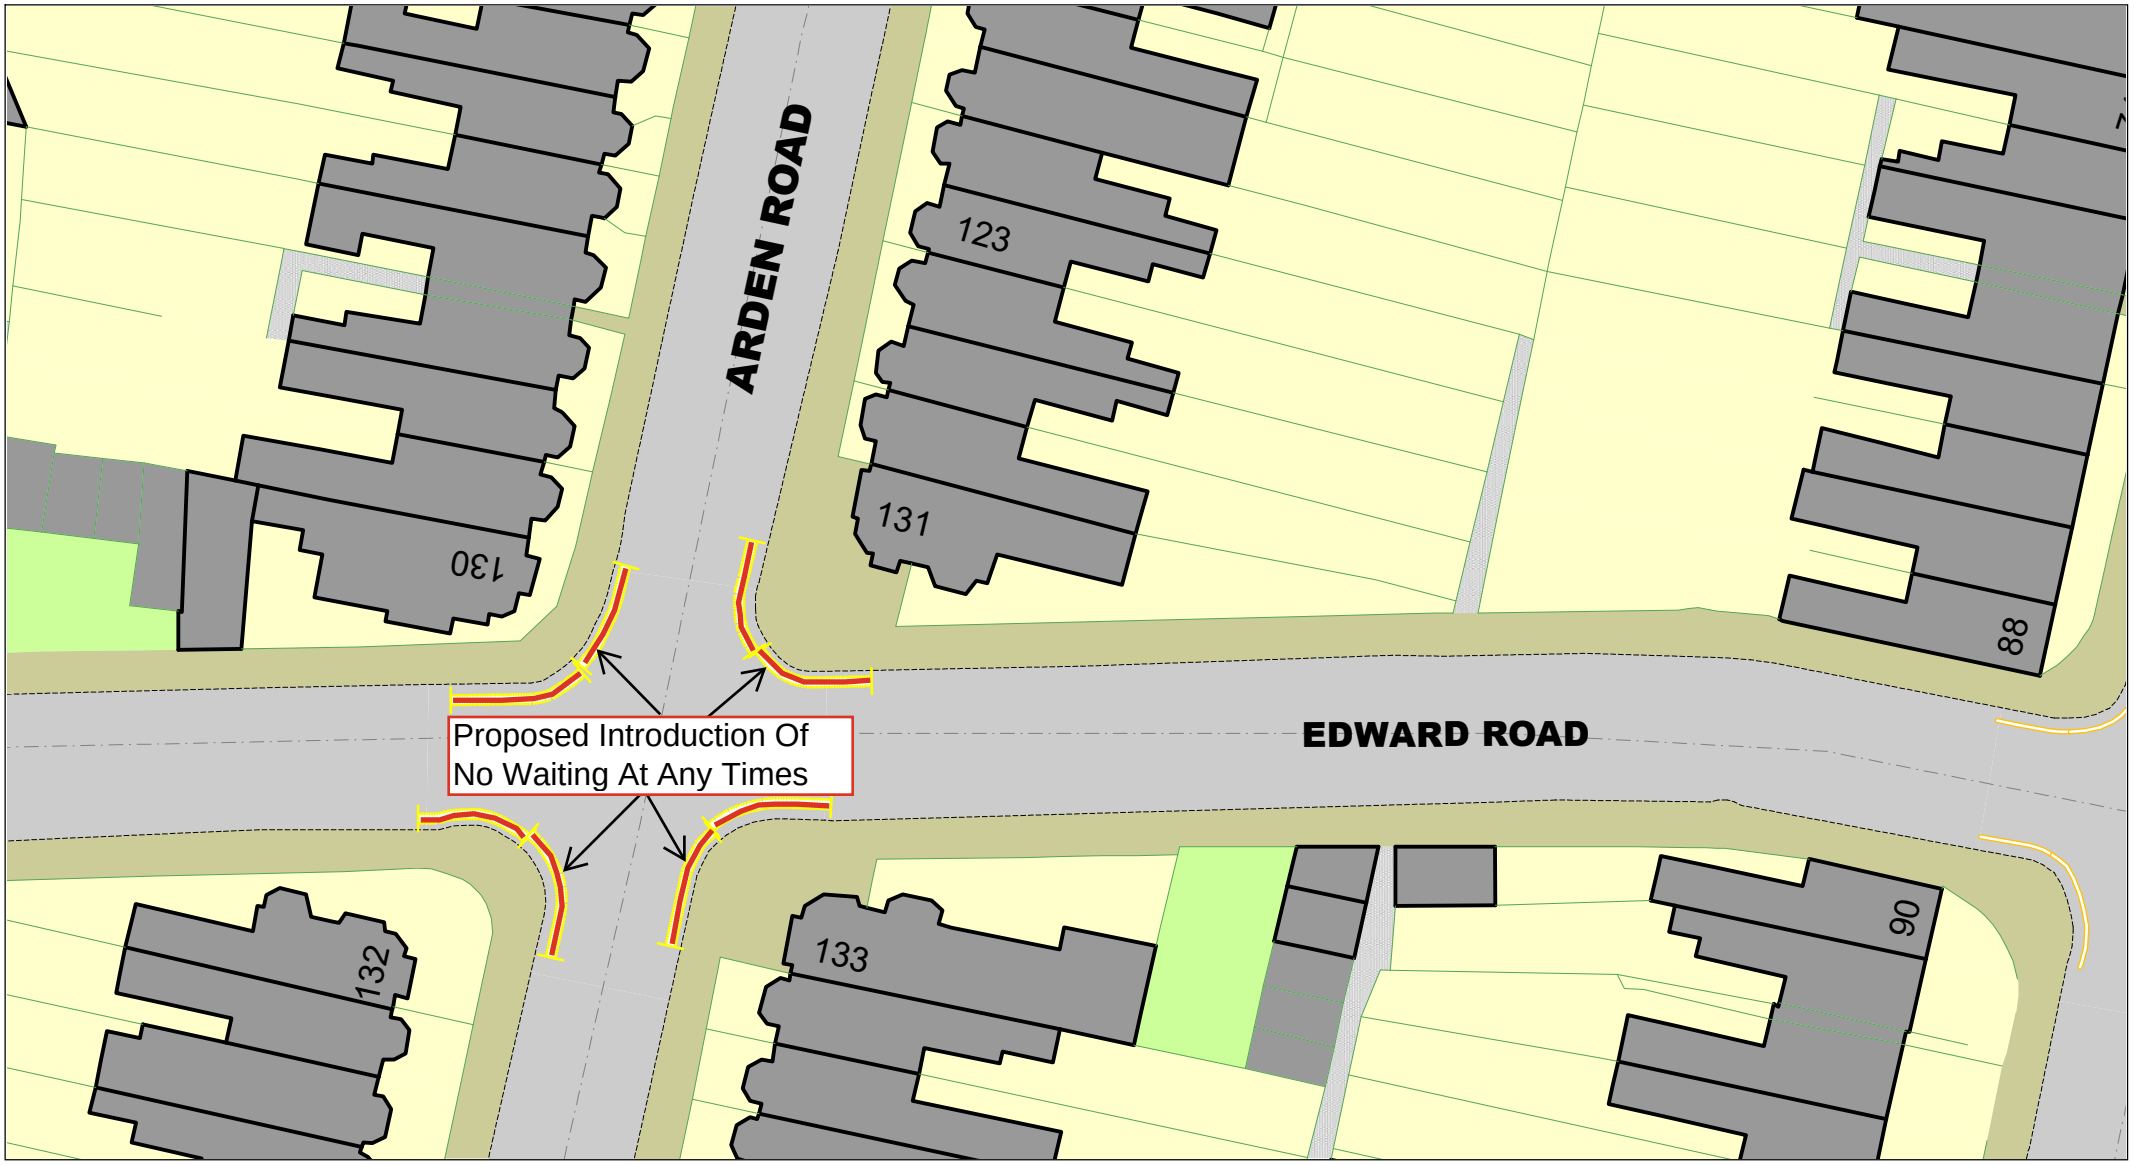


© Crown copyright. All rights reserved
Sandwell MBC
Licence No. AC0000824500 2026

Sandwell
Metropolitan Borough Council

Arden Road, Smethwick, B67 6AJ
Proposed Introduction Of No Waiting At Any Times

SCALE	N.T.S
DATE	May 2026
DRAWING No.	43949 S/4
DRAWN BY	M.Mcilroy

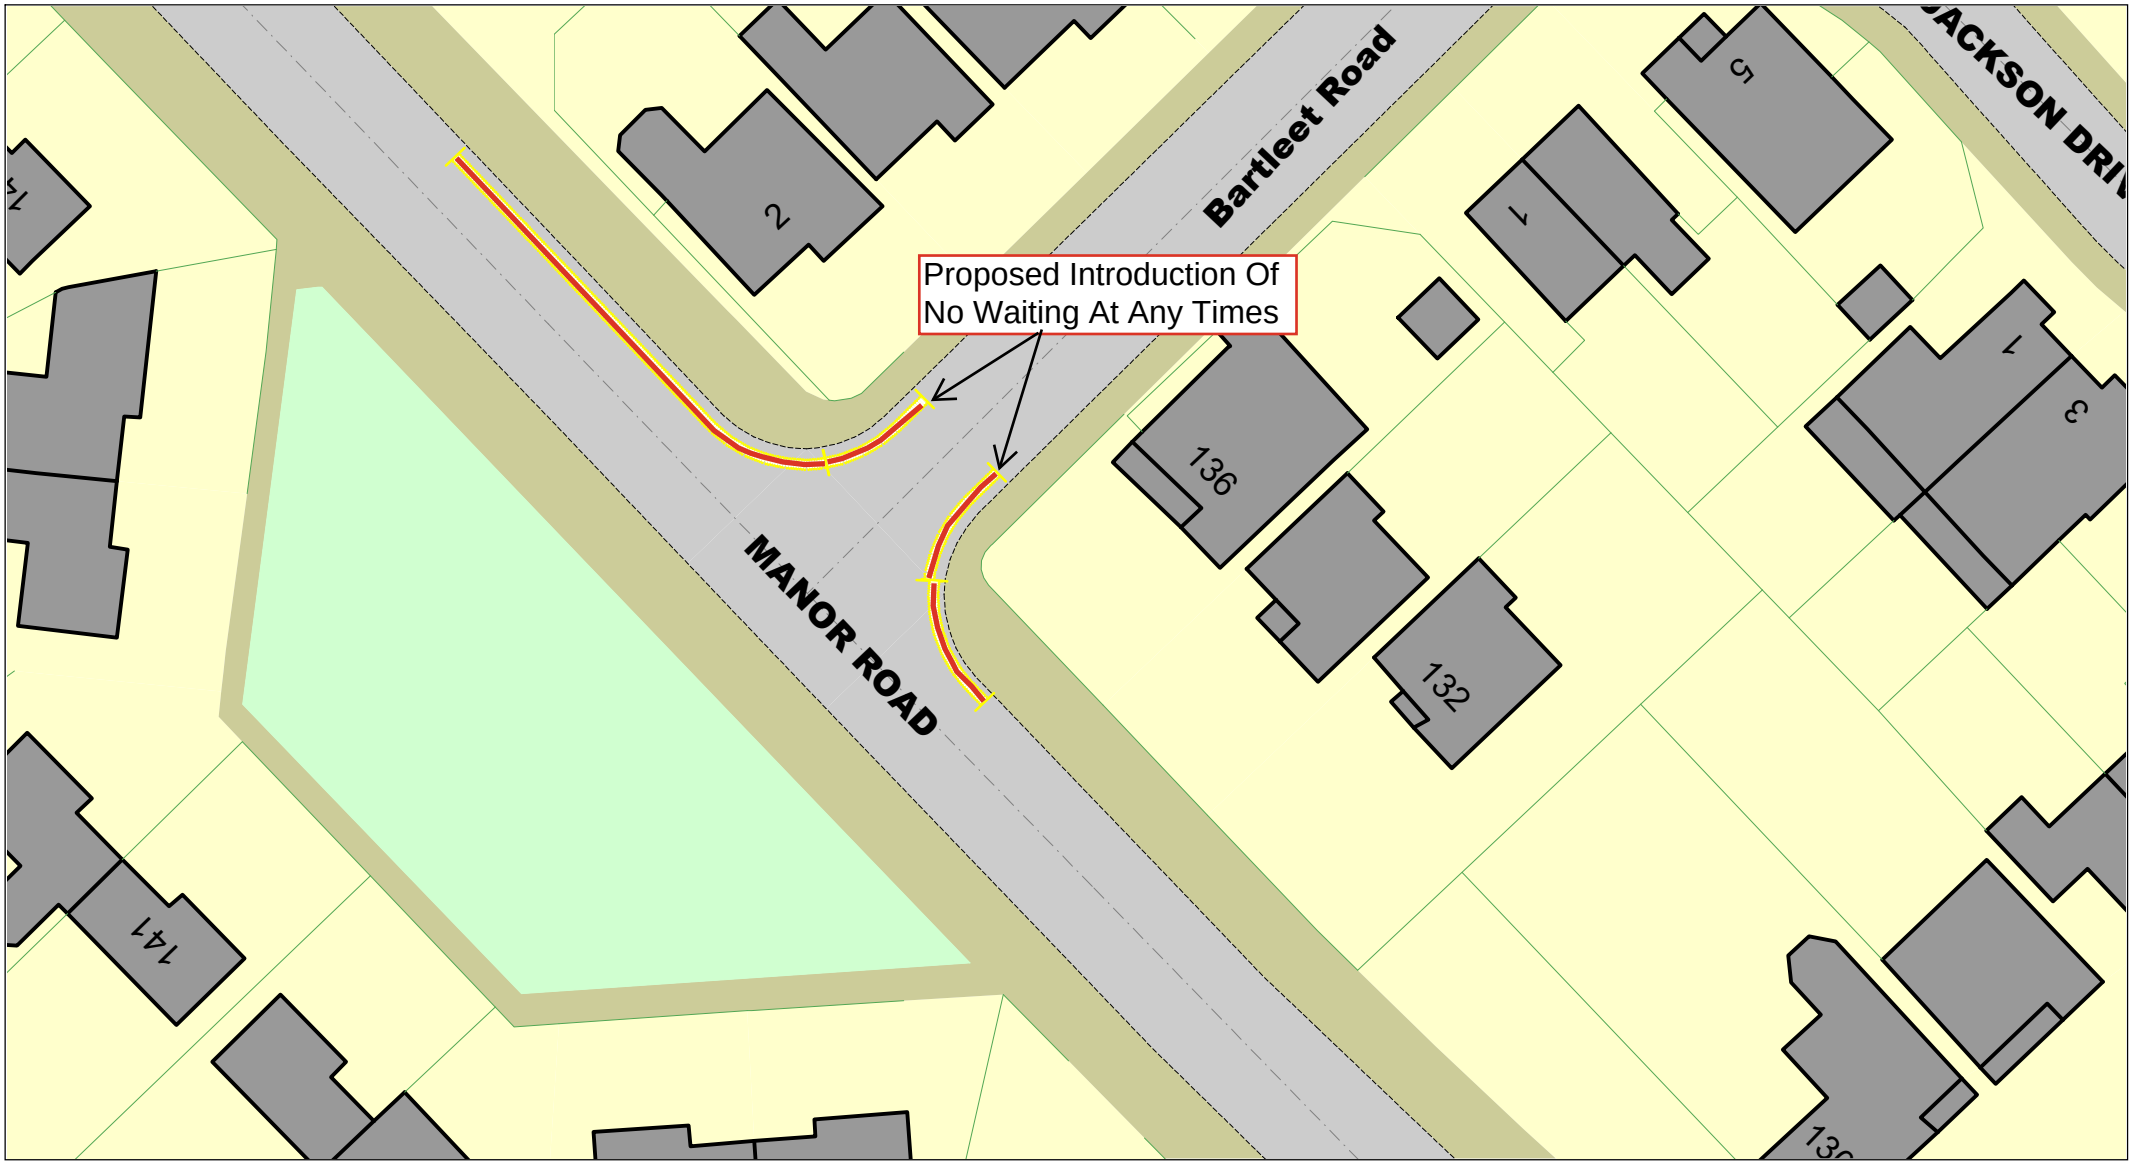


© Crown copyright. All rights reserved
Sandwell MBC
Licence No. AC0000824500 2026

Sandwell
Metropolitan Borough Council

Manor Road and Bartleet Road, Smethwick, B67 7HH
Proposed Introduction Of No Waiting At Any Times

SCALE	N.T.S
DATE	May 2026
DRAWING No.	43949 S/4
DRAWN BY	M.Mcilroy

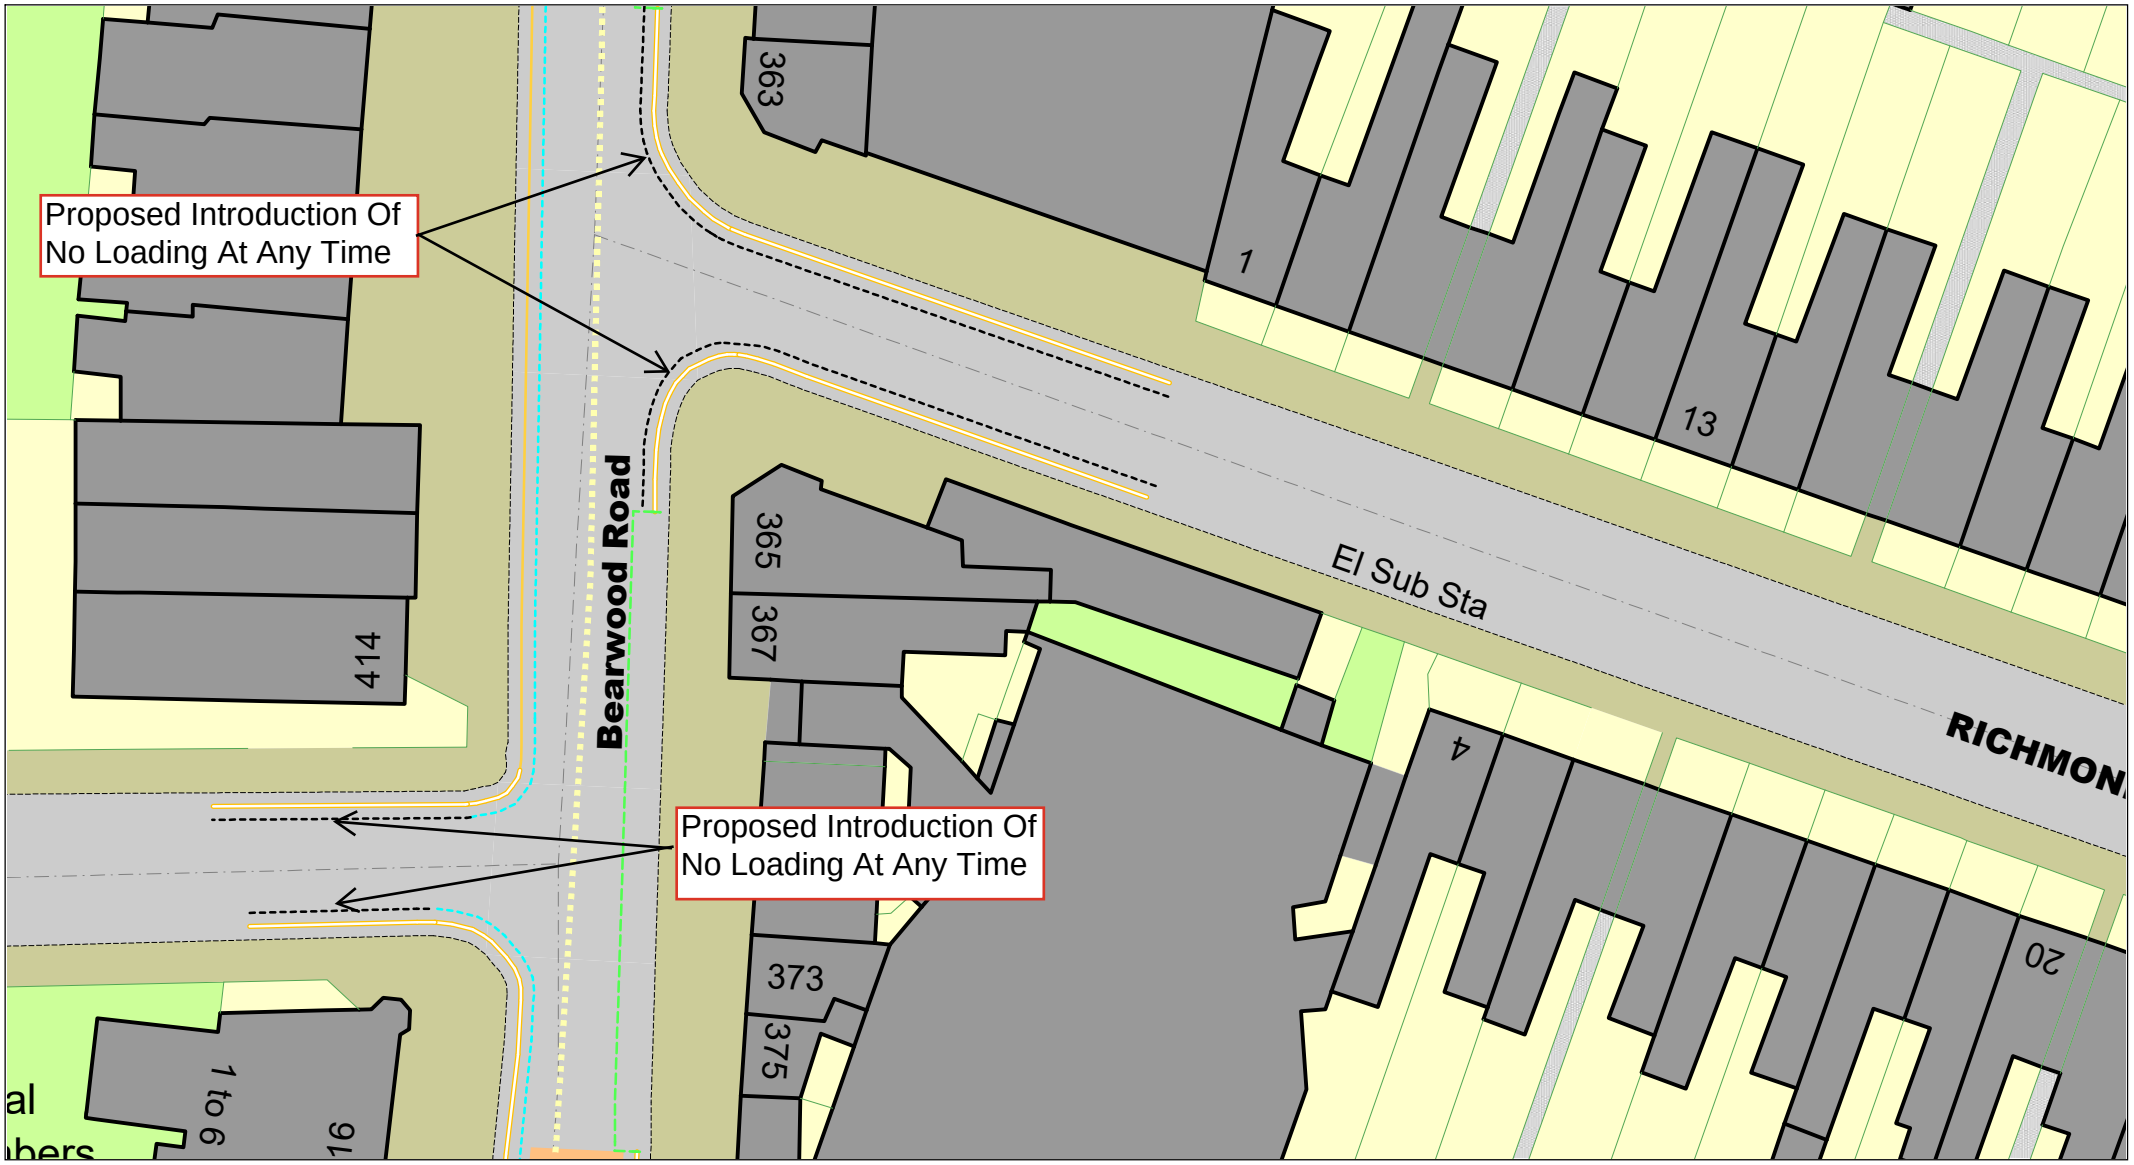

© Crown copyright. All rights reserved
Sandwell MBC
Licence No. AC0000824500 2026

Sandwell
Metropolitan Borough Council

Bearwood Road, Smethwick, B66 4ET
Proposed Introduction Of No Loading At Any Time

SCALE	N.T.S
DATE	May 2026
DRAWING No.	43949 S/4
DRAWN BY	M.Mcilroy




© Crown copyright. All rights reserved
Sandwell MBC
Licence No. AC0000824500 2026

Sandwell
Metropolitan Borough Council

Cheshire Road and Edward Road, Smethwick, B67 6EN Proposed Introduction Of No Waiting At Any Times

SCALE	N.T.S
DATE	May 2026
DRAWING No.	43949 S/4
DRAWN BY	M.Mcilroy

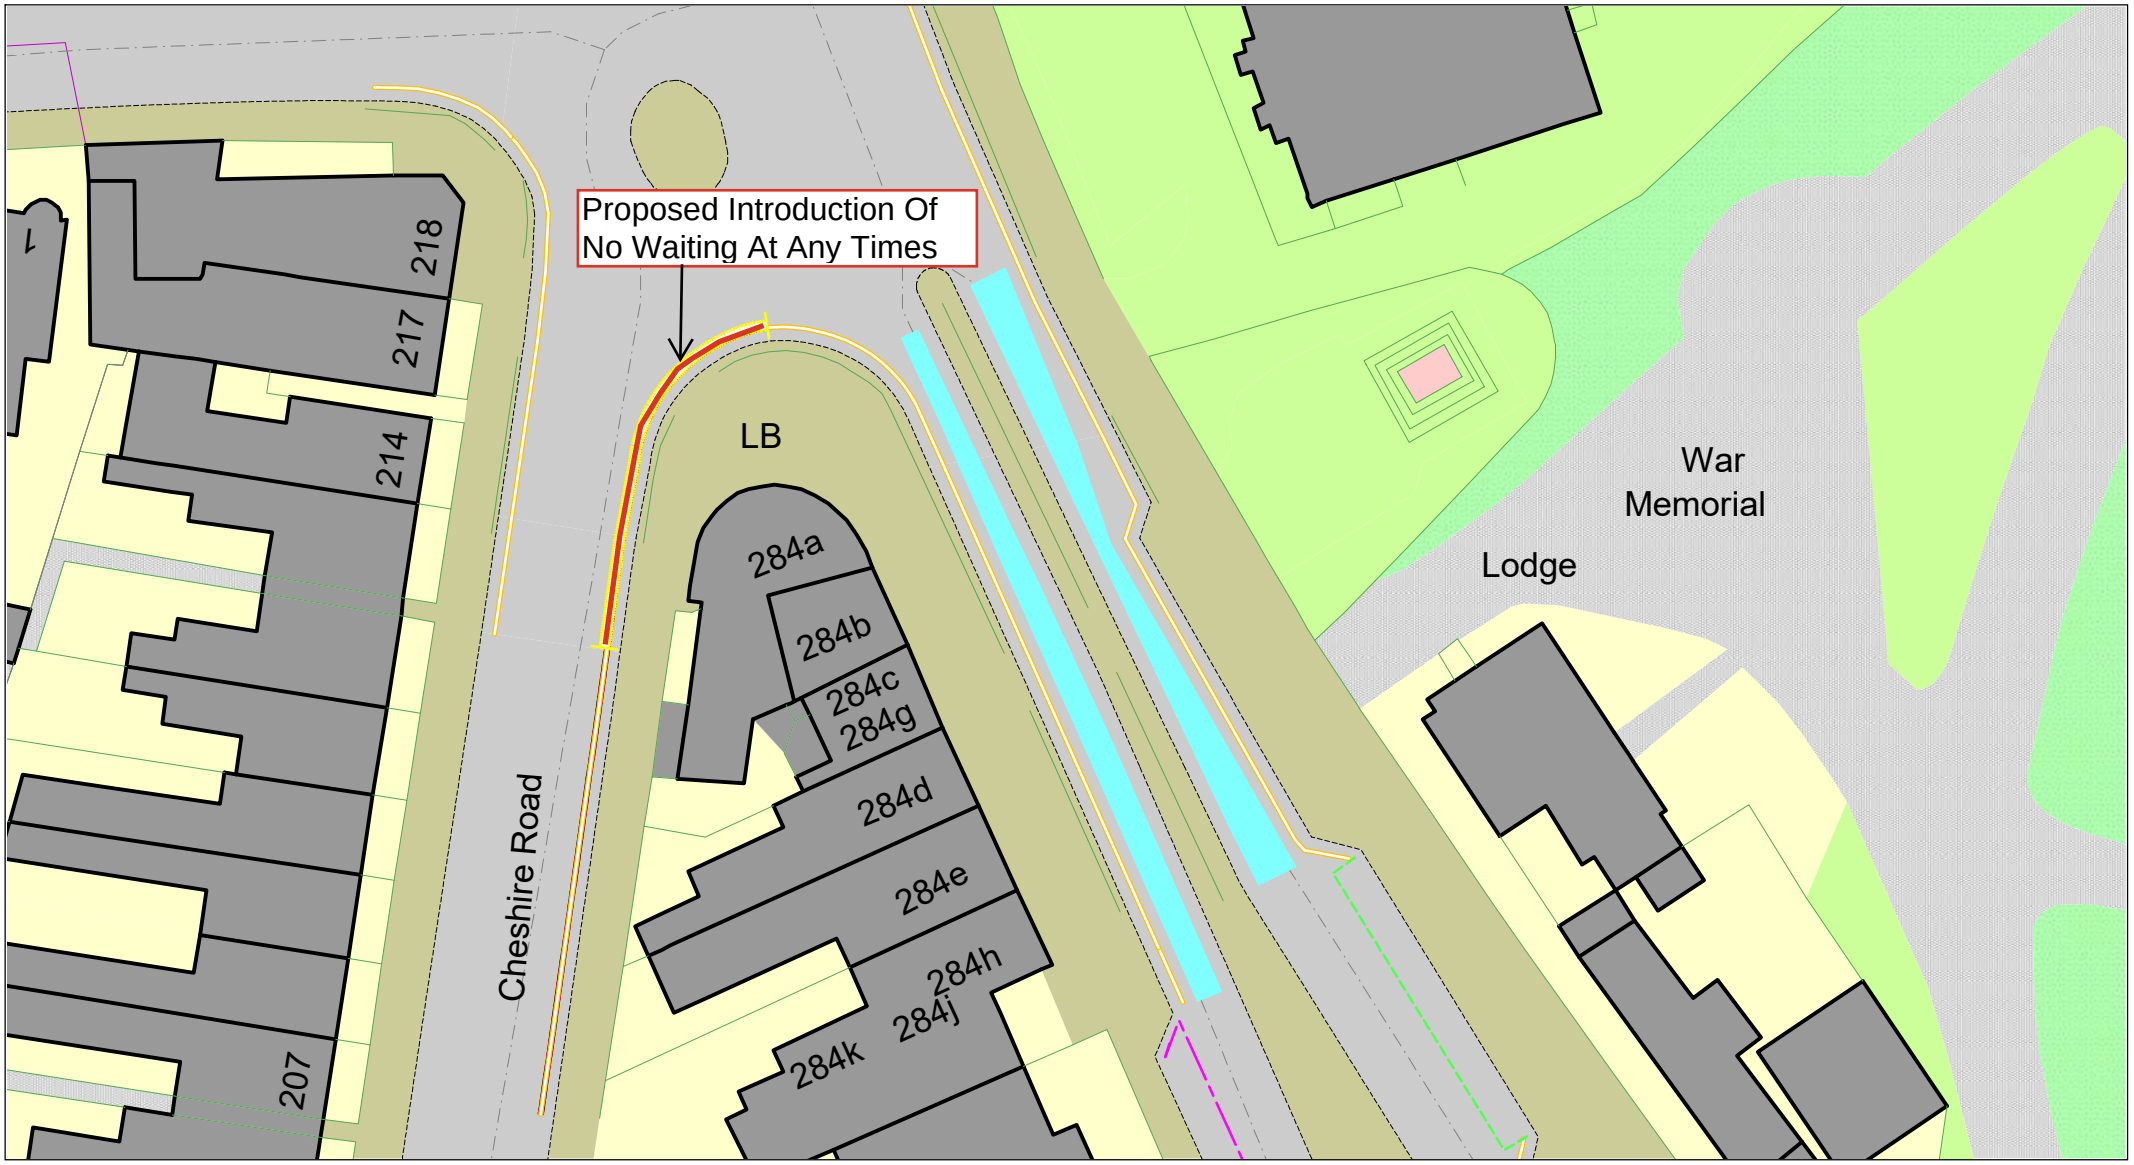


© Crown copyright. All rights reserved
Sandwell MBC
Licence No. AC0000824500 2026

Sandwell
Metropolitan Borough Council

Cheshire Road, Smethwick, B67 6DJ
Proposed Introduction Of No Waiting At Any Times

SCALE	N.T.S
DATE	May 2026
DRAWING No.	43949 S/4
DRAWN BY	M.Mcilroy

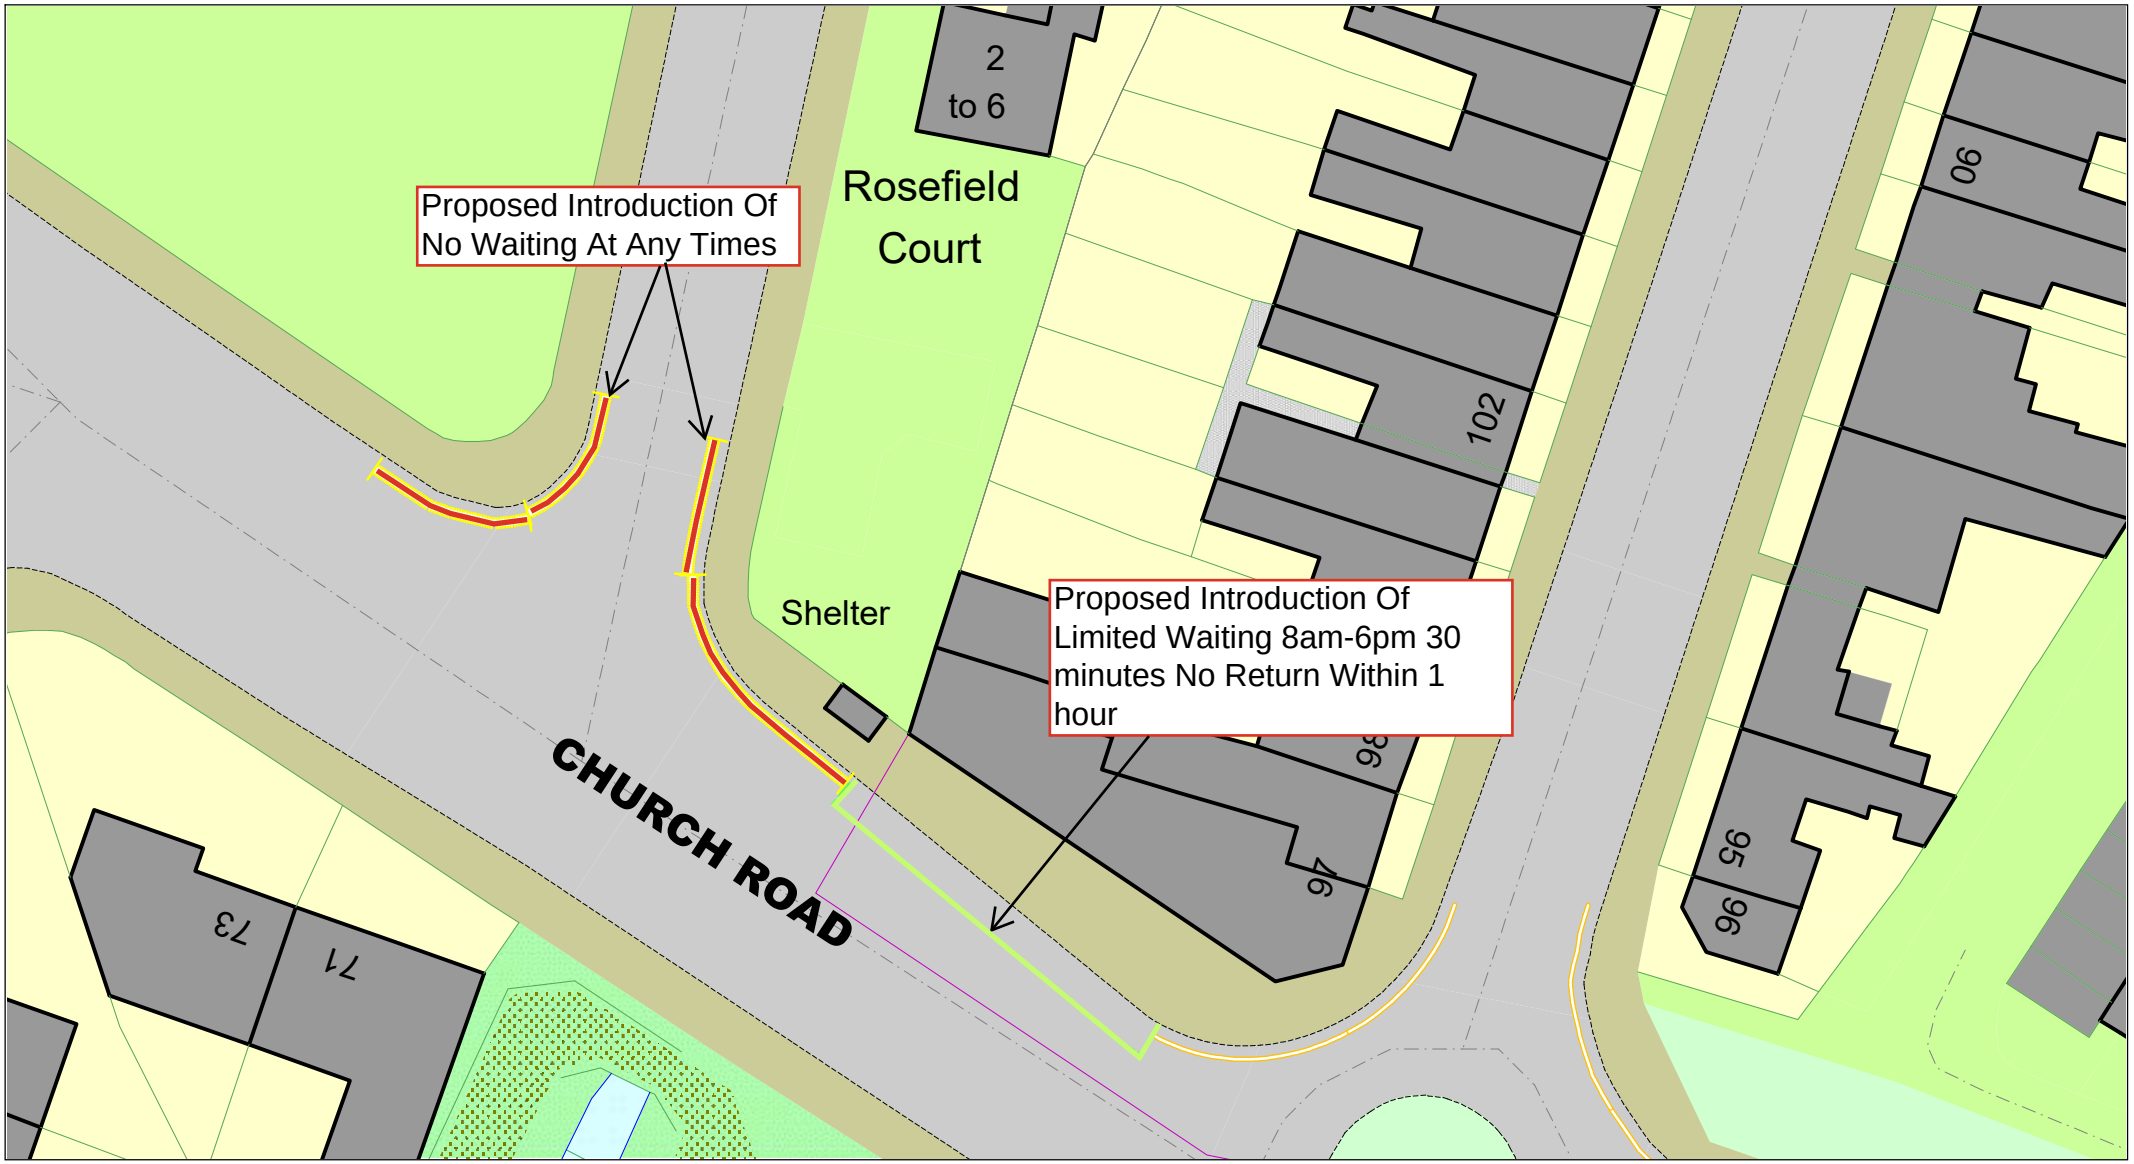

© Crown copyright. All rights reserved
Sandwell MBC
Licence No. AC0000824500 2026

Sandwell
Metropolitan Borough Council

Church Road, Smethwick B67 6DW
Proposed Introduction Of No Waiting At Any Times
Proposed Introduction Of Limited Wait Parking 8am-6pm 30 Minutes, No Return Within 1 Hour

SCALE	N.T.S
DATE	May 2026
DRAWING No.	43949 S/4
DRAWN BY	M.Mcilroy




© Crown copyright. All rights reserved
Sandwell MBC
Licence No. AC0000824500 2026

Sandwell
Metropolitan Borough Council

Devonshire Road, Smethwick, B67 7NN
Proposed Introduction Of No Waiting At Any Times

SCALE	N.T.S
DATE	May 2026
DRAWING No.	43949 S/4
DRAWN BY	M.Mcilroy

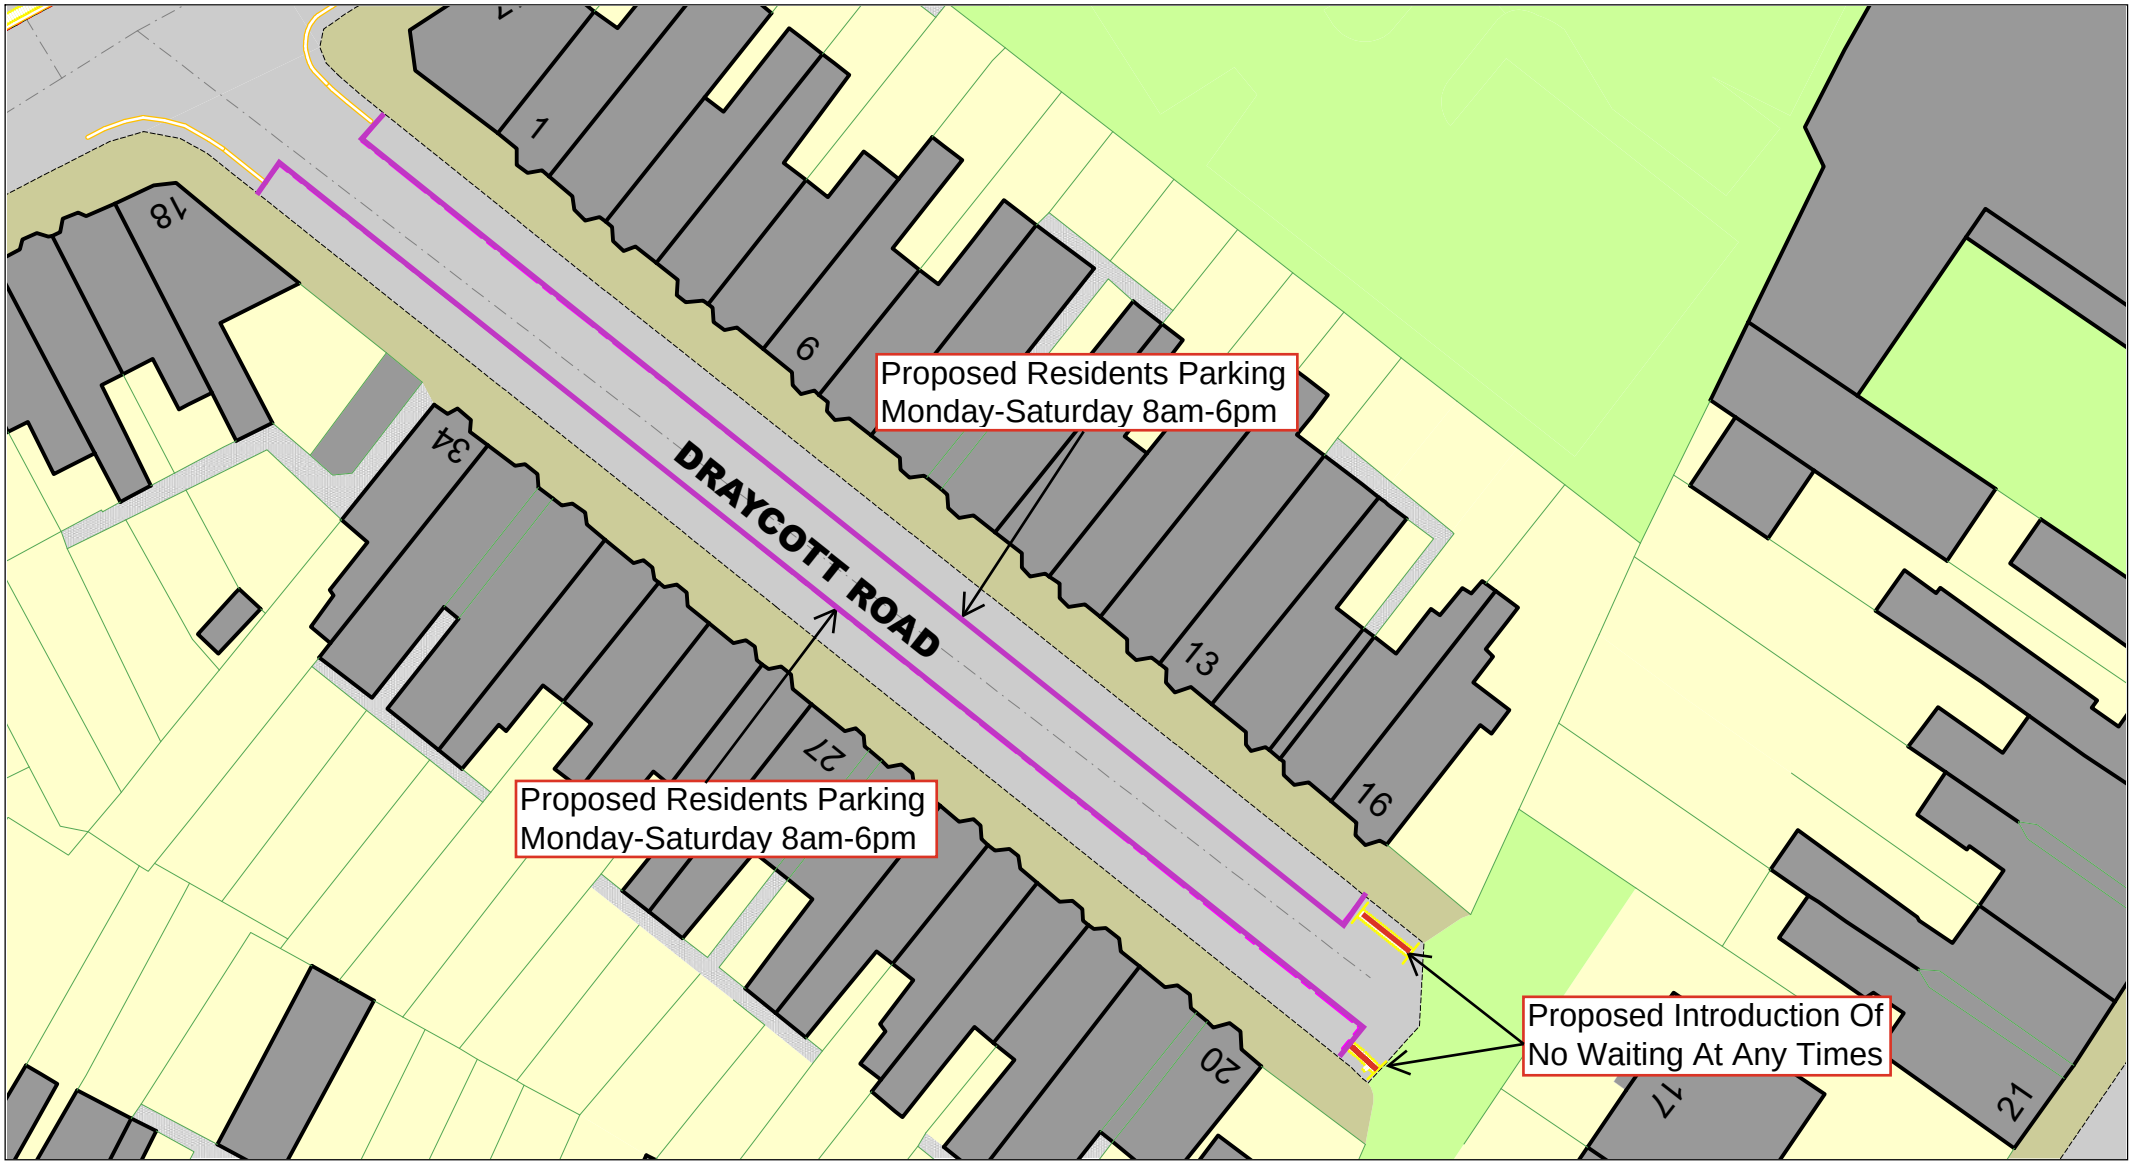


© Crown copyright. All rights reserved
Sandwell MBC
Licence No. AC0000824500 2026

Sandwell
Metropolitan Borough Council

Draycott Road, Smethwick, B66 1QP
Proposed Residents Parking Monday-Saturday 8am-6pm
Proposed Introduction Of No Waiting At Any Times

SCALE	N.T.S
DATE	May 2026
DRAWING No.	43949 S/4
DRAWN BY	M.Mcilroy

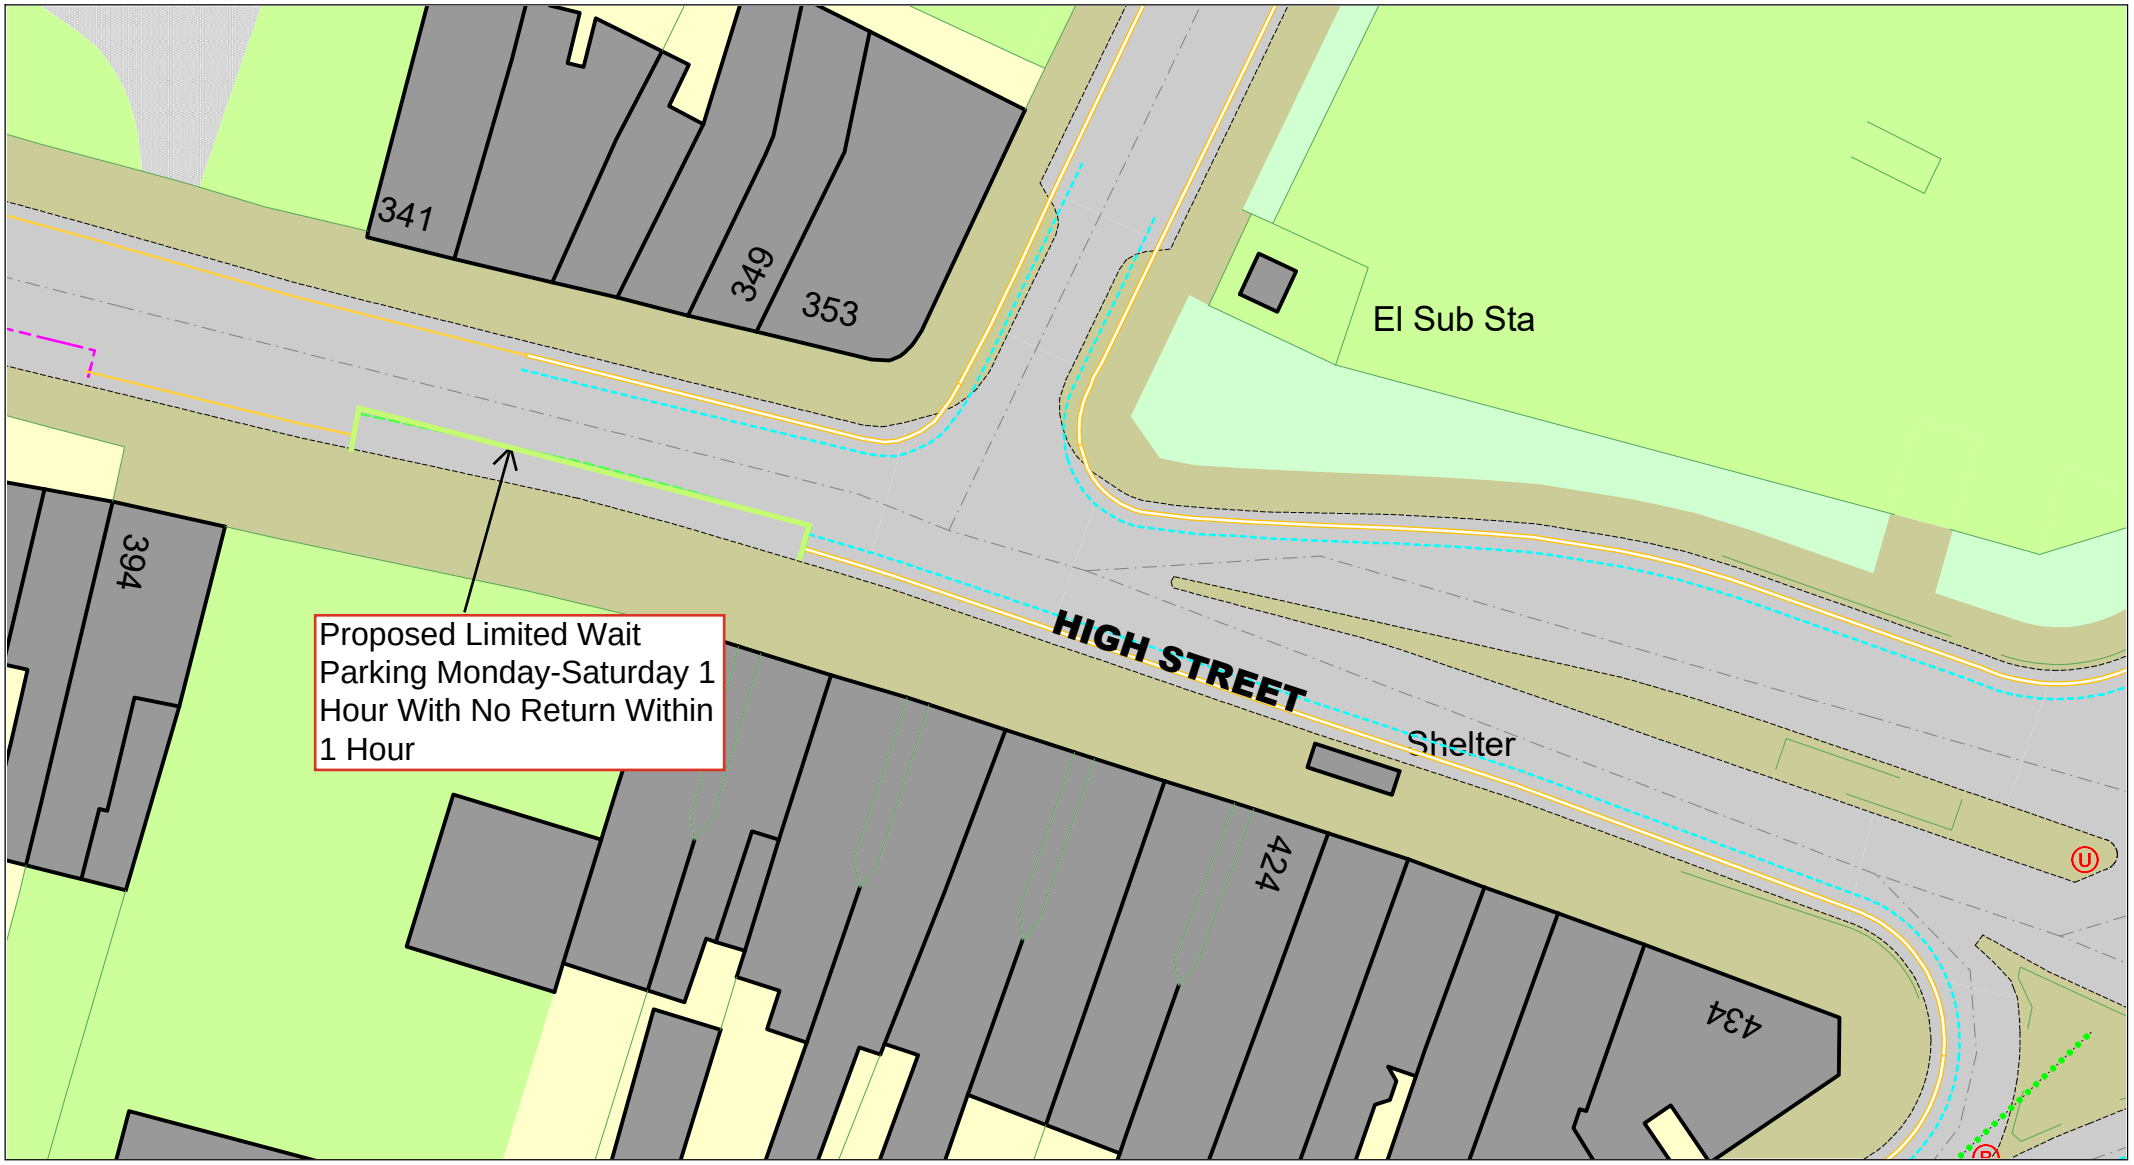

© Crown copyright. All rights reserved
Sandwell MBC
Licence No. AC0000824500 2026

Sandwell
Metropolitan Borough Council

High Street, Smethwick, B66 3PJ
Proposed Limited Wait Parking Monday-Saturday 1 Hour With No Return Within 1 Hour

SCALE	N.T.S
DATE	May 2026
DRAWING No.	43949 S/4
DRAWN BY	M.Mcilroy



© Crown copyright. All rights reserved
Sandwell MBC
Licence No. AC0000824500 2026

Sandwell
Metropolitan Borough Council

Holly Lane, Smethwick, B66 1RF
Proposed Introduction Of No Waiting At Any Times

SCALE	N.T.S
DATE	May 2026
DRAWING No.	43949 S/4
DRAWN BY	M.Mcilroy




© Crown copyright. All rights reserved
Sandwell MBC
Licence No. AC0000824500 2026

Sandwell
Metropolitan Borough Council

Lime Grove, Smethwick, B66 3ER
Proposed Introduction Of No Waiting At Any Times

SCALE	N.T.S
DATE	May 2026
DRAWING No.	43949 S/4
DRAWN BY	M.Mcilroy

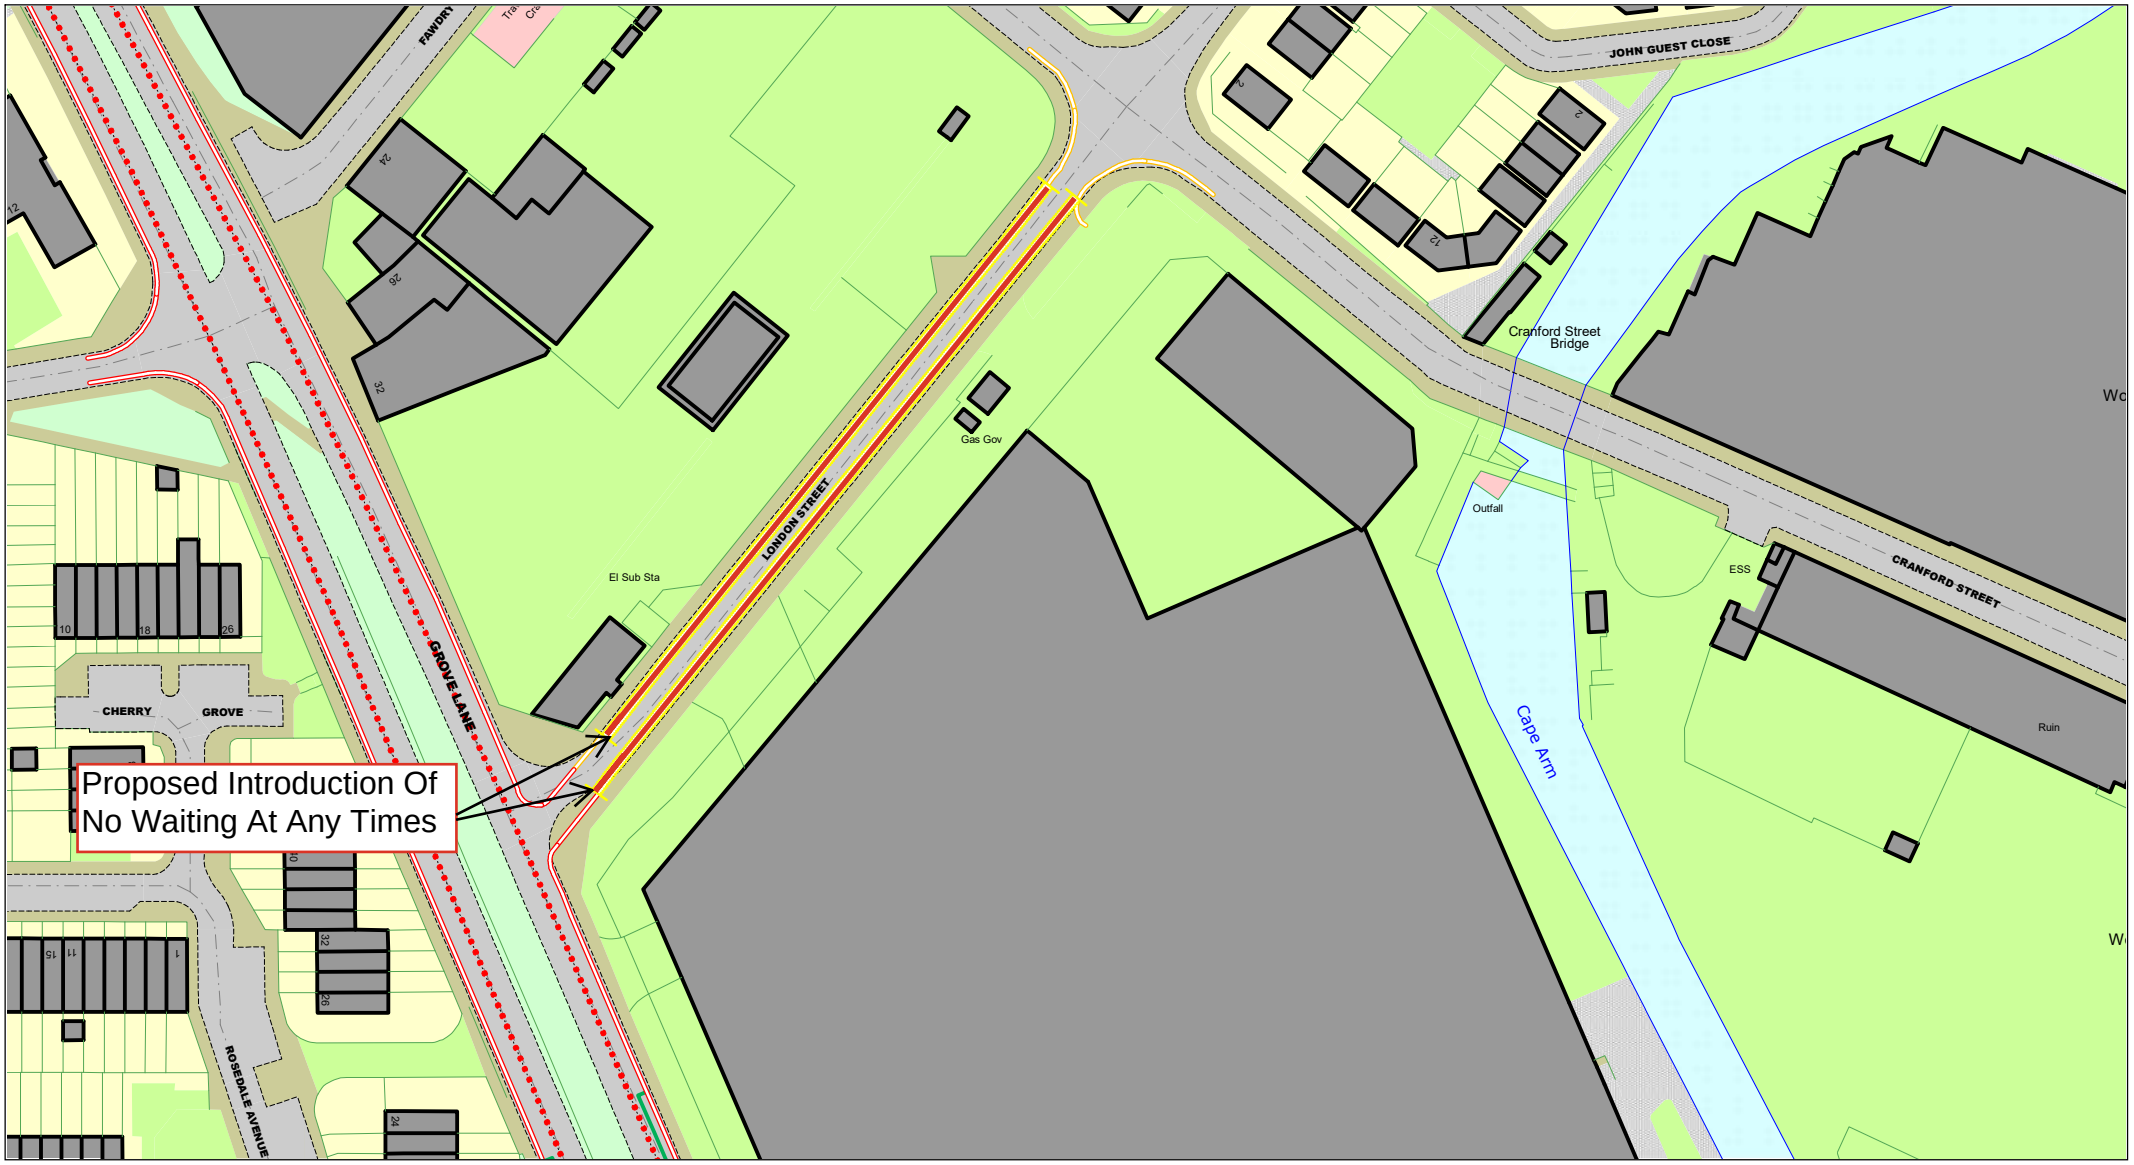


© Crown copyright. All rights reserved
Sandwell MBC
Licence No. AC0000824500 2026

Sandwell
Metropolitan Borough Council

London Street, Smethwick, B66 2SH
Proposed Introduction Of No Waiting At Any Times

SCALE	N.T.S
DATE	May 2026
DRAWING No.	43949 S/4
DRAWN BY	M.Mcilroy

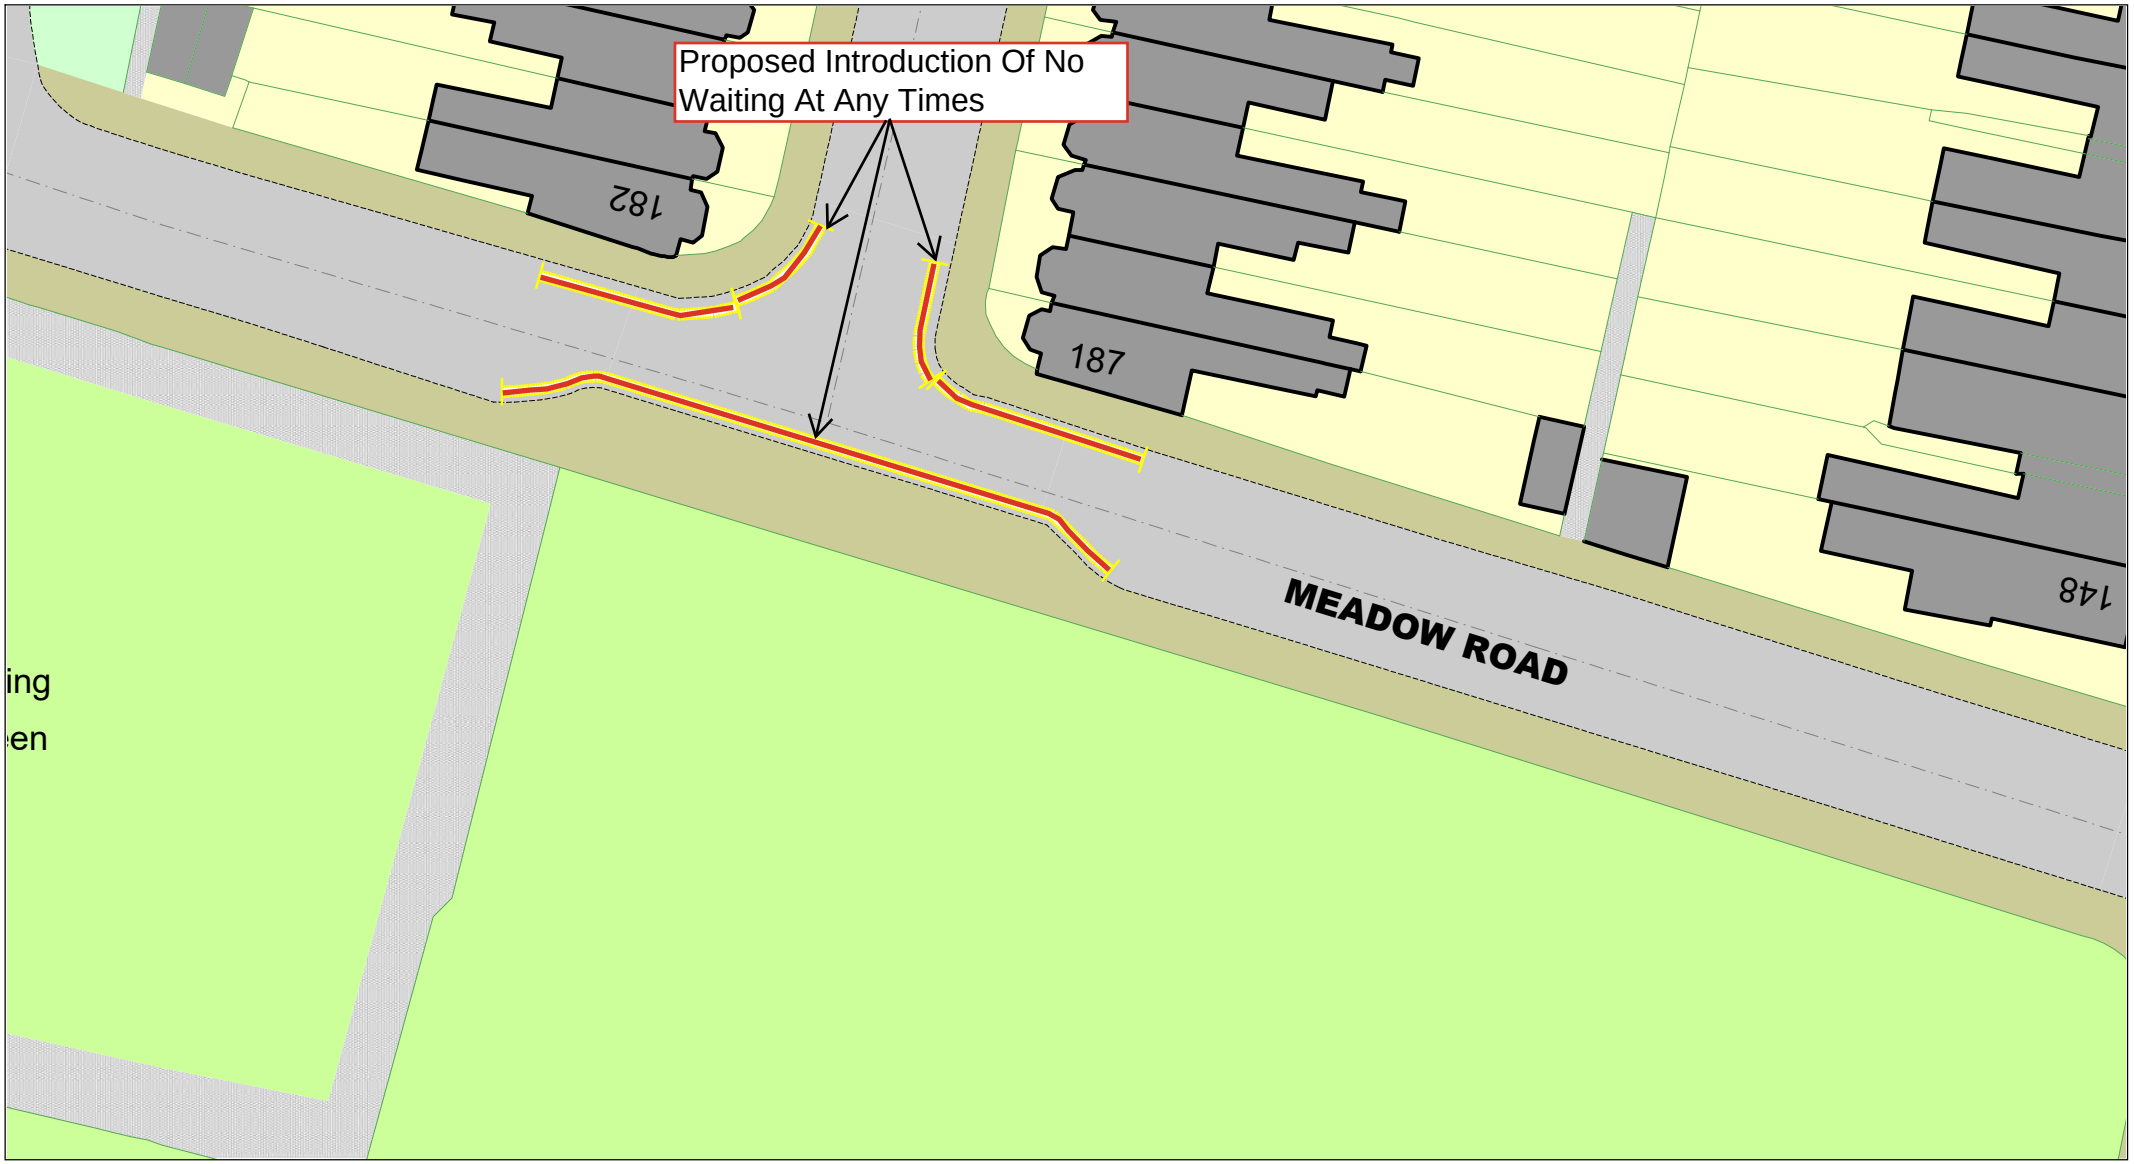


© Crown copyright. All rights reserved
Sandwell MBC
Licence No. AC0000824500 2026

Sandwell
Metropolitan Borough Council

Meadow Road, Smethwick, B67 6EN
Proposed Introduction Of No Waiting At Any Times

SCALE	N.T.S
DATE	May 2026
DRAWING No.	43949 S/4
DRAWN BY	M.Mcilroy

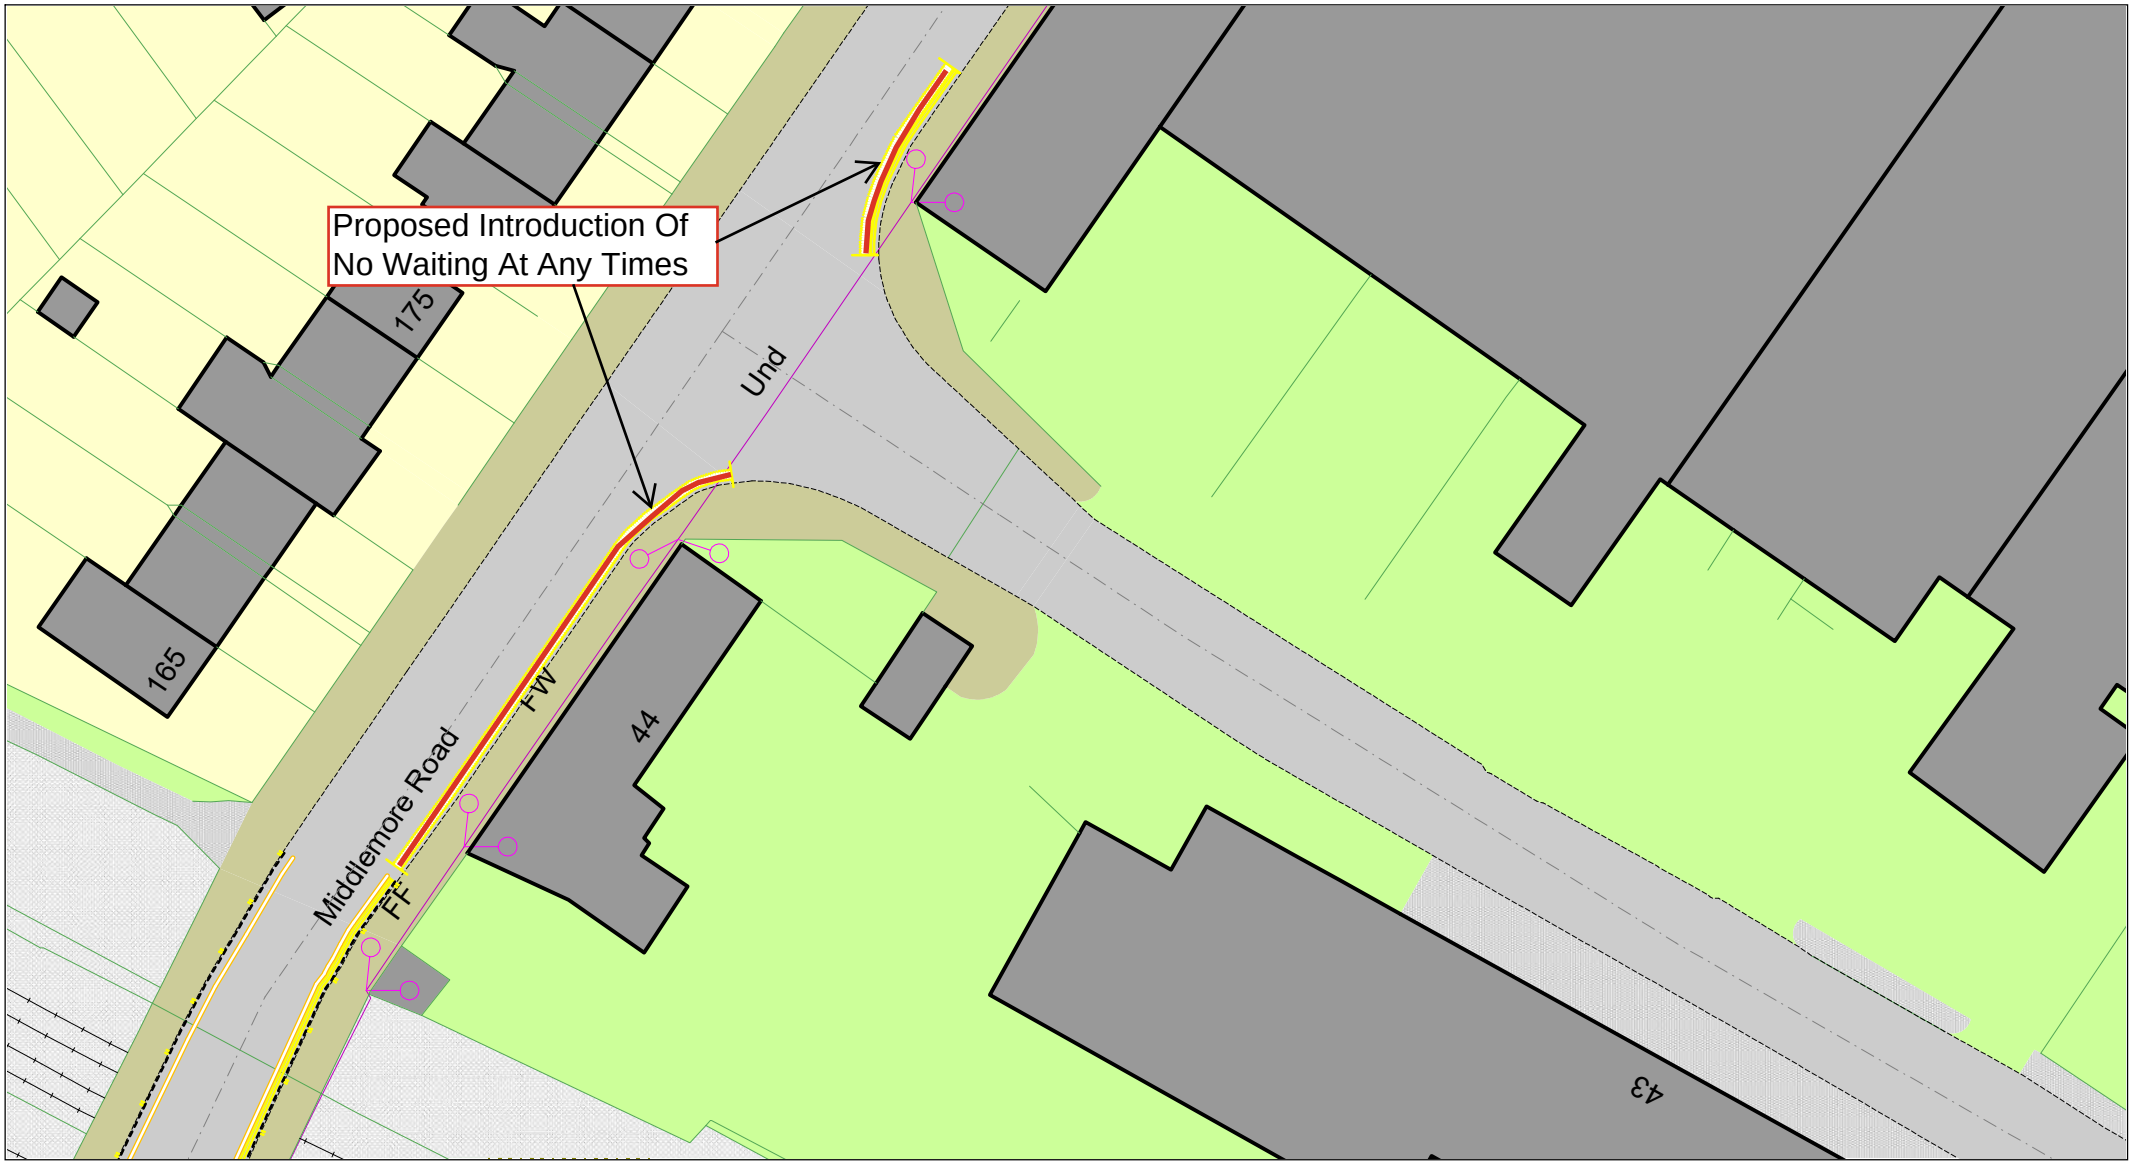


© Crown copyright. All rights reserved
Sandwell MBC
Licence No. AC0000824500 2026

Sandwell
Metropolitan Borough Council

Middlemore Road, Smethwick, B66 2EA
Proposed Introduction Of No Waiting At Any Times

SCALE	N.T.S
DATE	May 2026
DRAWING No.	43949 S/4
DRAWN BY	M.Mcilroy

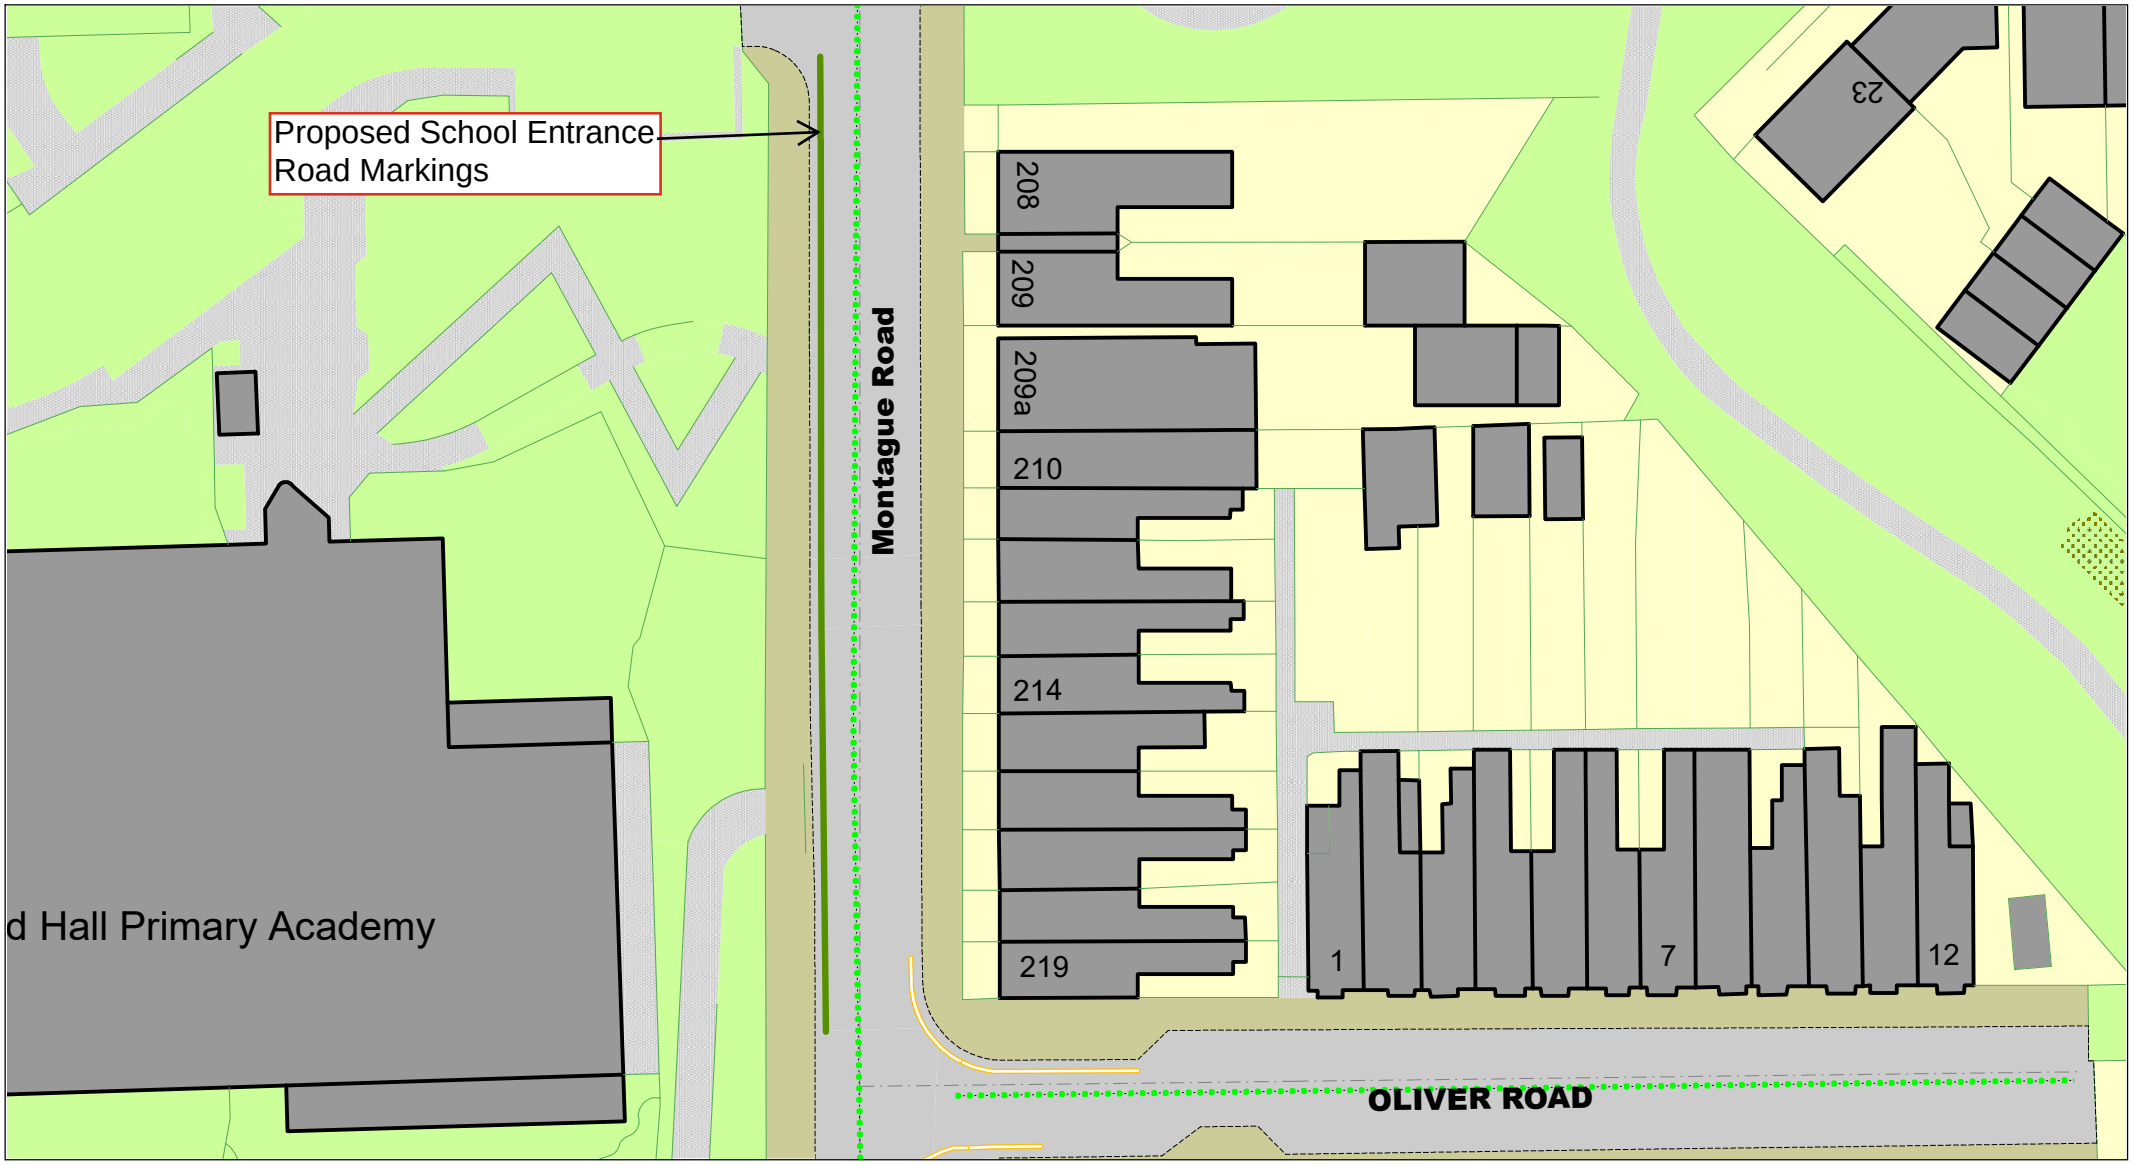


© Crown copyright. All rights reserved
Sandwell MBC
Licence No. AC0000824500 2026

Sandwell
Metropolitan Borough Council

Montague Road, Smethwick, B66 4PN Proposed School Entrance Road Markings

SCALE	N.T.S
DATE	May 2026
DRAWING No.	43949 S/4
DRAWN BY	M.Mcilroy

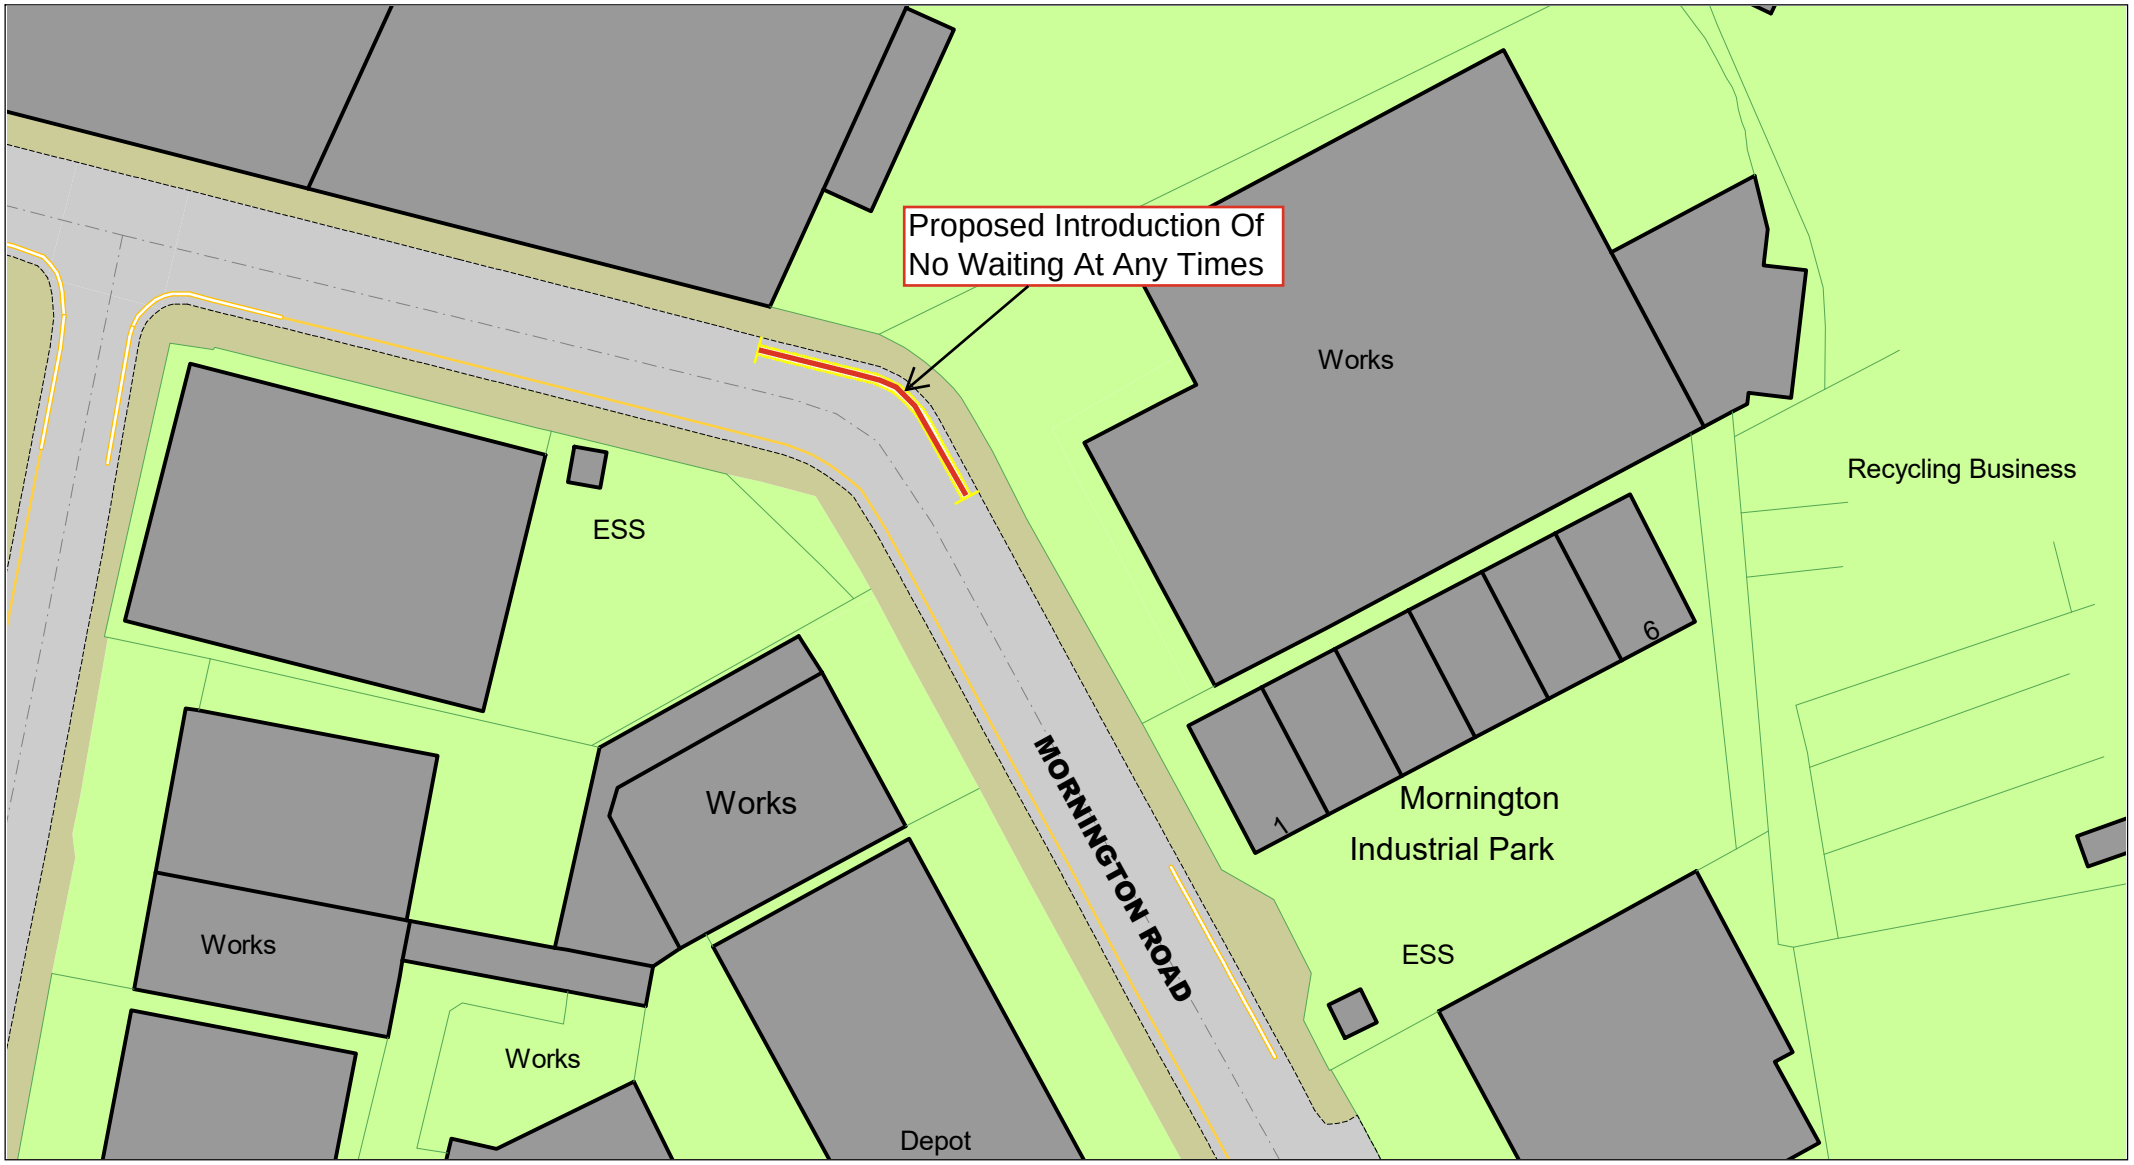


© Crown copyright. All rights reserved
Sandwell MBC
Licence No. AC0000824500 2026

Sandwell
Metropolitan Borough Council

Mornington Road, Smethwick, B66 2JE
Proposed Introduction Of No Waiting At Any Times

SCALE	N.T.S
DATE	May 2026
DRAWING No.	43949 S/4
DRAWN BY	M.Mcilroy

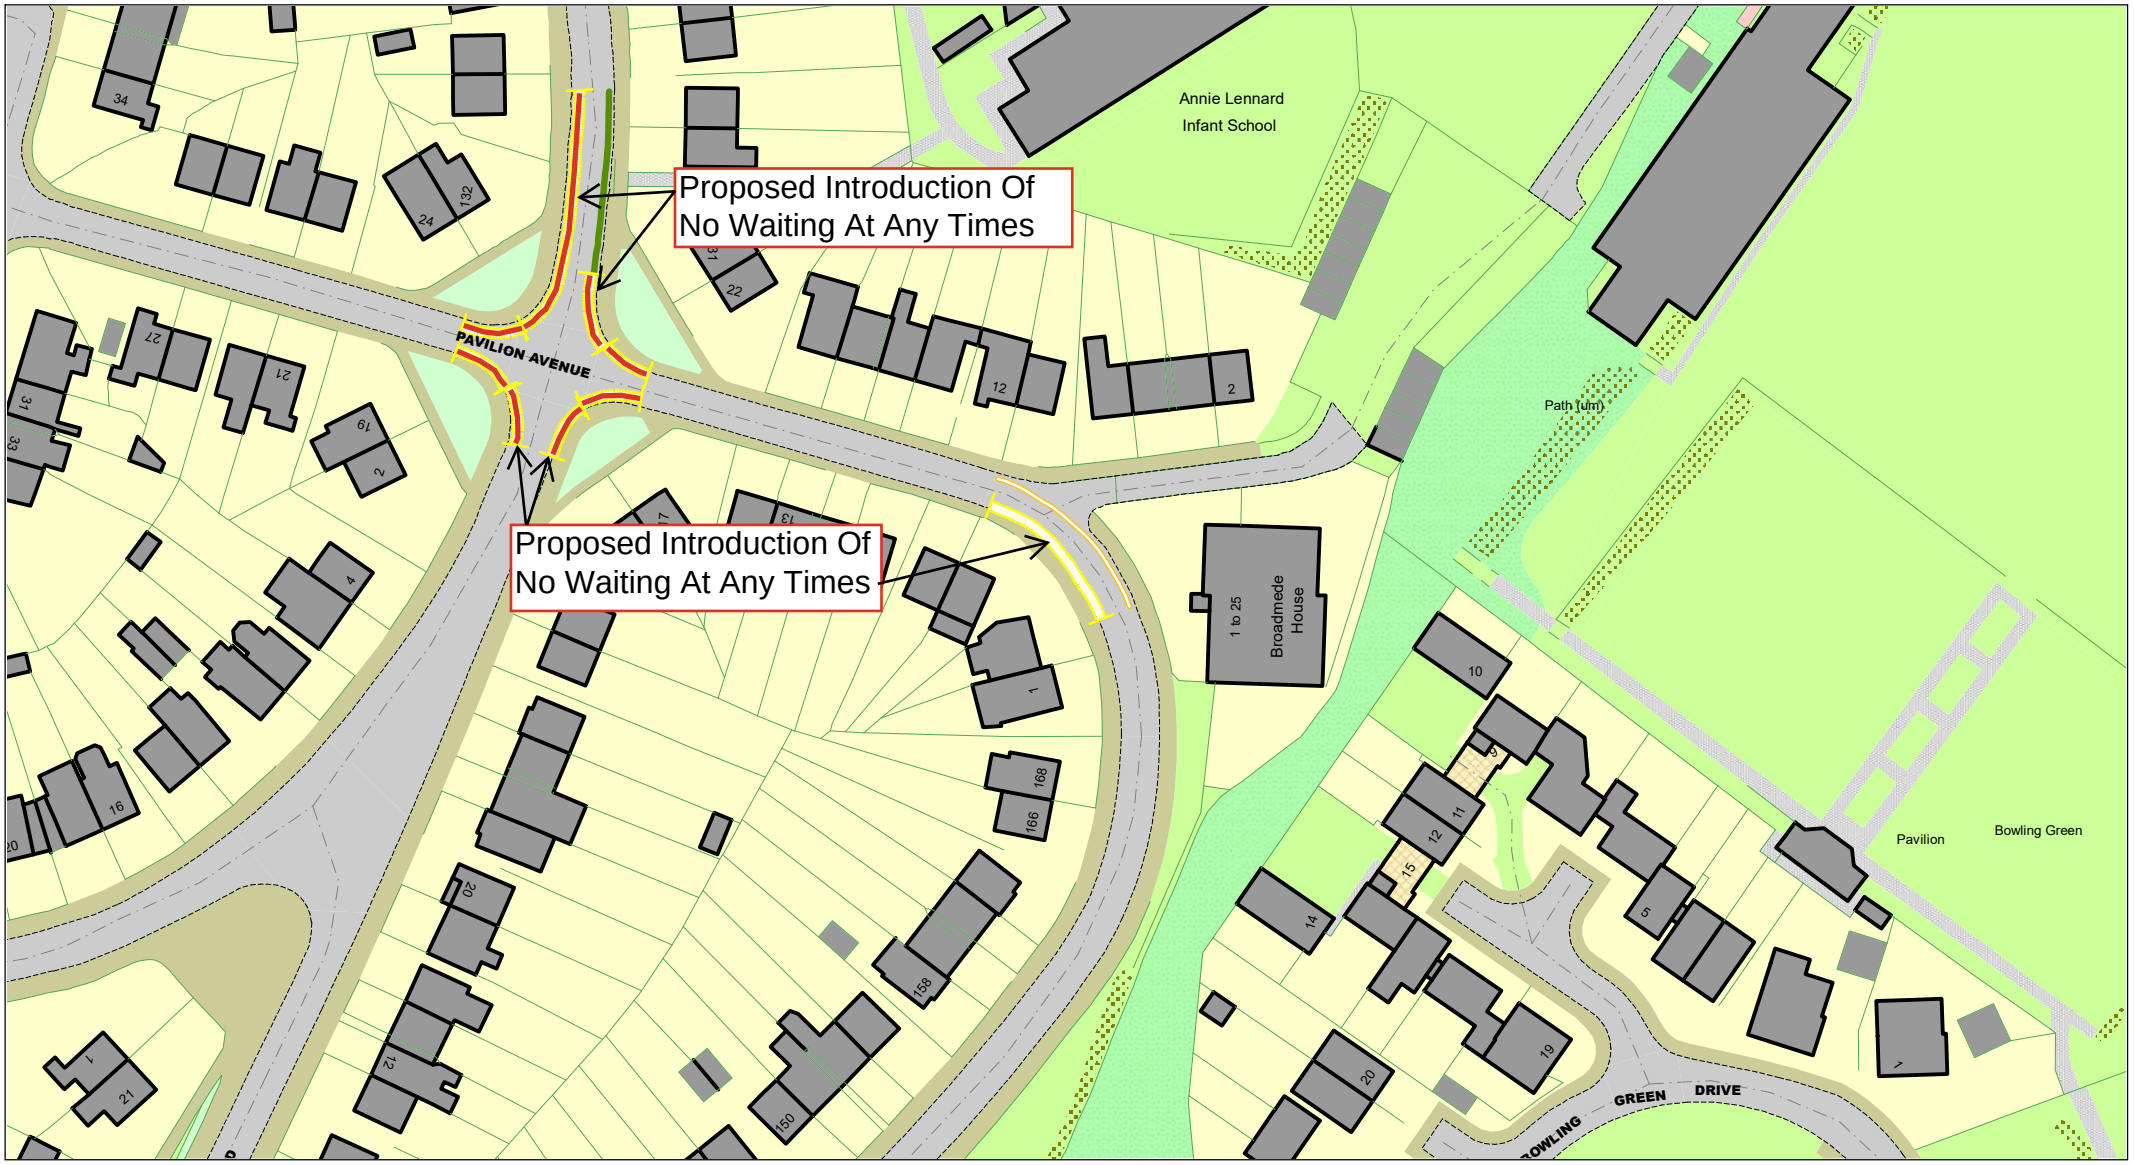

© Crown copyright. All rights reserved
Sandwell MBC
Licence No. AC0000824500 2026

Sandwell
Metropolitan Borough Council

Pavilion Avenue, Smethwick, B67 6LA, Proposed Introduction Of No Waiting At Any Times

SCALE	N.T.S
DATE	May 2026
DRAWING No.	43949 S/4
DRAWN BY	M.Mcilroy




© Crown copyright. All rights reserved
Sandwell MBC
Licence No. AC0000824500 2026

Sandwell
Metropolitan Borough Council

Rosebery Road, Smethwick, B66 3RY
Salisbury Road, Smethwick, B66 3RU
Proposed No Loading At Any Times

SCALE	N.T.S
DATE	May 2026
DRAWING No.	43949 S/4
DRAWN BY	M.Mcilroy

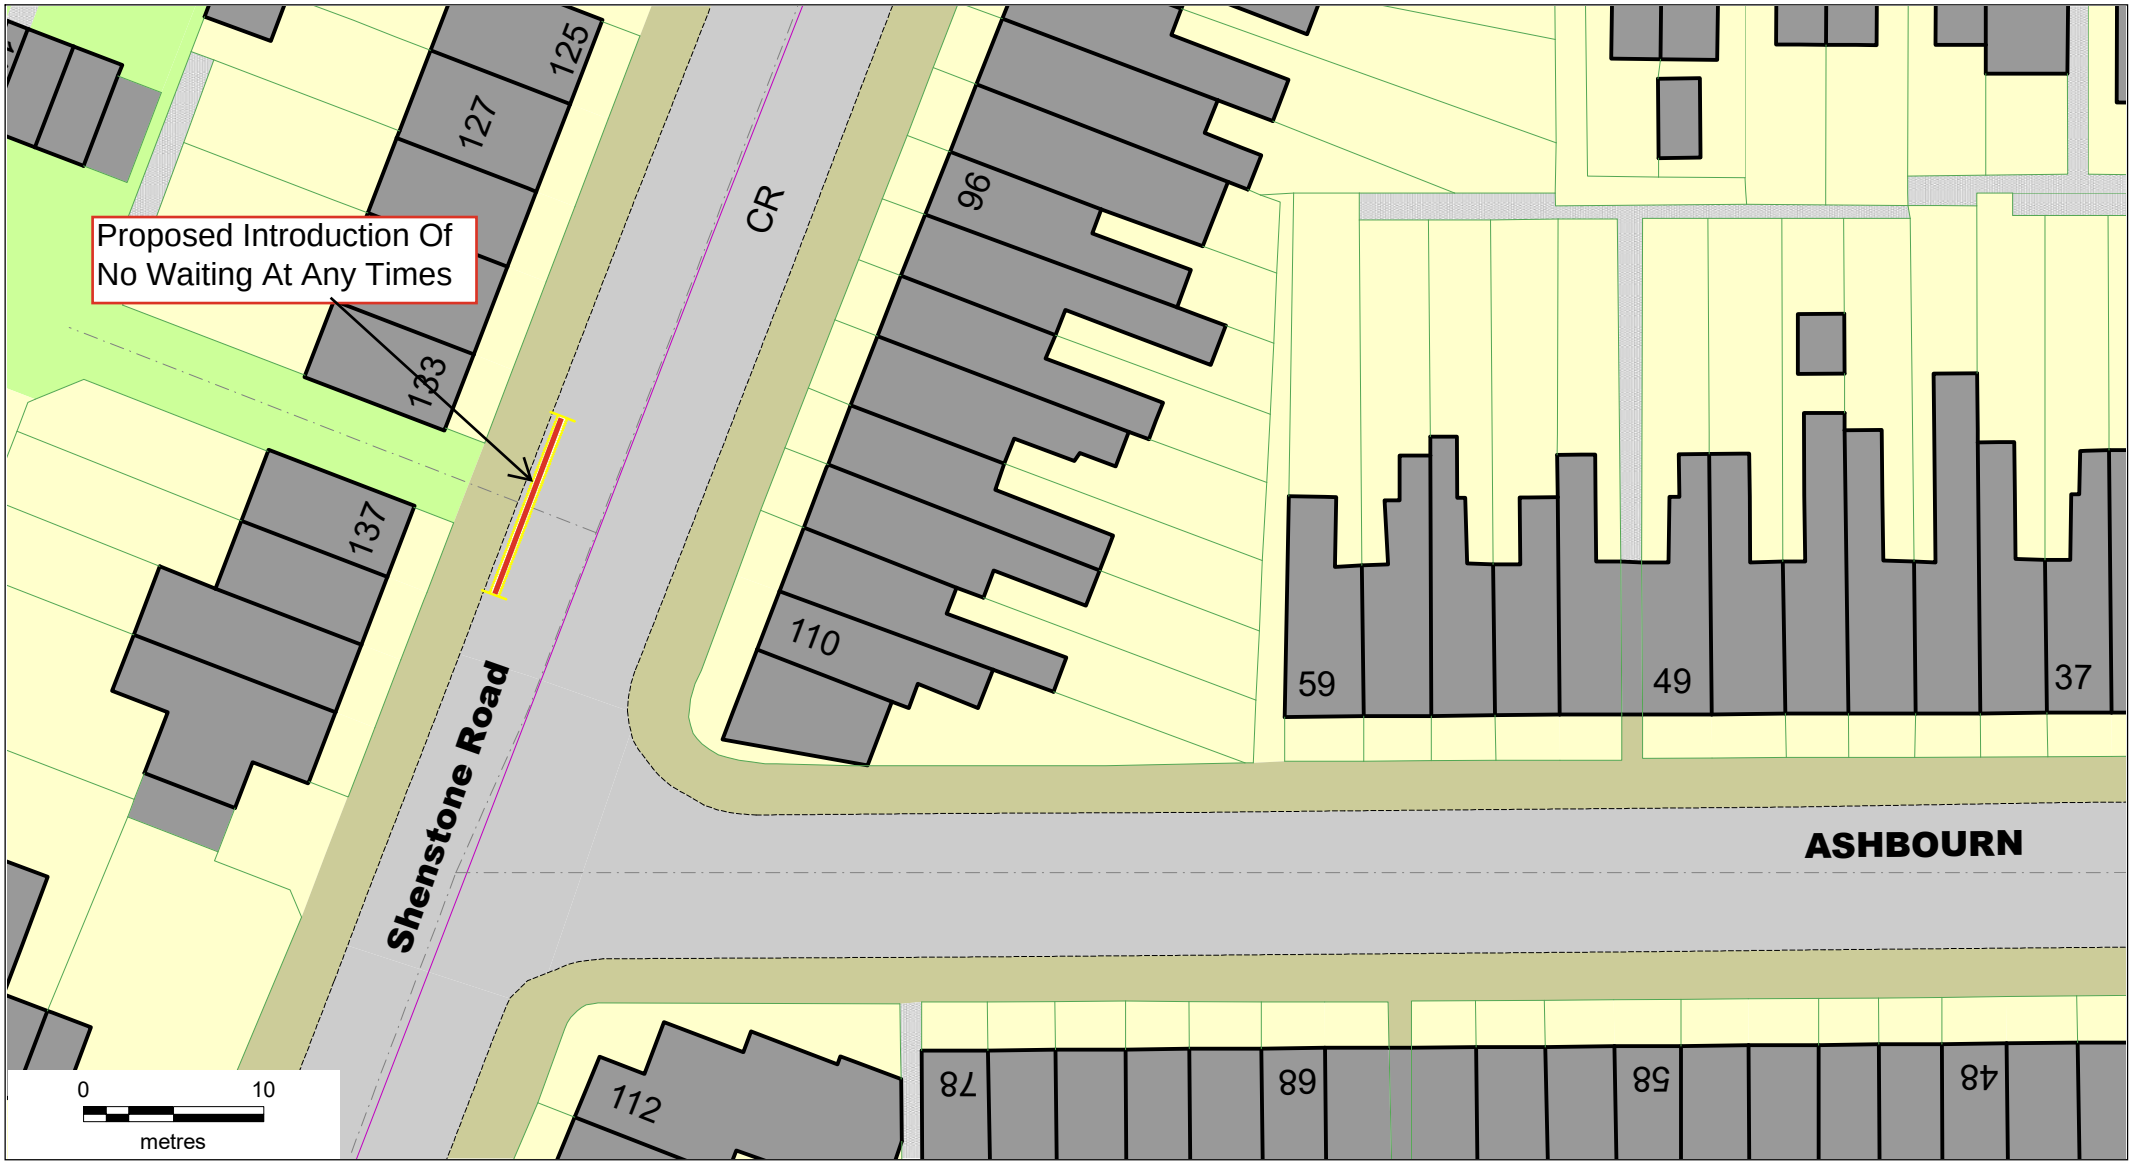


© Crown copyright. All rights reserved
Sandwell MBC
Licence No. AC0000824500 2026

Sandwell
Metropolitan Borough Council

Shenstone Road, Smethwick, B16 0NS
Proposed Introduction Of No Waiting At Any Times

SCALE	N.T.S
DATE	May 2026
DRAWING No.	43949 S/4
DRAWN BY	M.Mcilroy

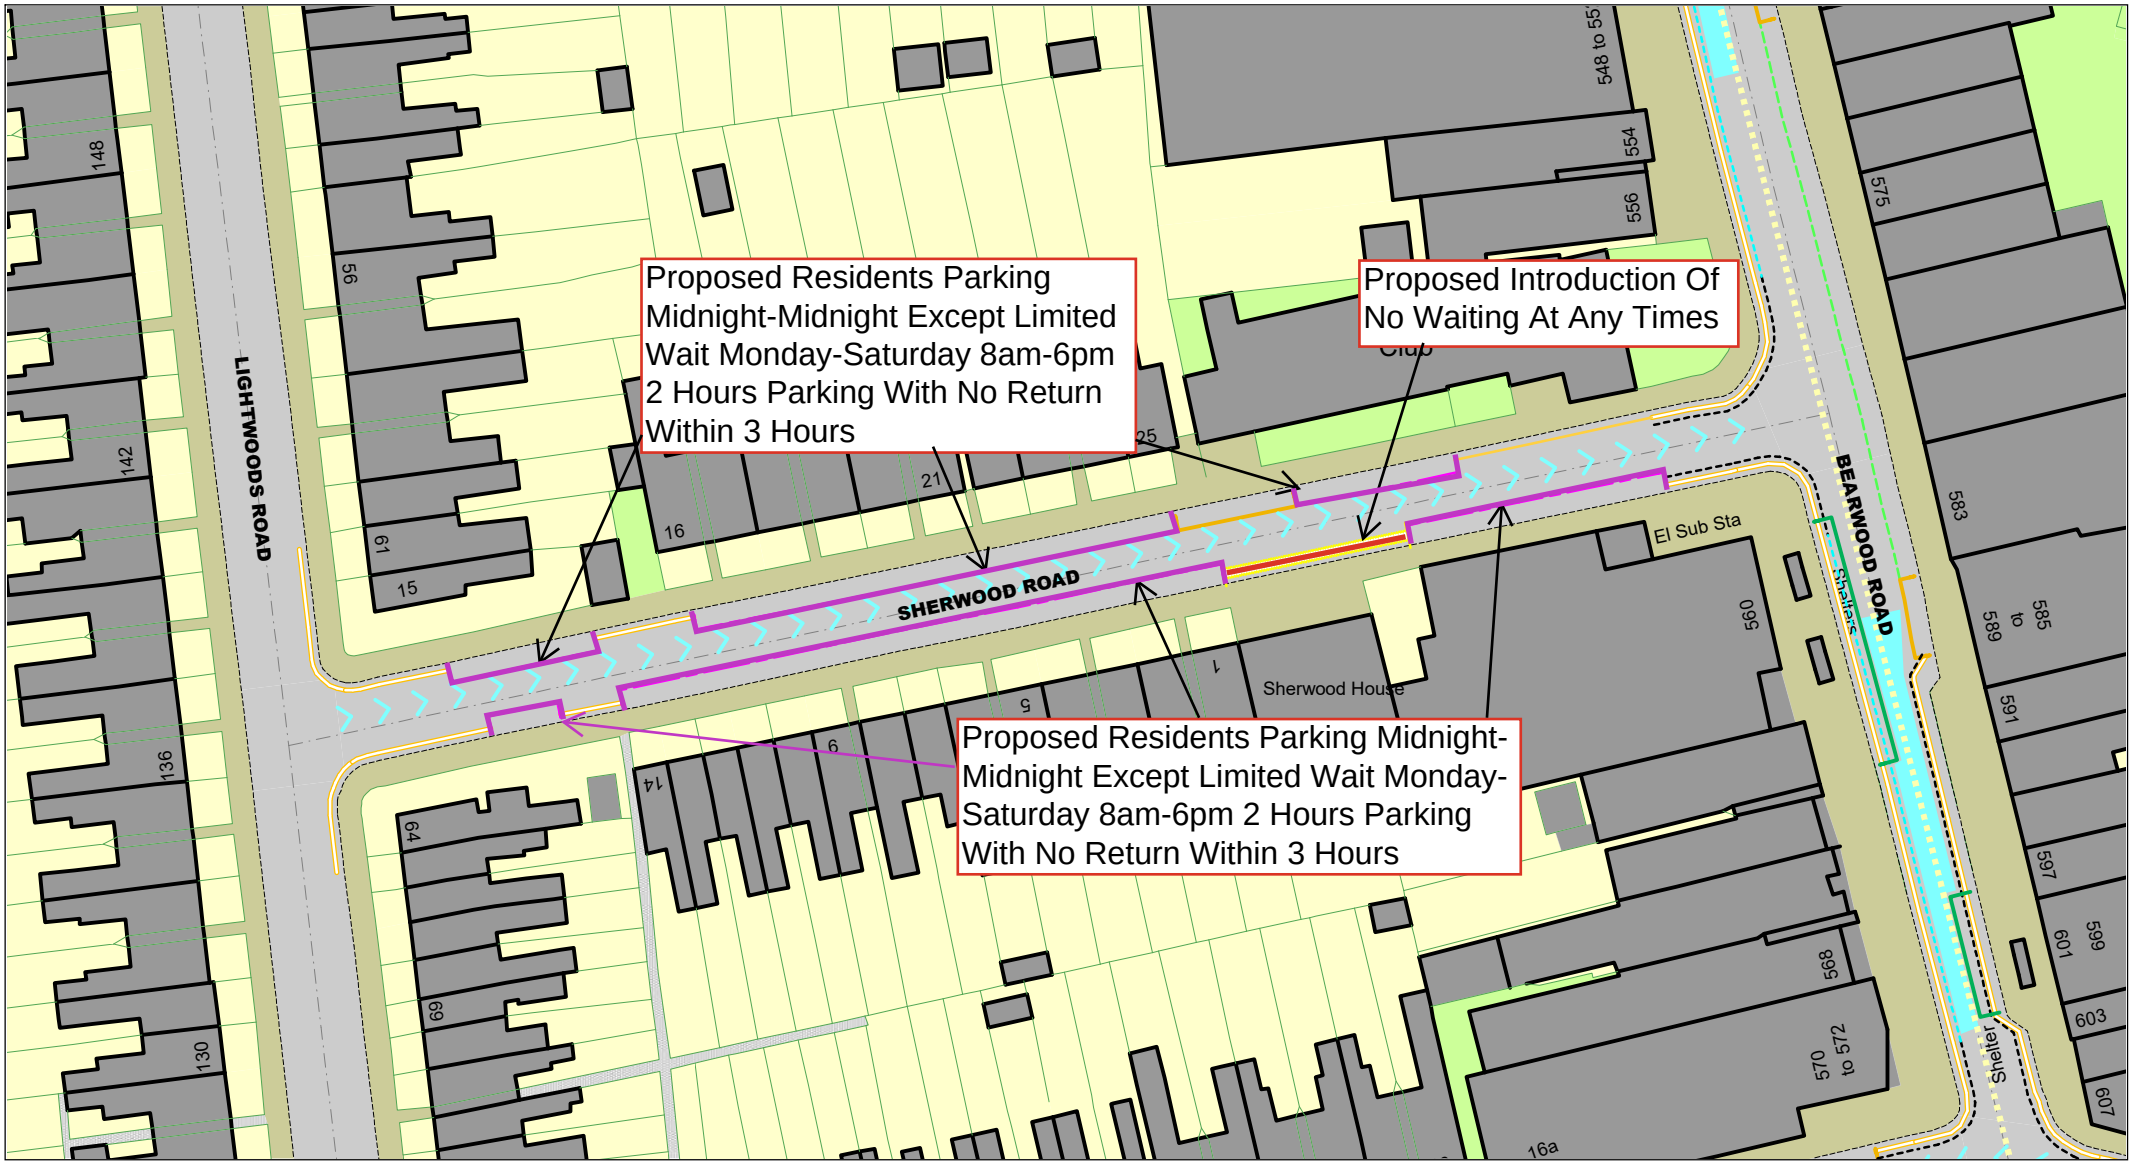

© Crown copyright. All rights reserved
Sandwell MBC
Licence No. AC0000824500 2026

Sandwell
Metropolitan Borough Council

Sherwood Road, Smethwick, B67 5DE
Proposed Residents Parking Midnight-Midnight Except Limited Wait Monday-Saturday 8am-6pm 2 Hours Parking With No Return Within 3 Hours
Proposed Introduction Of No Waiting At Any Times

SCALE	N.T.S
DATE	May 2026
DRAWING No.	43949 S/4
DRAWN BY	M.Mcilroy



© Crown copyright. All rights reserved
Sandwell MBC
Licence No. AC0000824500 2026

Sandwell
Metropolitan Borough Council

South Road, Smethwick, B67 7BP
Proposed Introduction Of No Waiting At Any Times

SCALE	N.T.S
DATE	June 2026
DRAWING No.	43949 S/4
DRAWN BY	M.Mcilroy




© Crown copyright. All rights reserved
Sandwell MBC
Licence No. AC0000824500 2026

Sandwell
Metropolitan Borough Council

Taylors Lane, Smethwick, B67 6BJ
Proposed Introduction Of No Waiting At Any Times

SCALE	N.T.S
DATE	June 2026
DRAWING No.	43949 S/4
DRAWN BY	M.Mcilroy

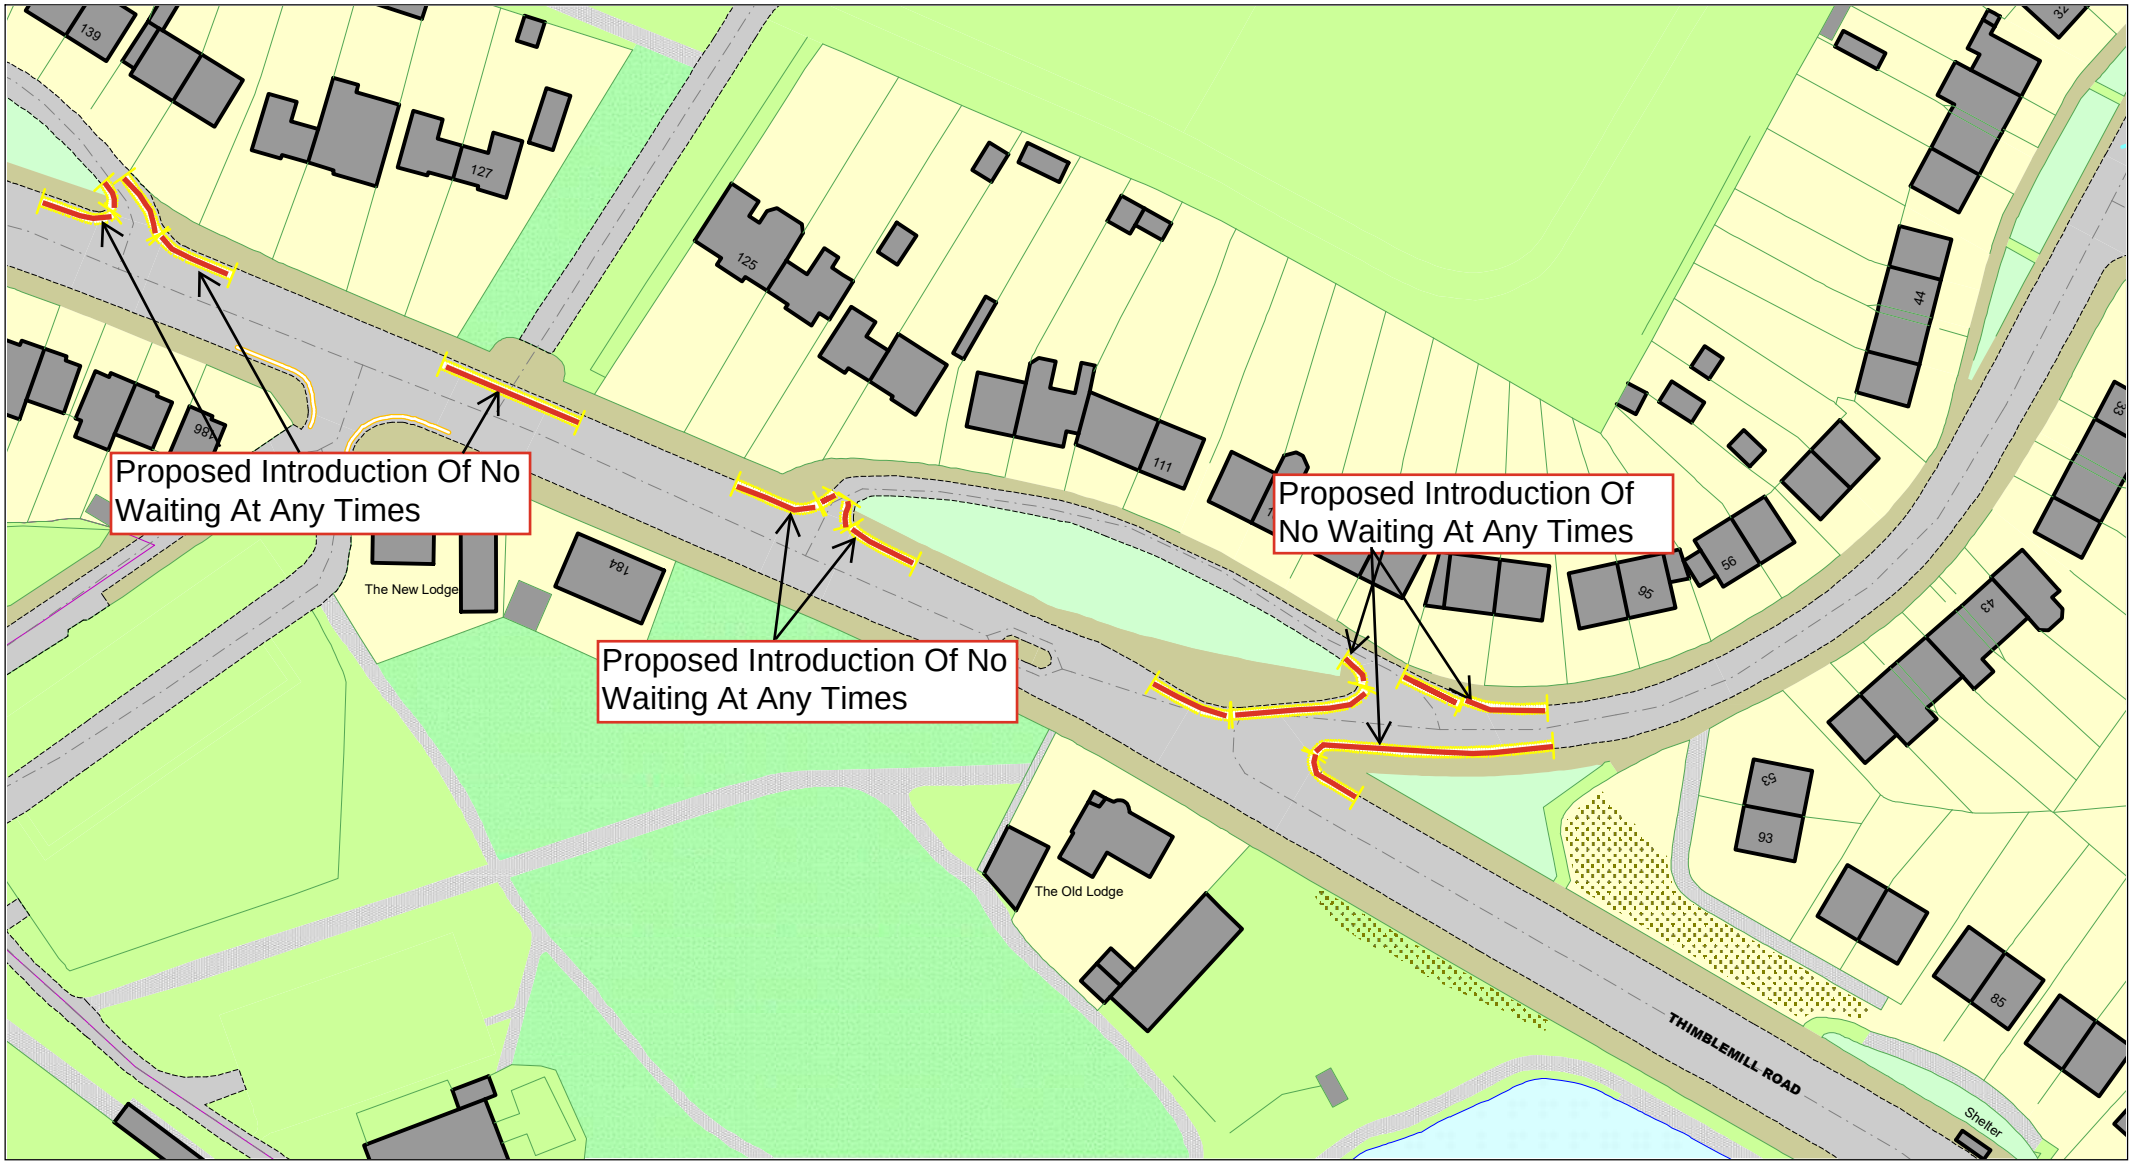


© Crown copyright. All rights reserved
Sandwell MBC
Licence No. AC0000824500 2026

Sandwell
Metropolitan Borough Council

Addenbrooke Road And Thiblemill Road, Smethwick, B67 6NR
Proposed Introduction Of No Waiting At Any Times

SCALE	N.T.S
DATE	June 2026
DRAWING No.	43949 S/4
DRAWN BY	M.Mcilroy

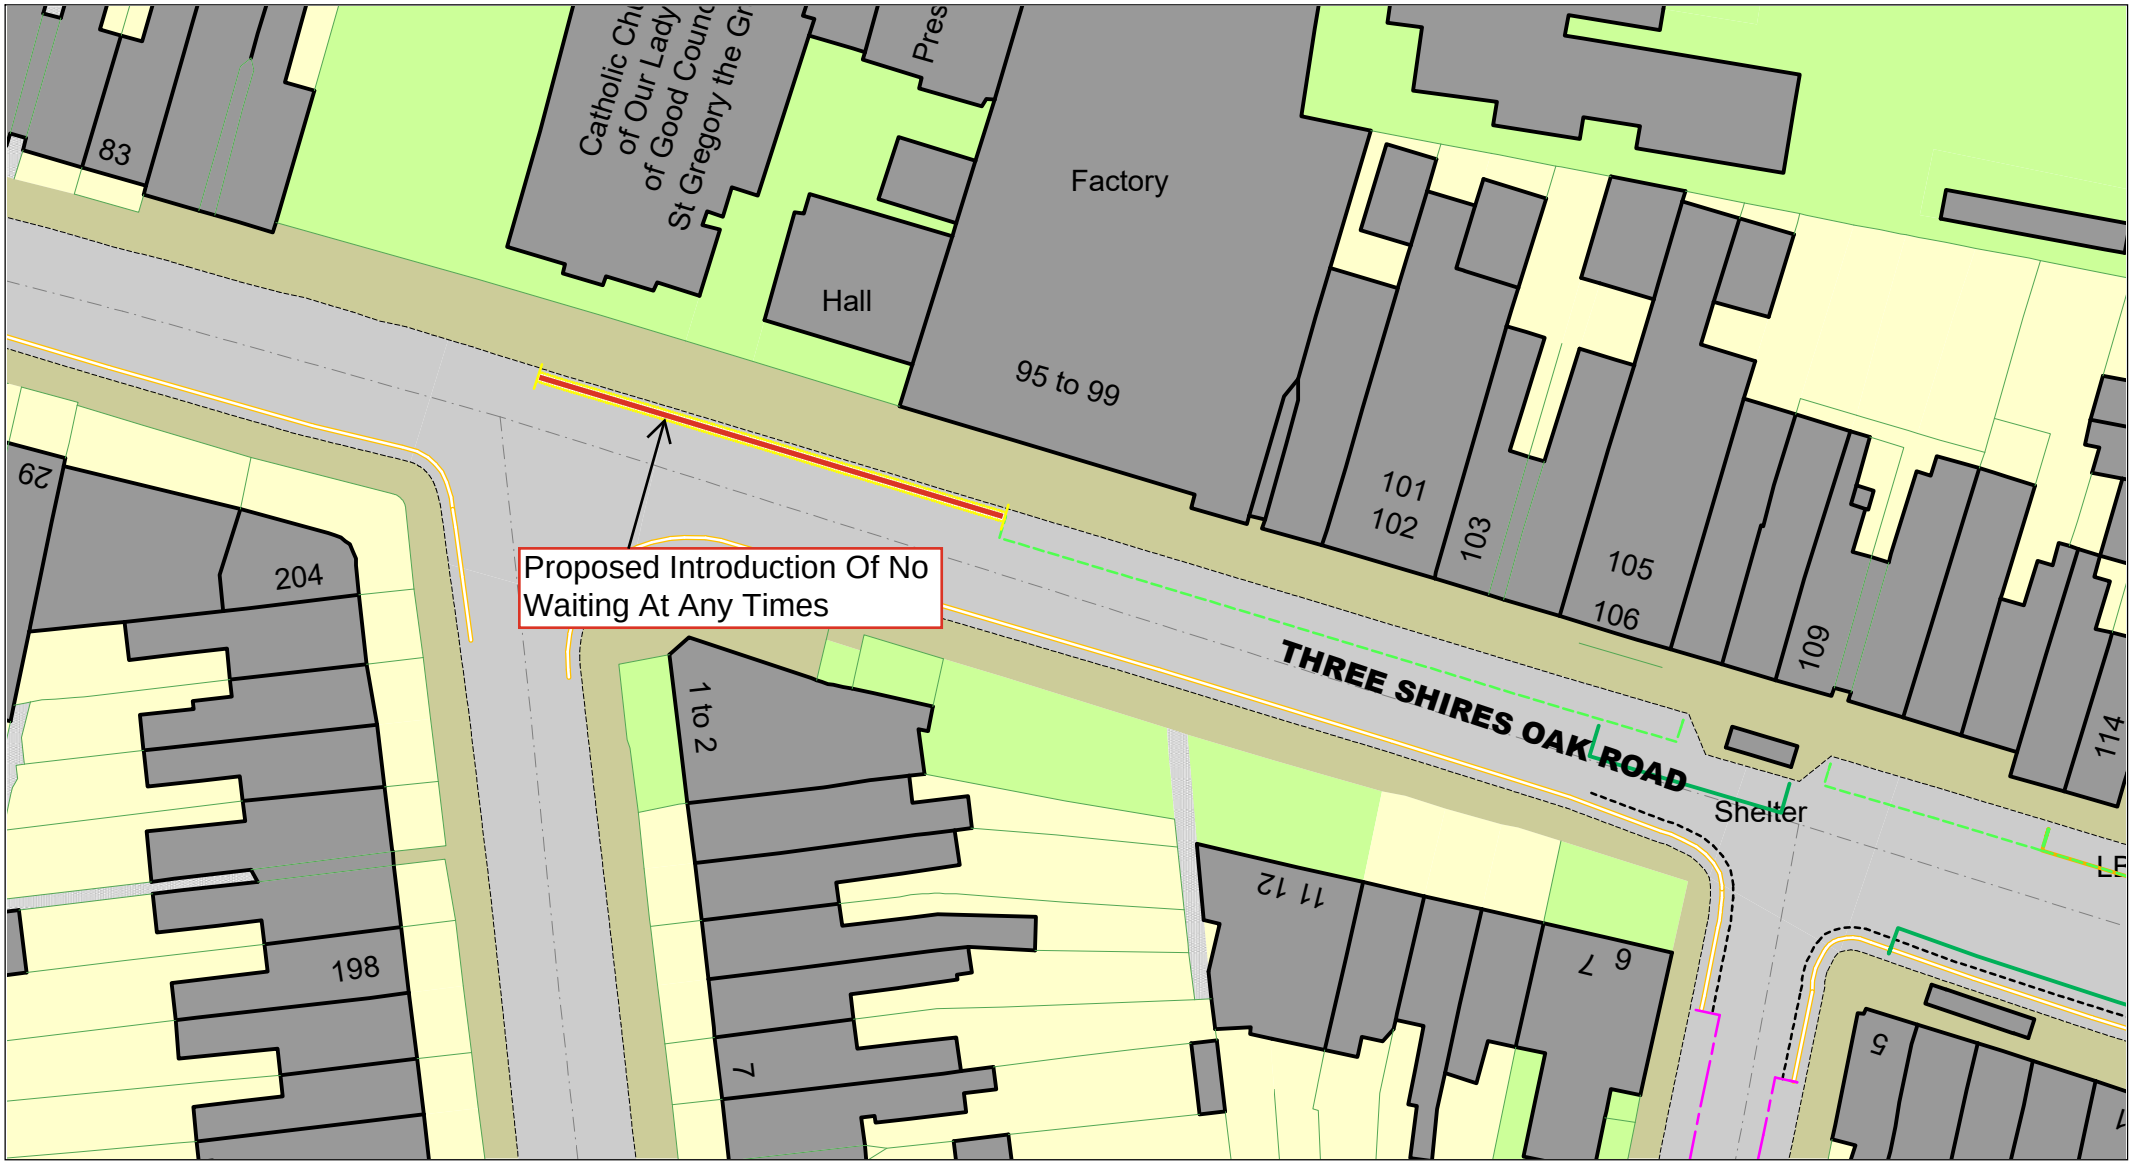

© Crown copyright. All rights reserved
Sandwell MBC
Licence No. AC0000824500 2026

Sandwell
Metropolitan Borough Council

Three Shires Oak Road, Smethwick, B67 5BT
Proposed Introduction Of No Waiting At Any Times

SCALE	N.T.S
DATE	June 2026
DRAWING No.	43949 S/4
DRAWN BY	M.Mcilroy




© Crown copyright. All rights reserved
Sandwell MBC
Licence No. AC0000824500 2026

Sandwell
Metropolitan Borough Council

Vicarage Road, Smethwick, B68 8JD
Proposed Introduction Of No Waiting At Any Times

SCALE	N.T.S
DATE	01/06/2026
DRAWING No.	43949 S/4
DRAWN BY	M.Mcilroy

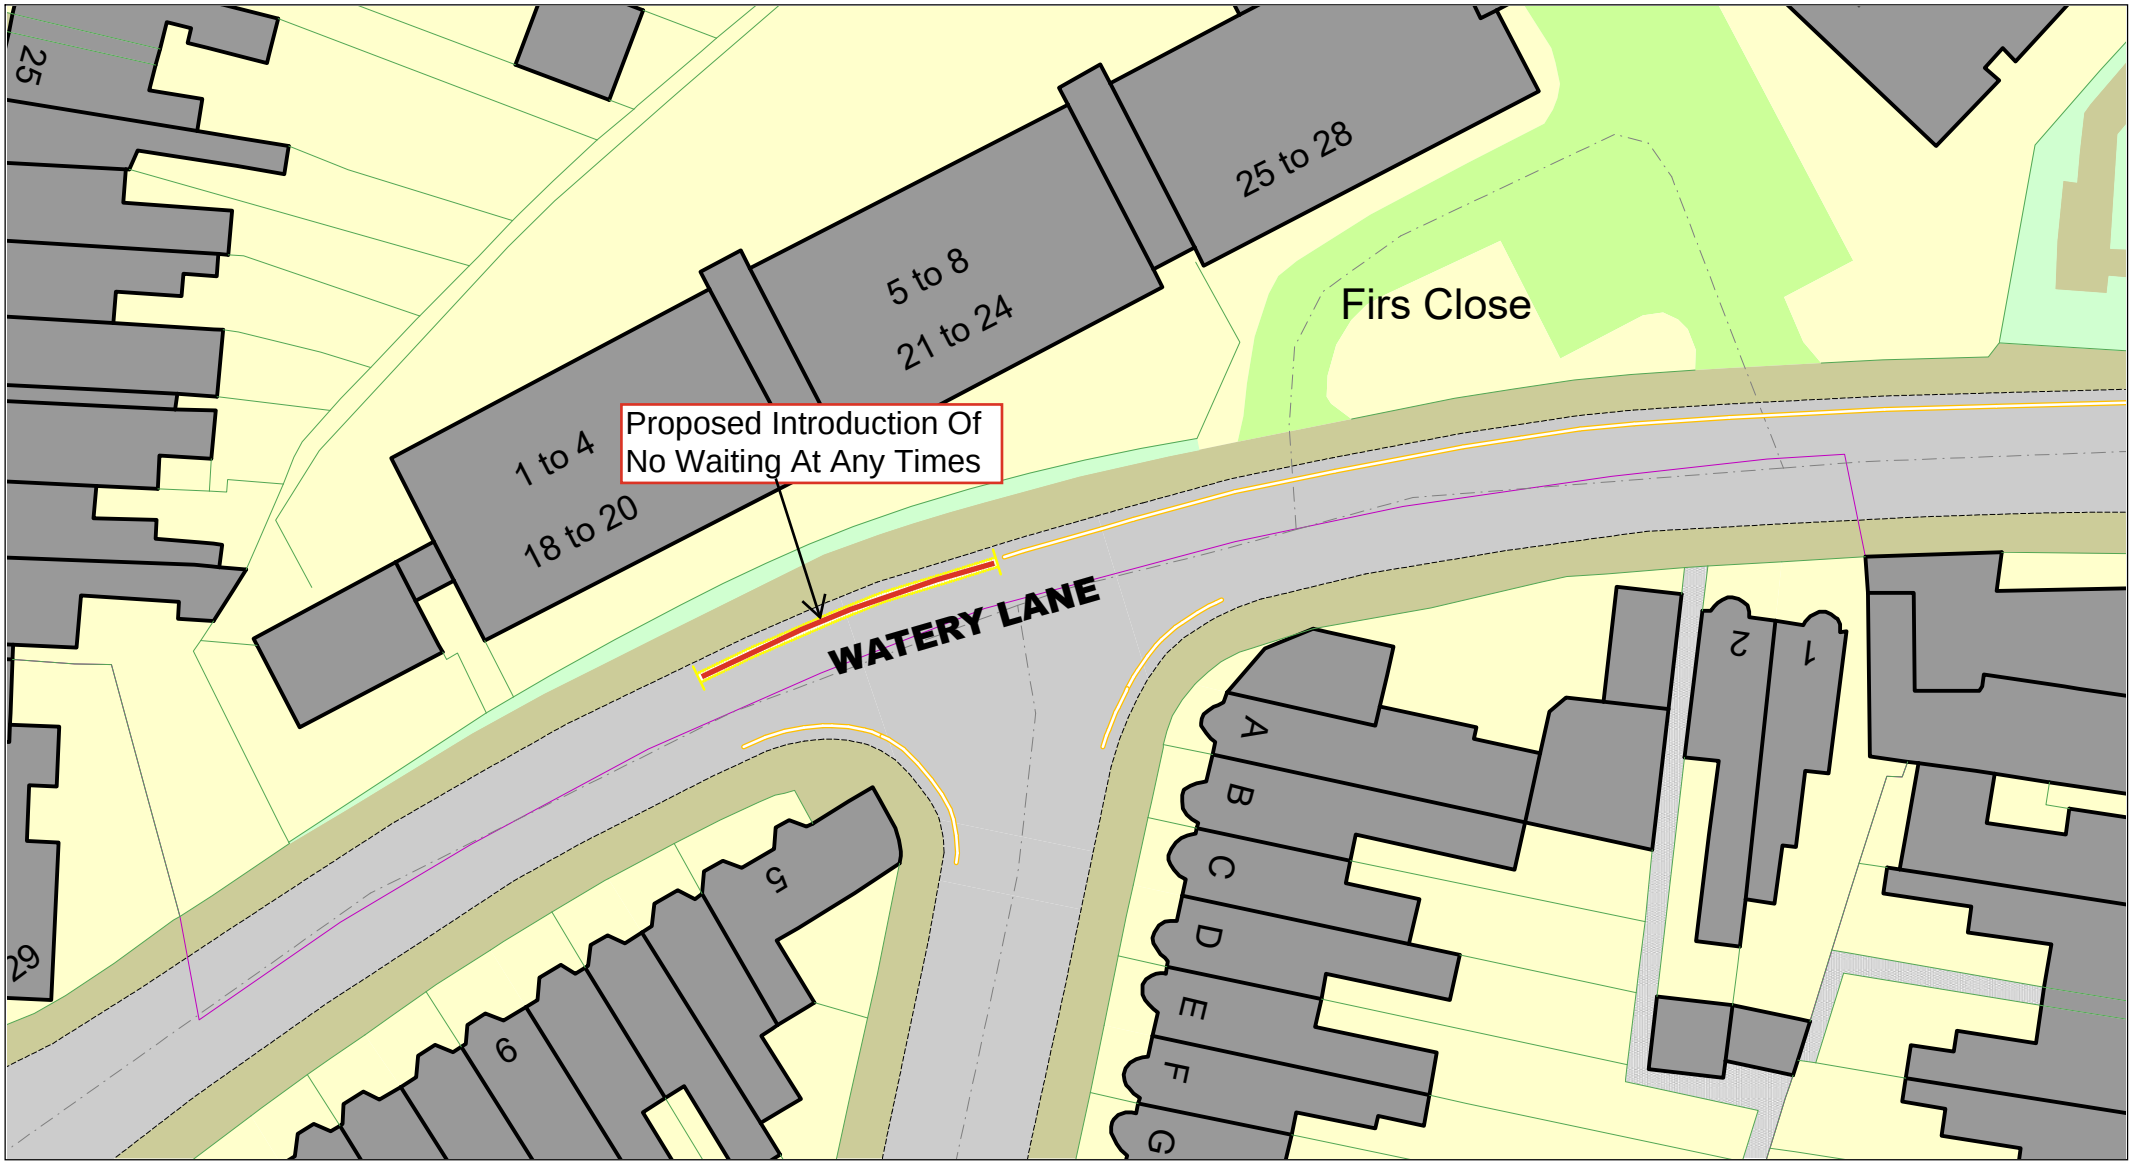

© Crown copyright. All rights reserved
Sandwell MBC
Licence No. AC0000824500 2026

Sandwell
Metropolitan Borough Council

Watery Lane, Smethwick, B67 6DS
Proposed Introduction Of No Waiting At Any Times

SCALE	N.T.S
DATE	June 2026
DRAWING No.	43949 S/4
DRAWN BY	M.Mcilroy




© Crown copyright. All rights reserved
Sandwell MBC
Licence No. 100023119 2020

Sandwell
Metropolitan Borough Council

West End Avenue, Smethwick, B66 1RE, Proposed Introduction Of No Loading During Prescribed Hours

SCALE	N. T. S.
DATE	June 2026
DRAWING No.	43949 S/4
DRAWN BY	L.Blake

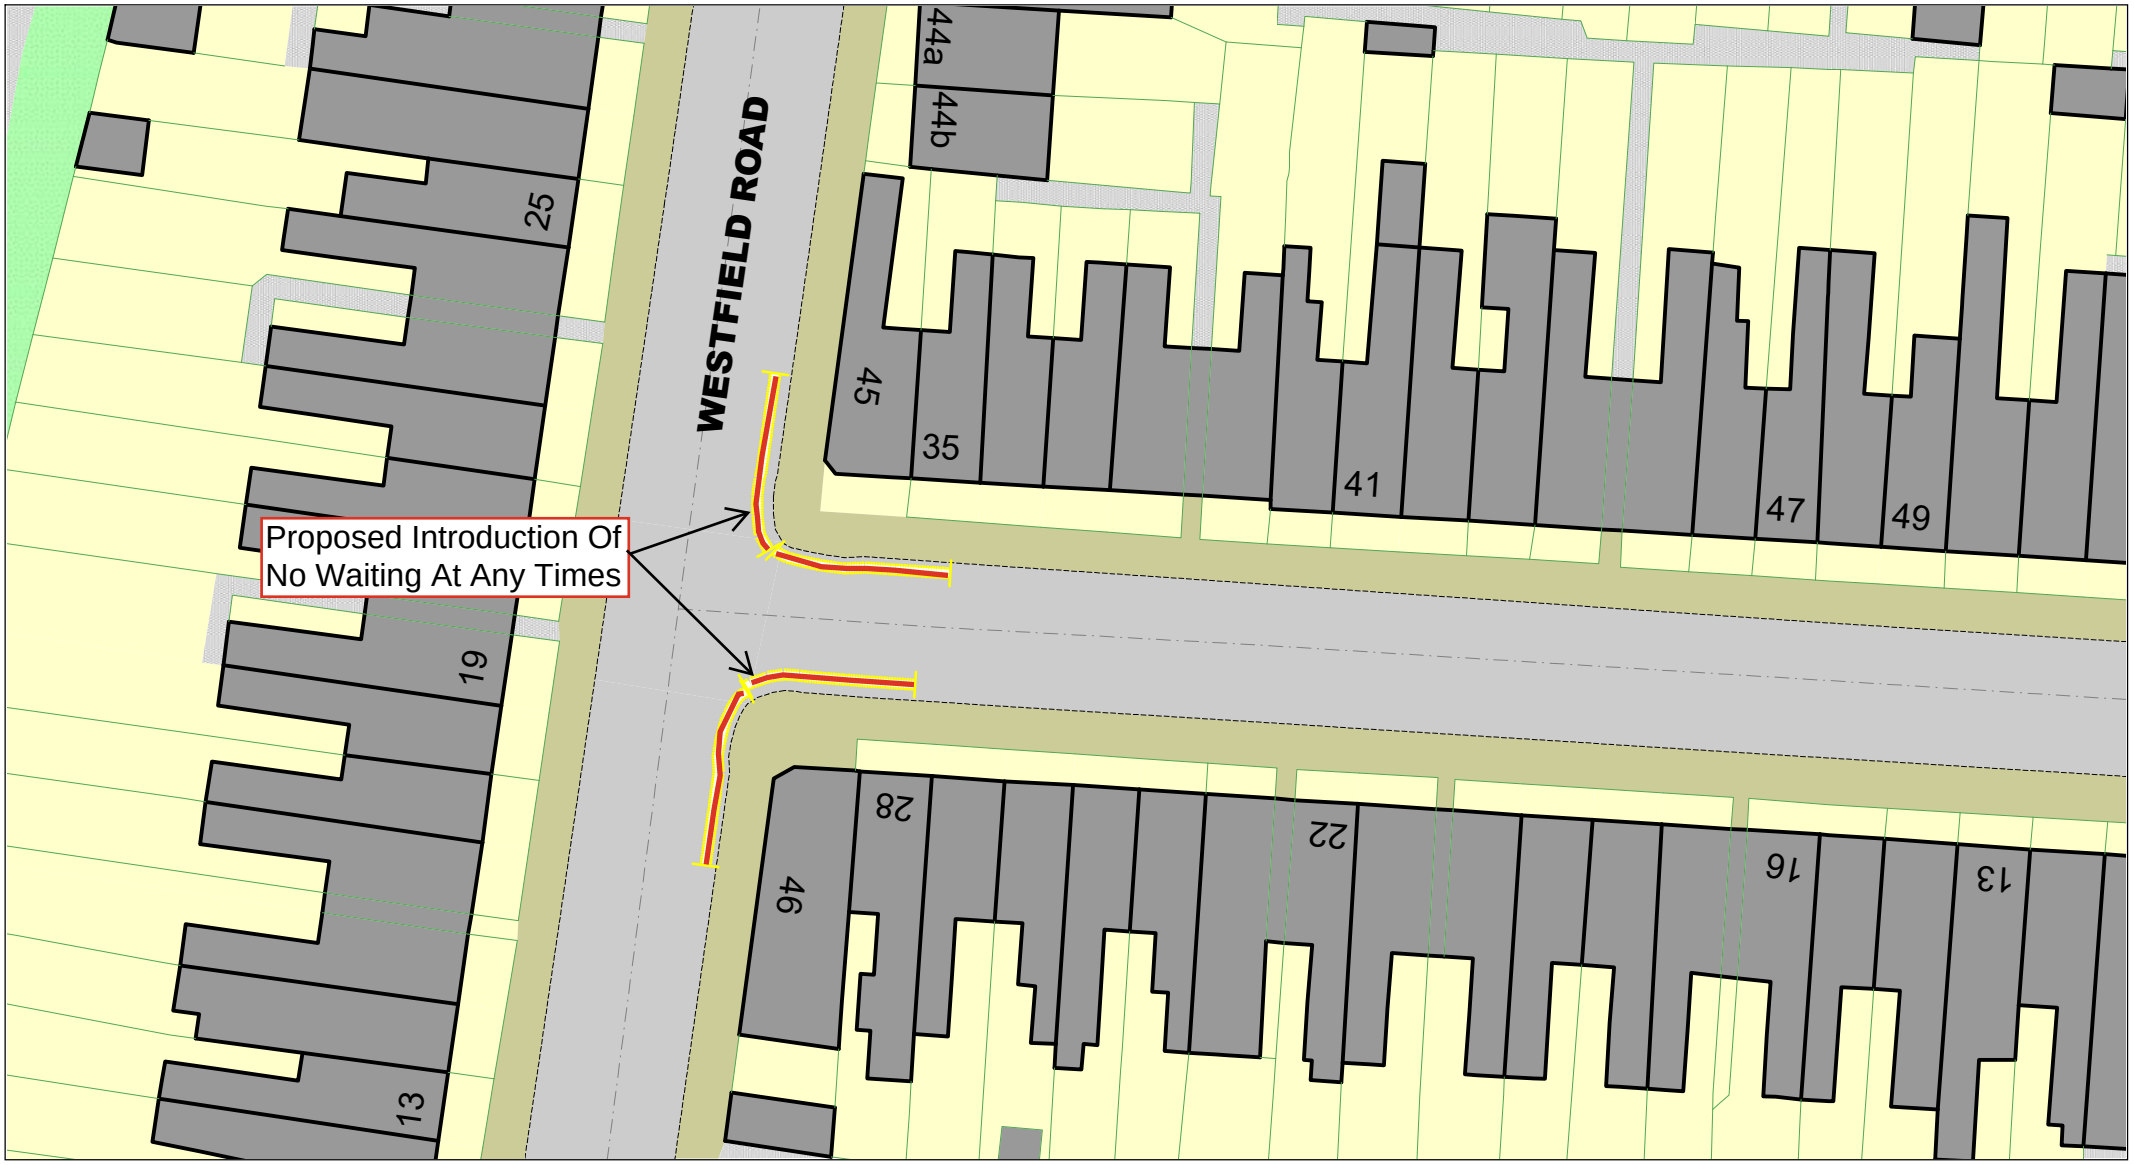


© Crown copyright. All rights reserved
Sandwell MBC
Licence No. AC0000824500 2026

Sandwell
Metropolitan Borough Council

Westfield Road, Smethwick, B67 6AN
Proposed Introduction Of No Waiting At Any Times

SCALE	N.T.S
DATE	June 2026
DRAWING No.	43949 S/4
DRAWN BY	M.Mcilroy

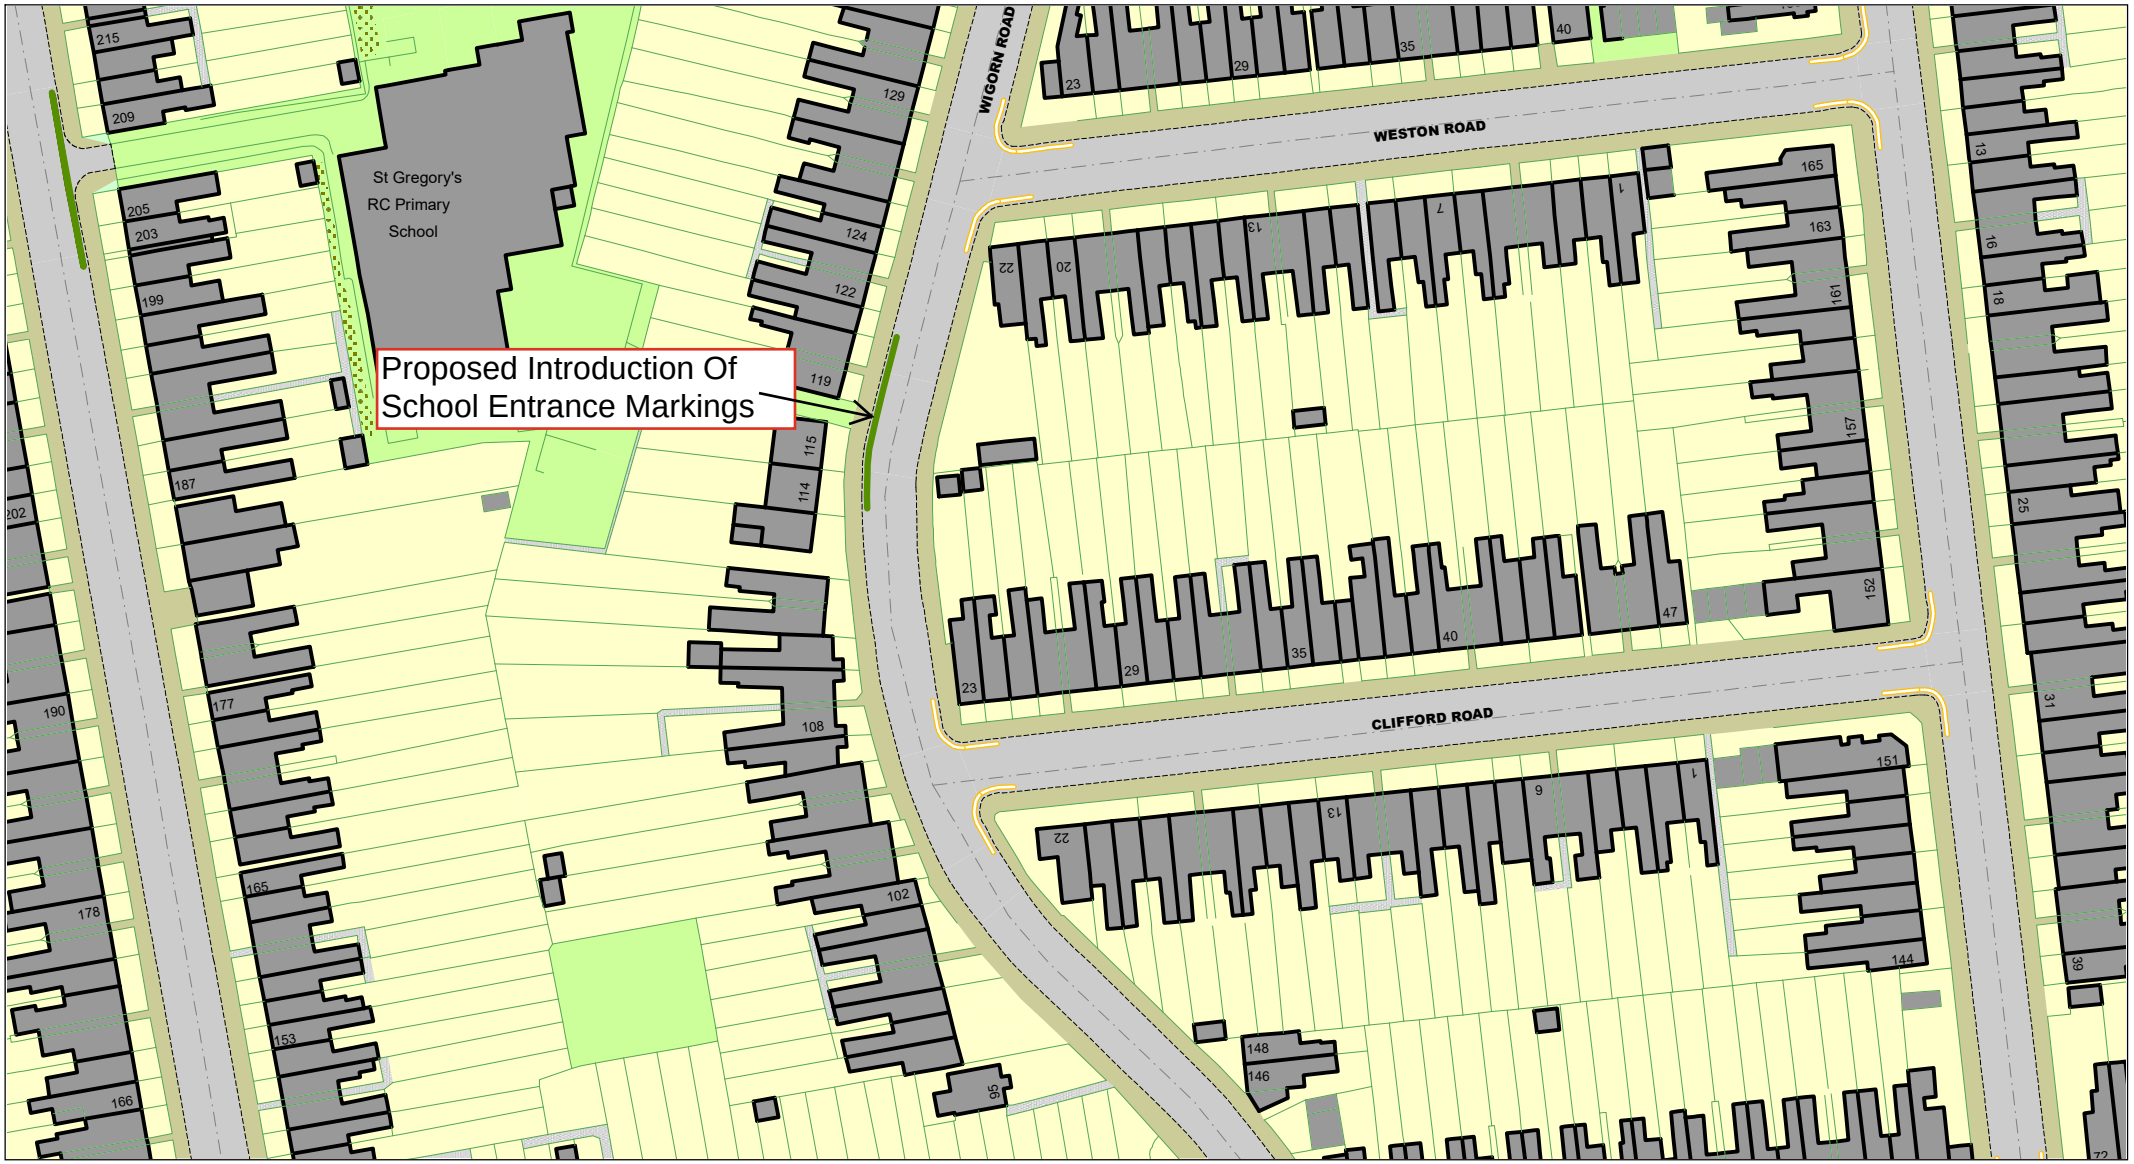


© Crown copyright. All rights reserved
Sandwell MBC
Licence No. AC0000824500 2026

Sandwell
Metropolitan Borough Council

Wigorn Road, Smethwick, B67 5HX
Proposed Introduction of School Keep Clear Markings

SCALE	N.T.S
DATE	June 2026
DRAWING No.	43949 S/4
DRAWN BY	M.Mcilroy

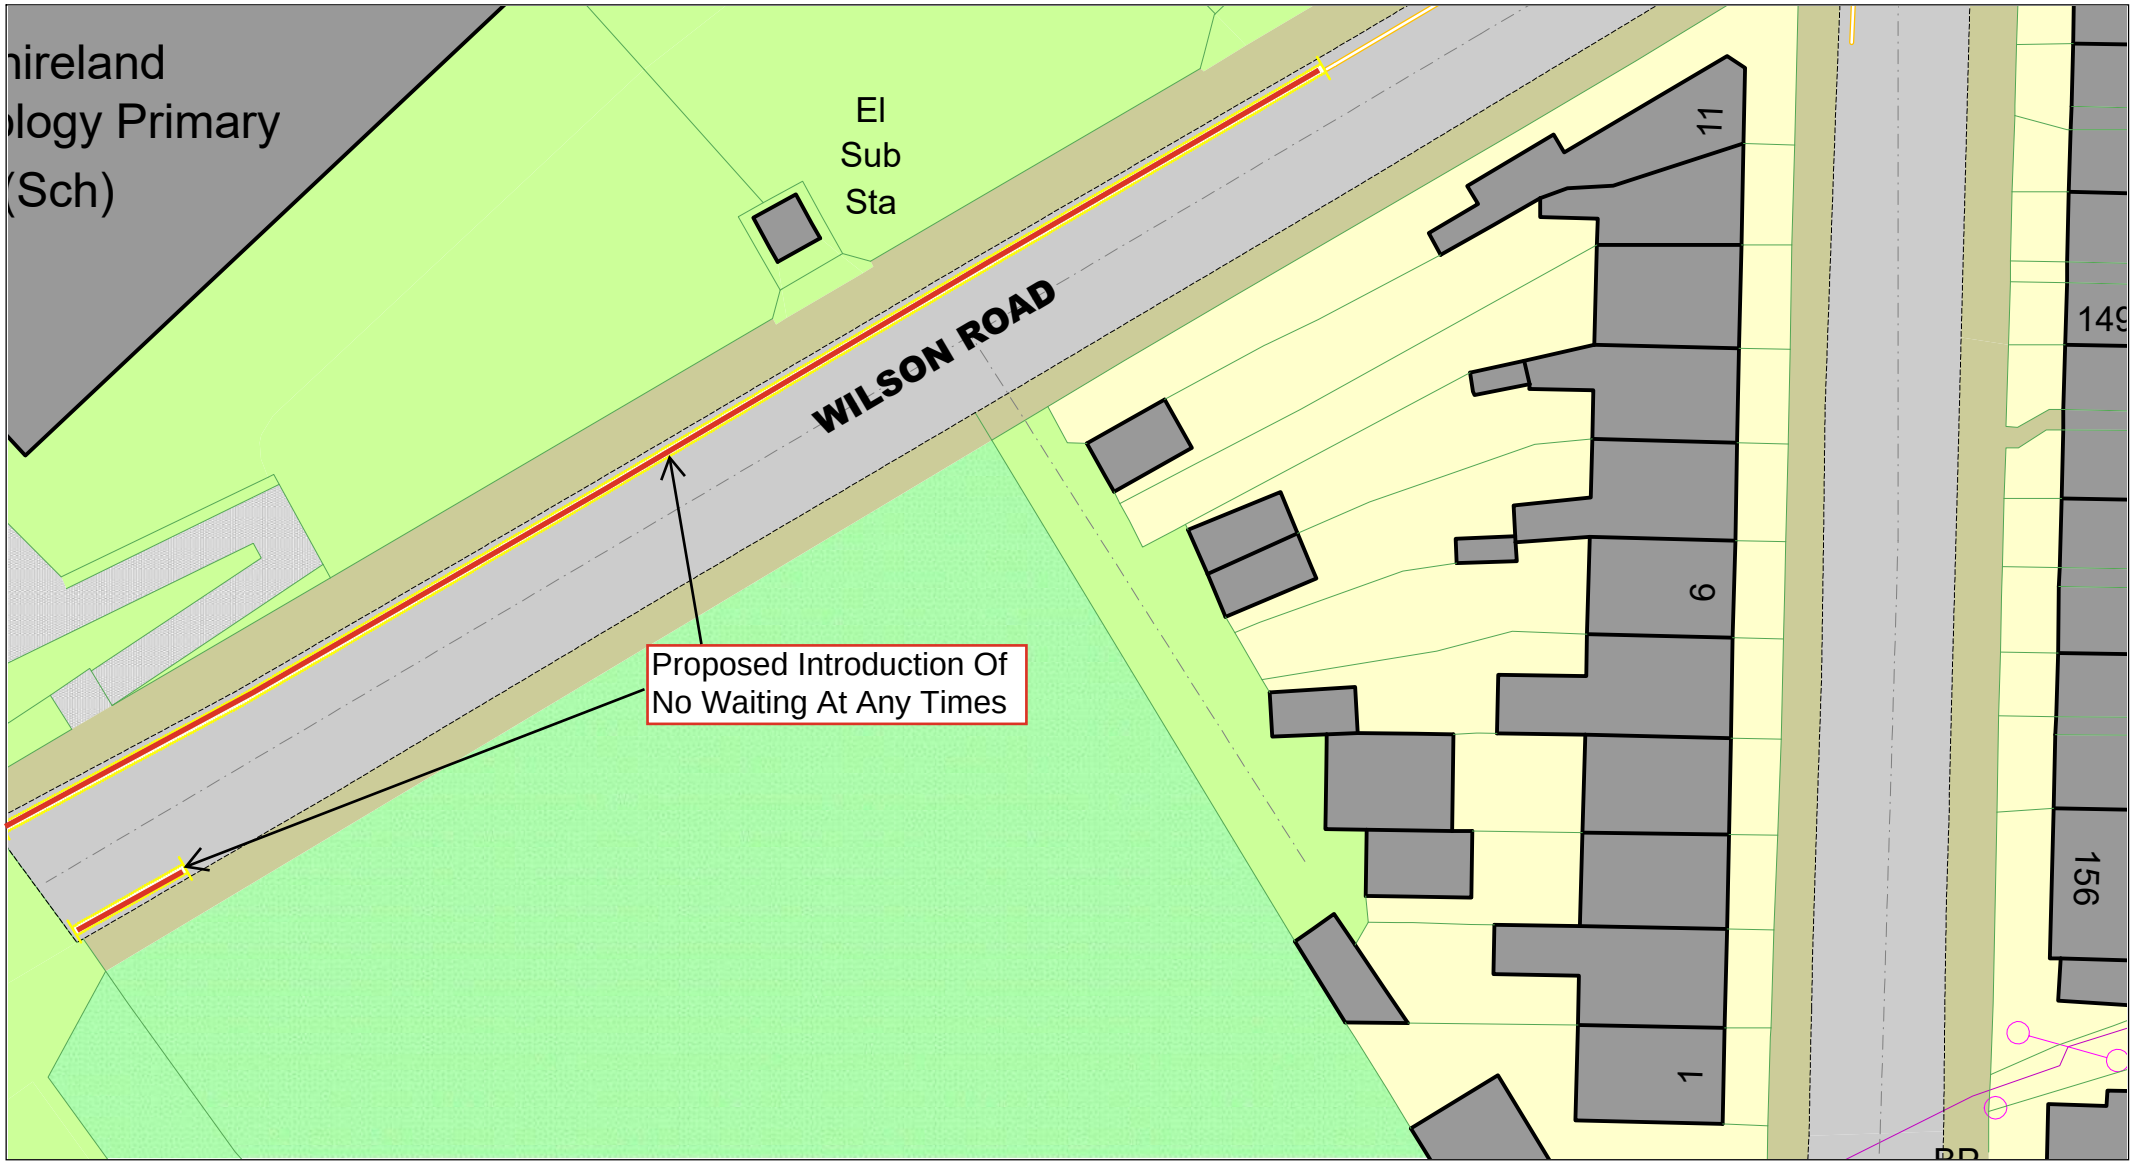


© Crown copyright. All rights reserved
Sandwell MBC
Licence No. AC0000824500 2026

Sandwell
Metropolitan Borough Council

Wilson Road, Smethwick, B66 4BA
Proposed Introduction Of No Waiting At Any Times

SCALE	N.T.S
DATE	June 2026
DRAWING No.	43949 S/4
DRAWN BY	M.Mcilroy

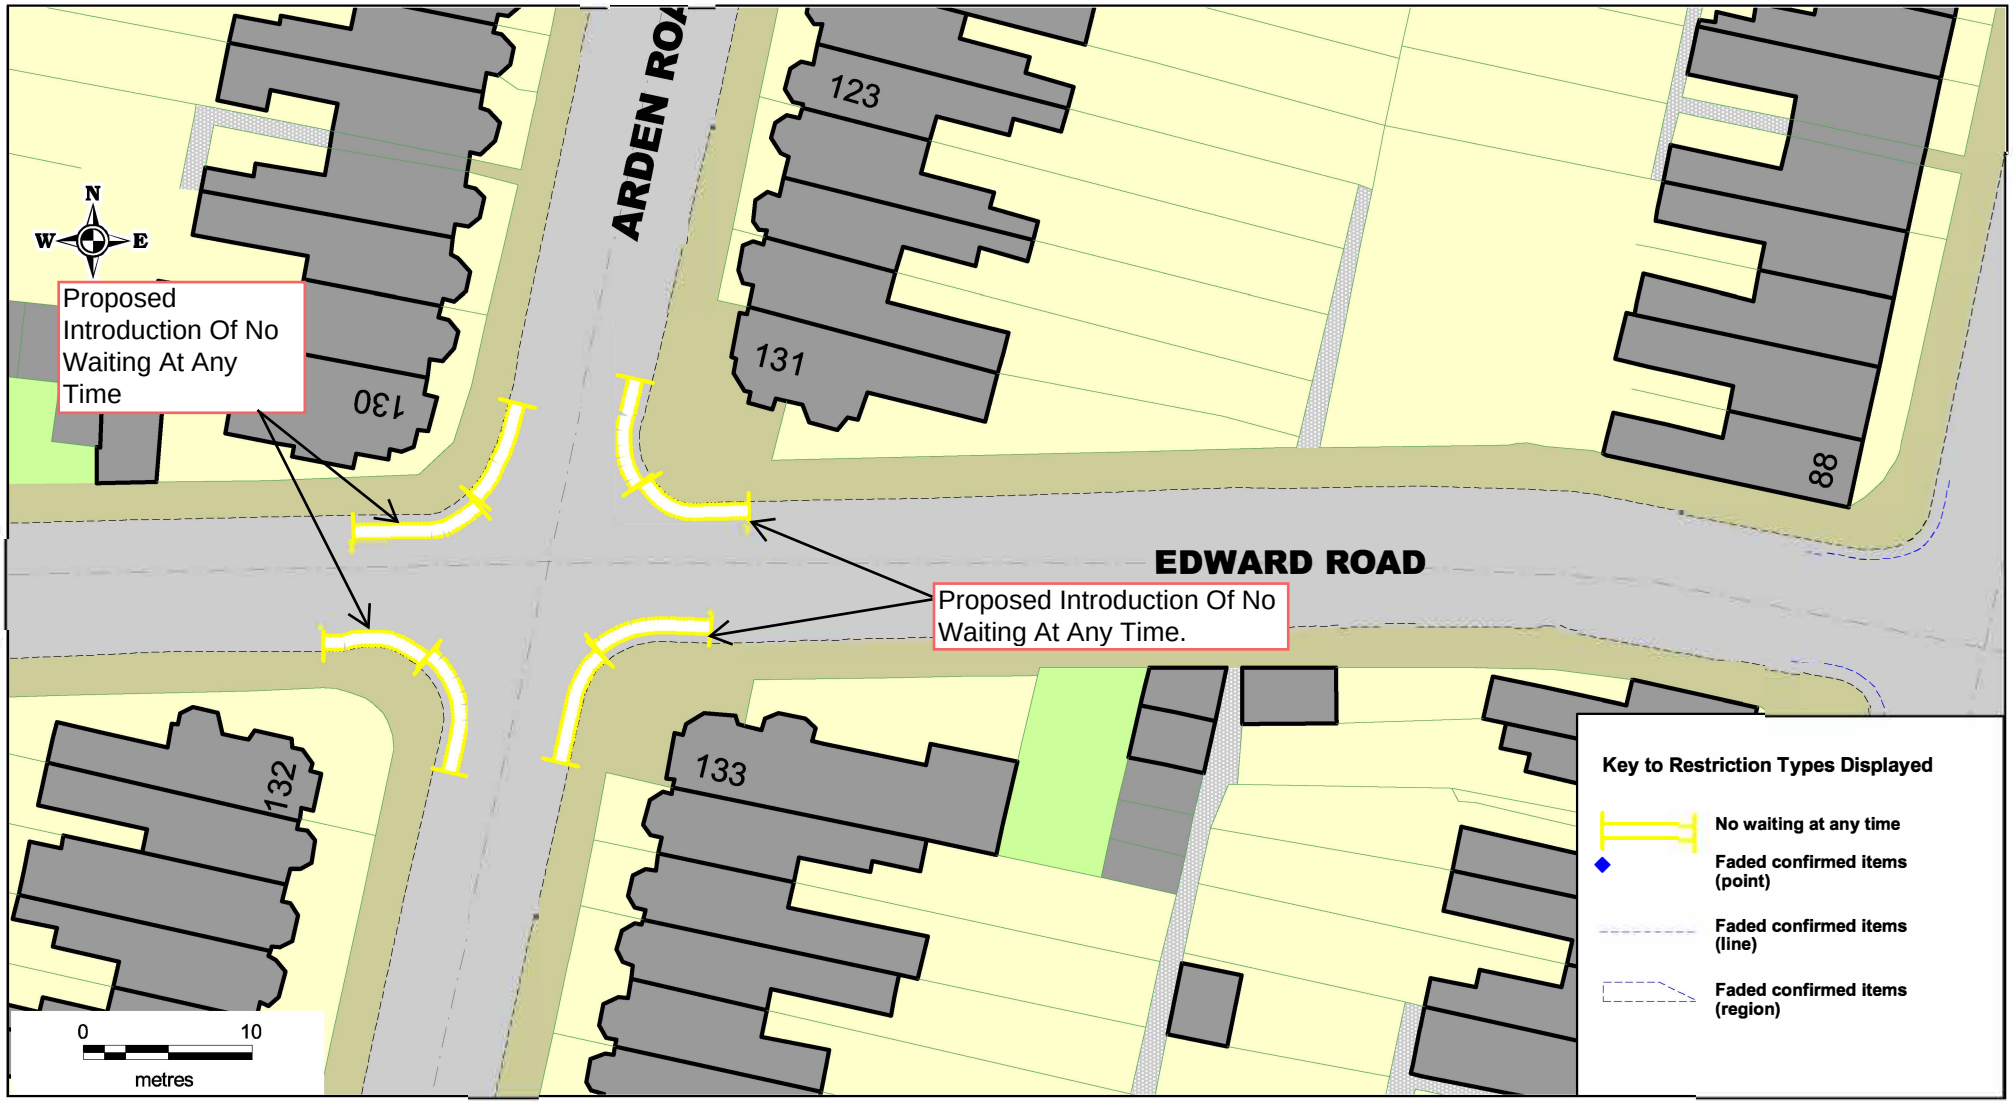


© Crown copyright. All rights reserved
Sandwell MBC
Licence No. AC0000824500 2026

Sandwell
Metropolitan Borough Council

Edward Road, Smethwick, B67 6EN
Proposed Introduction Of No Waiting At Any Time.

SCALE	N.T.S
DATE	24/06/2026
DRAWING No.	43949 S/4
DRAWN BY	L.Blake

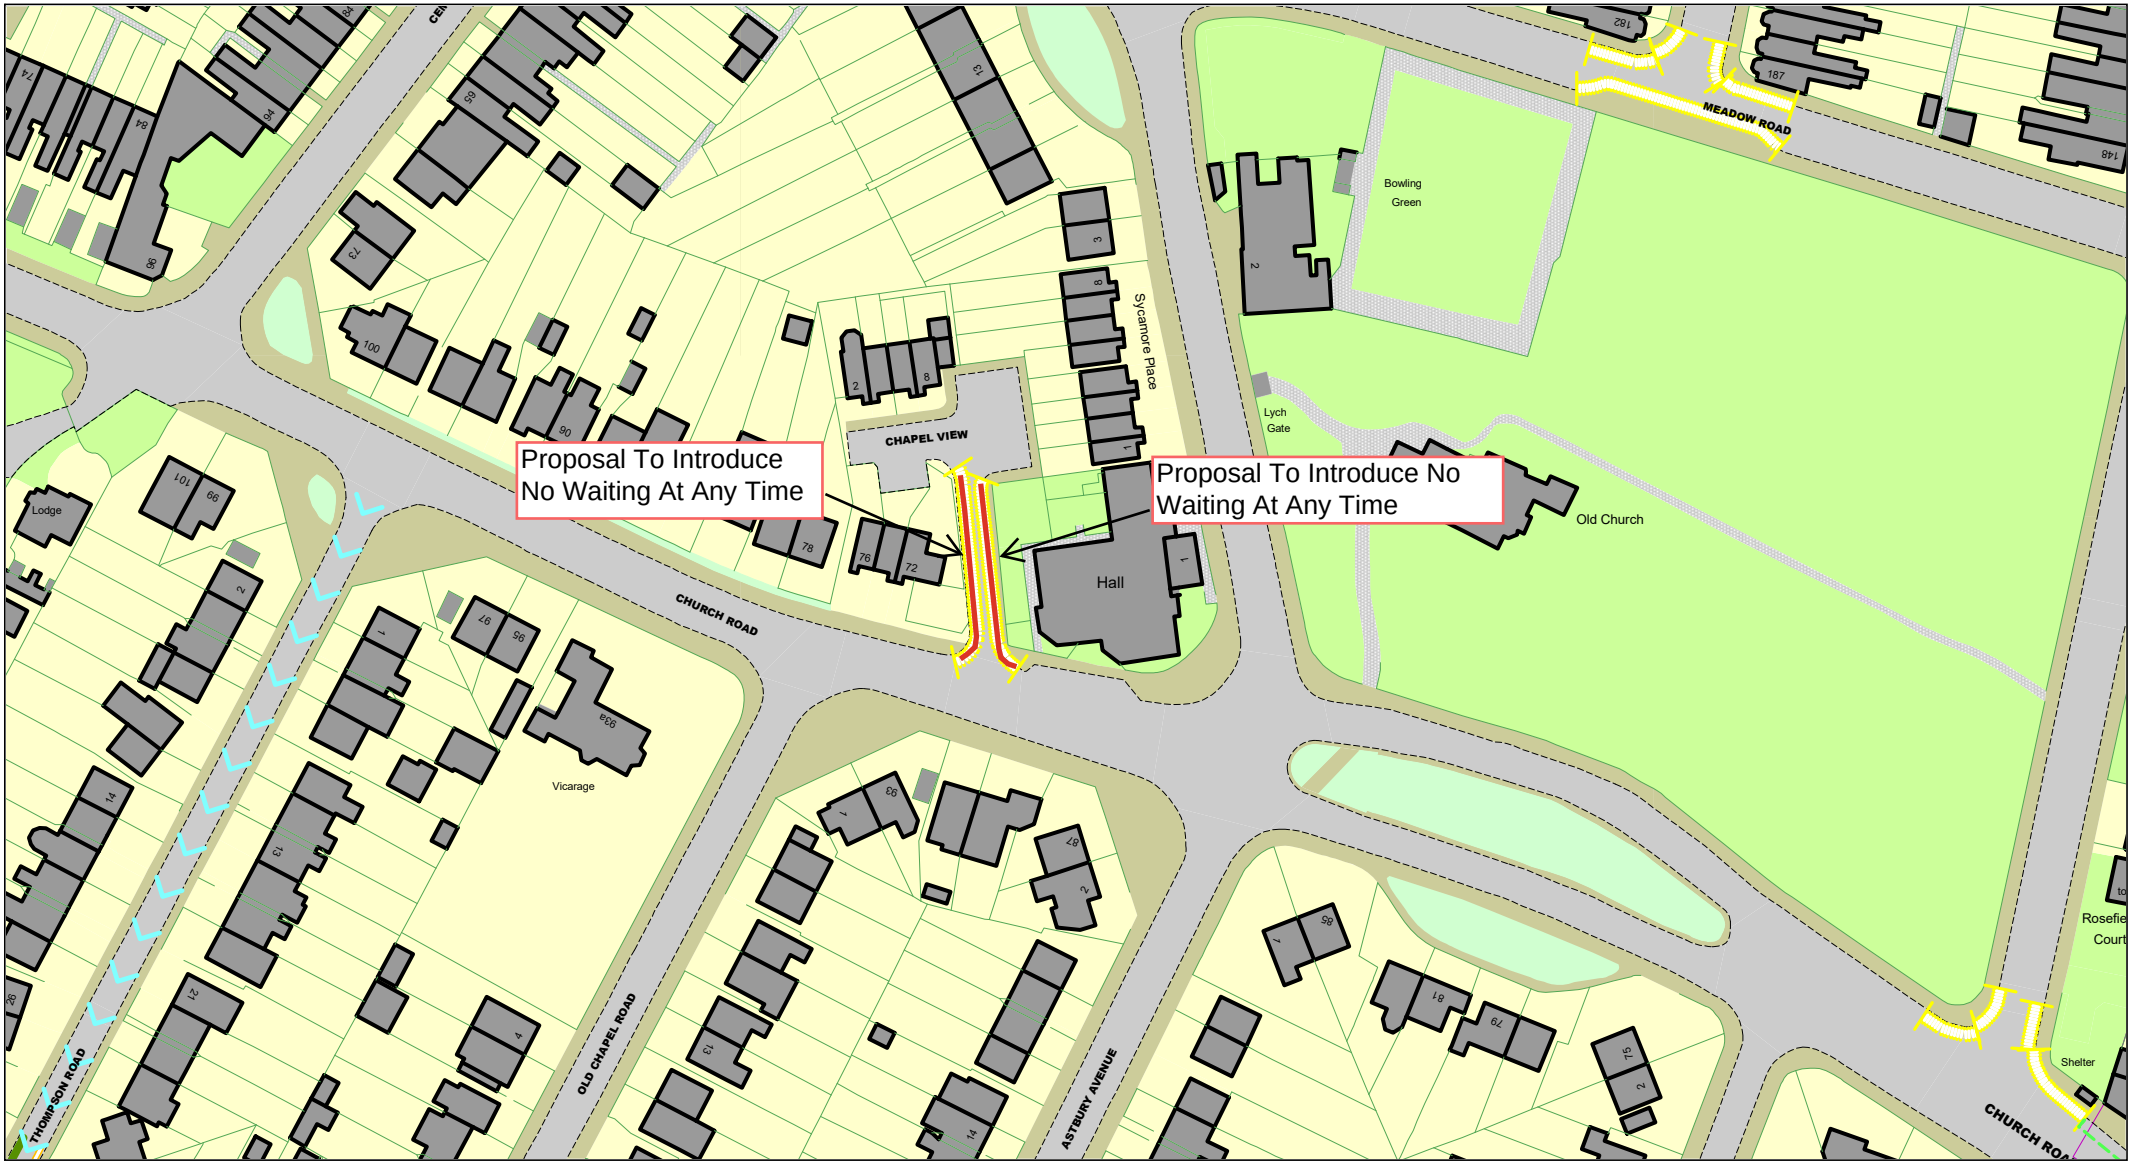

© Crown copyright. All rights reserved
Sandwell MBC
Licence No. AC0000824500 2026

Sandwell
Metropolitan Borough Council

Chapel View, Smethwick, B67 6ET
Proposal To Introduce No Waiting At Any Time

SCALE	N.T.S
DATE	21/08/2026
DRAWING No.	43949 S4
DRAWN BY	L.Blake




© Crown copyright. All rights reserved
Sandwell MBC
Licence No. AC0000824500 2026

Sandwell
Metropolitan Borough Council

Francis Road, Smethwick, B67 6HU
Proposal To Introduce No Waiting At Any Time

SCALE	N.T.S
DATE	20/08/2026
DRAWING No.	43949/S4
DRAWN BY	L.Blake

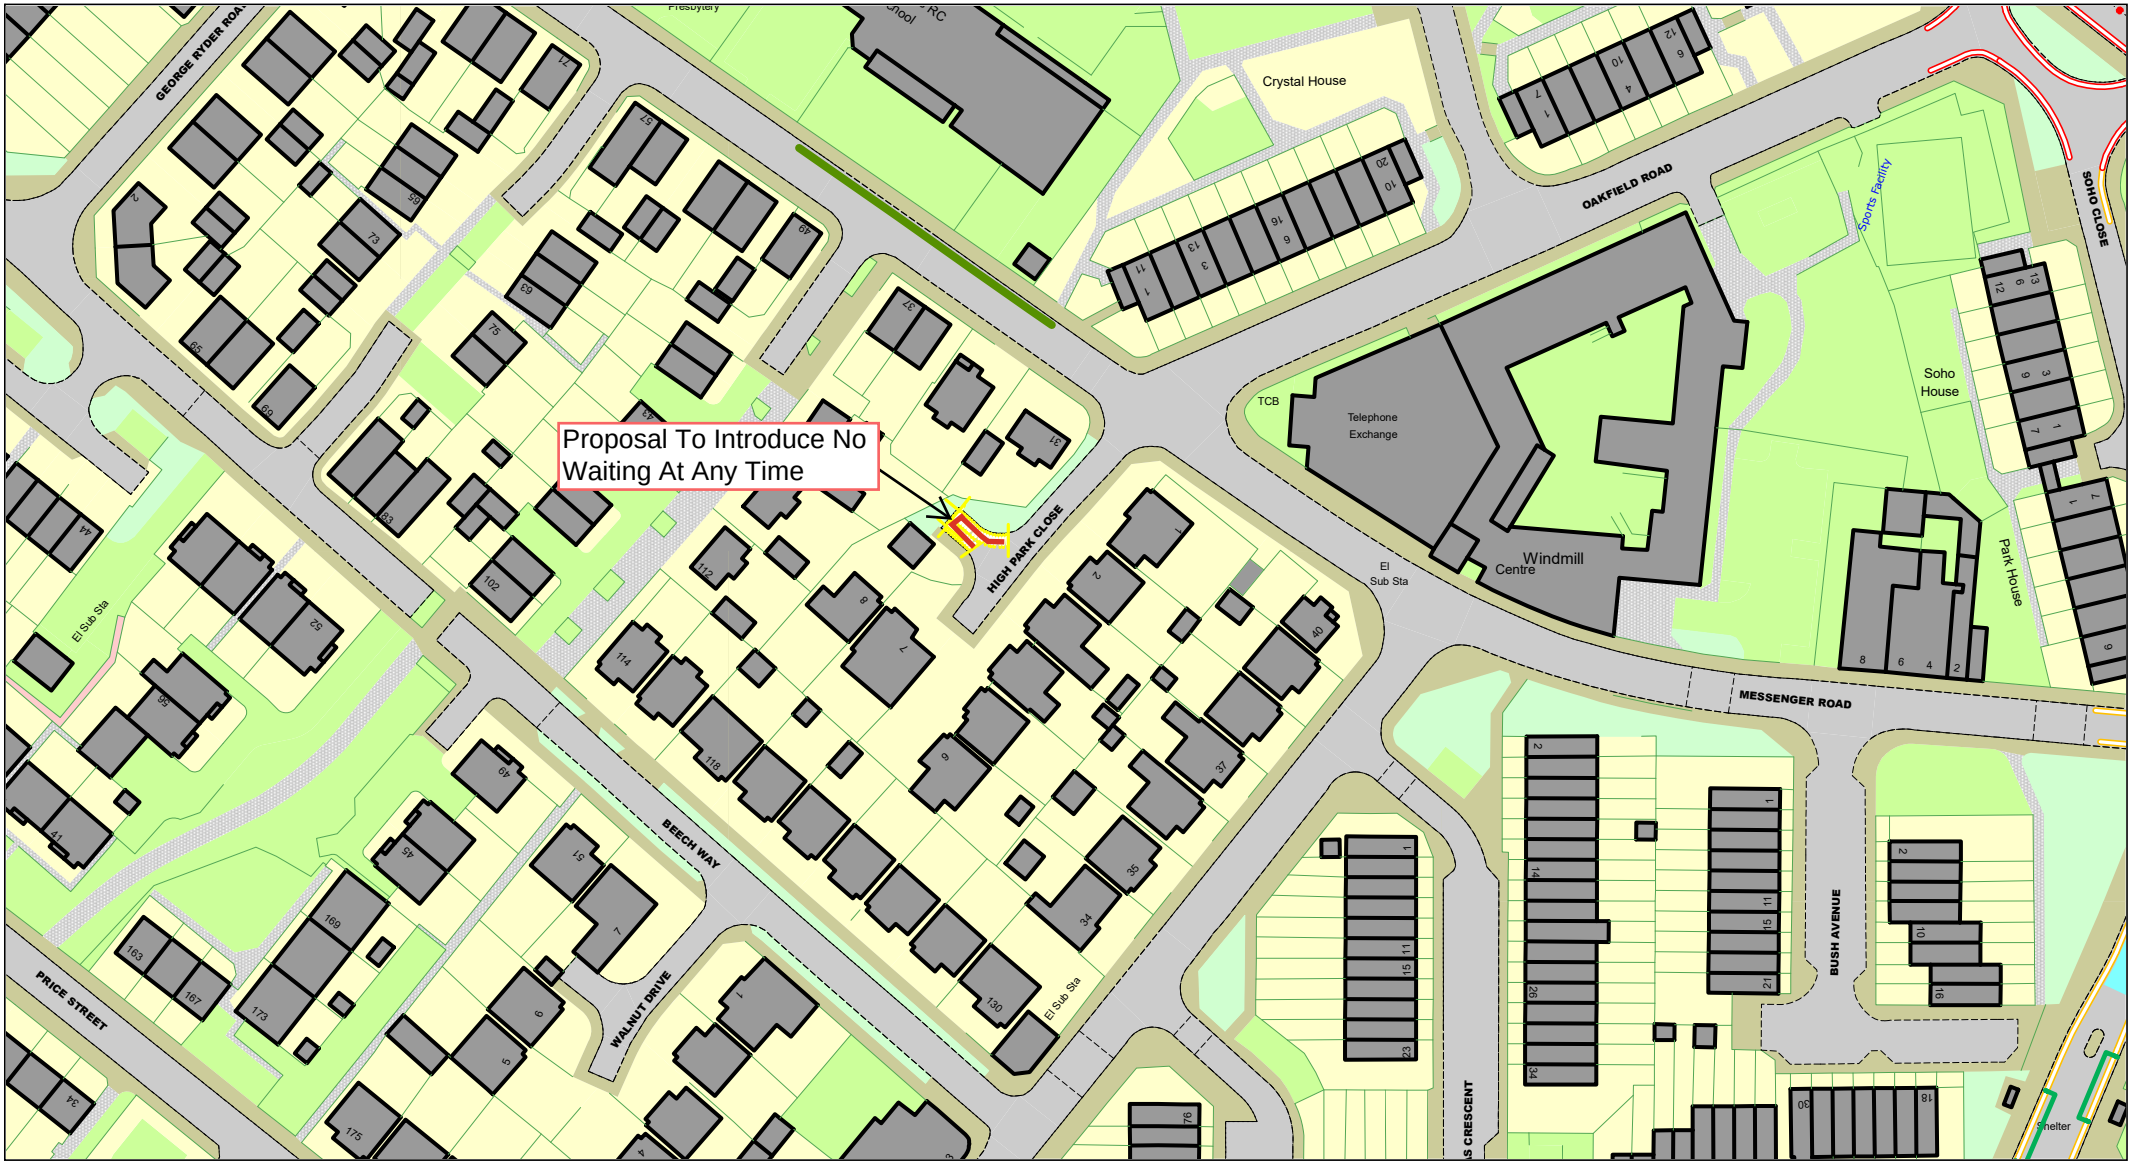

© Crown copyright. All rights reserved
Sandwell MBC
Licence No. AC0000824500 2026

Sandwell
Metropolitan Borough Council

High Park Close, Smethwick, B66 3EH
Proposal To Introduce No Waiting At Any Time

SCALE	N.T.S
DATE	20/08/2026
DRAWING No.	43949 S4
DRAWN BY	L.Blake



© Crown copyright. All rights reserved
Sandwell MBC
Licence No. AC0000824500 2026

Sandwell
Metropolitan Borough Council

Queen's Road, Smethwick, B67 6NX
Proposal To Introduce No Waiting At Any Time

SCALE	N.T.S
DATE	20/08/2026
DRAWING No.	43949/S4
DRAWN BY	L.Blake



© Crown copyright. All rights reserved
Sandwell MBC
Licence No. AC0000824500 2026

Sandwell
Metropolitan Borough Council

Reginald Road, Smethwick, B67 5AE
Proposal To Introduce No Waiting At Any Time

SCALE	N.T.S
DATE	21/08/2026
DRAWING No.	43949 S4
DRAWN BY	L.Blake



© Crown copyright. All rights reserved
Sandwell MBC
Licence No. AC0000824500 2026

Sandwell
Metropolitan Borough Council

Francis Road, Smethwick, B67 6HU
Proposal To Introduce No Waiting At Any Time

SCALE	N.T.S
DATE	20/08/2026
DRAWING No.	43949/S4
DRAWN BY	L.Blake



© Crown copyright. All rights reserved
Sandwell MBC
Licence No. AC0000824500 2026

Sandwell
Metropolitan Borough Council

Lewisham Road, Smethwick, B66 2BS
Proposal To Introduce No Waiting At Any Time

SCALE	N.T.S
DATE	20/08/2026
DRAWING No.	43949/S4
DRAWN BY	L.Blake