



TM PLAN

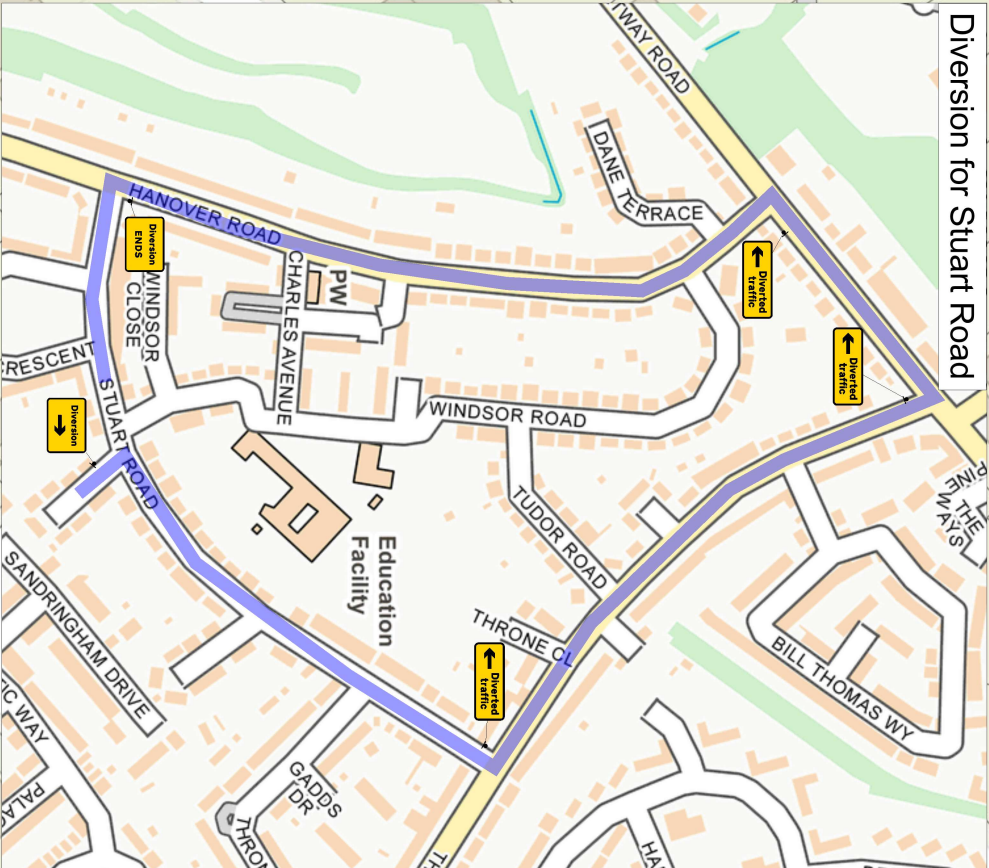

Job Notes

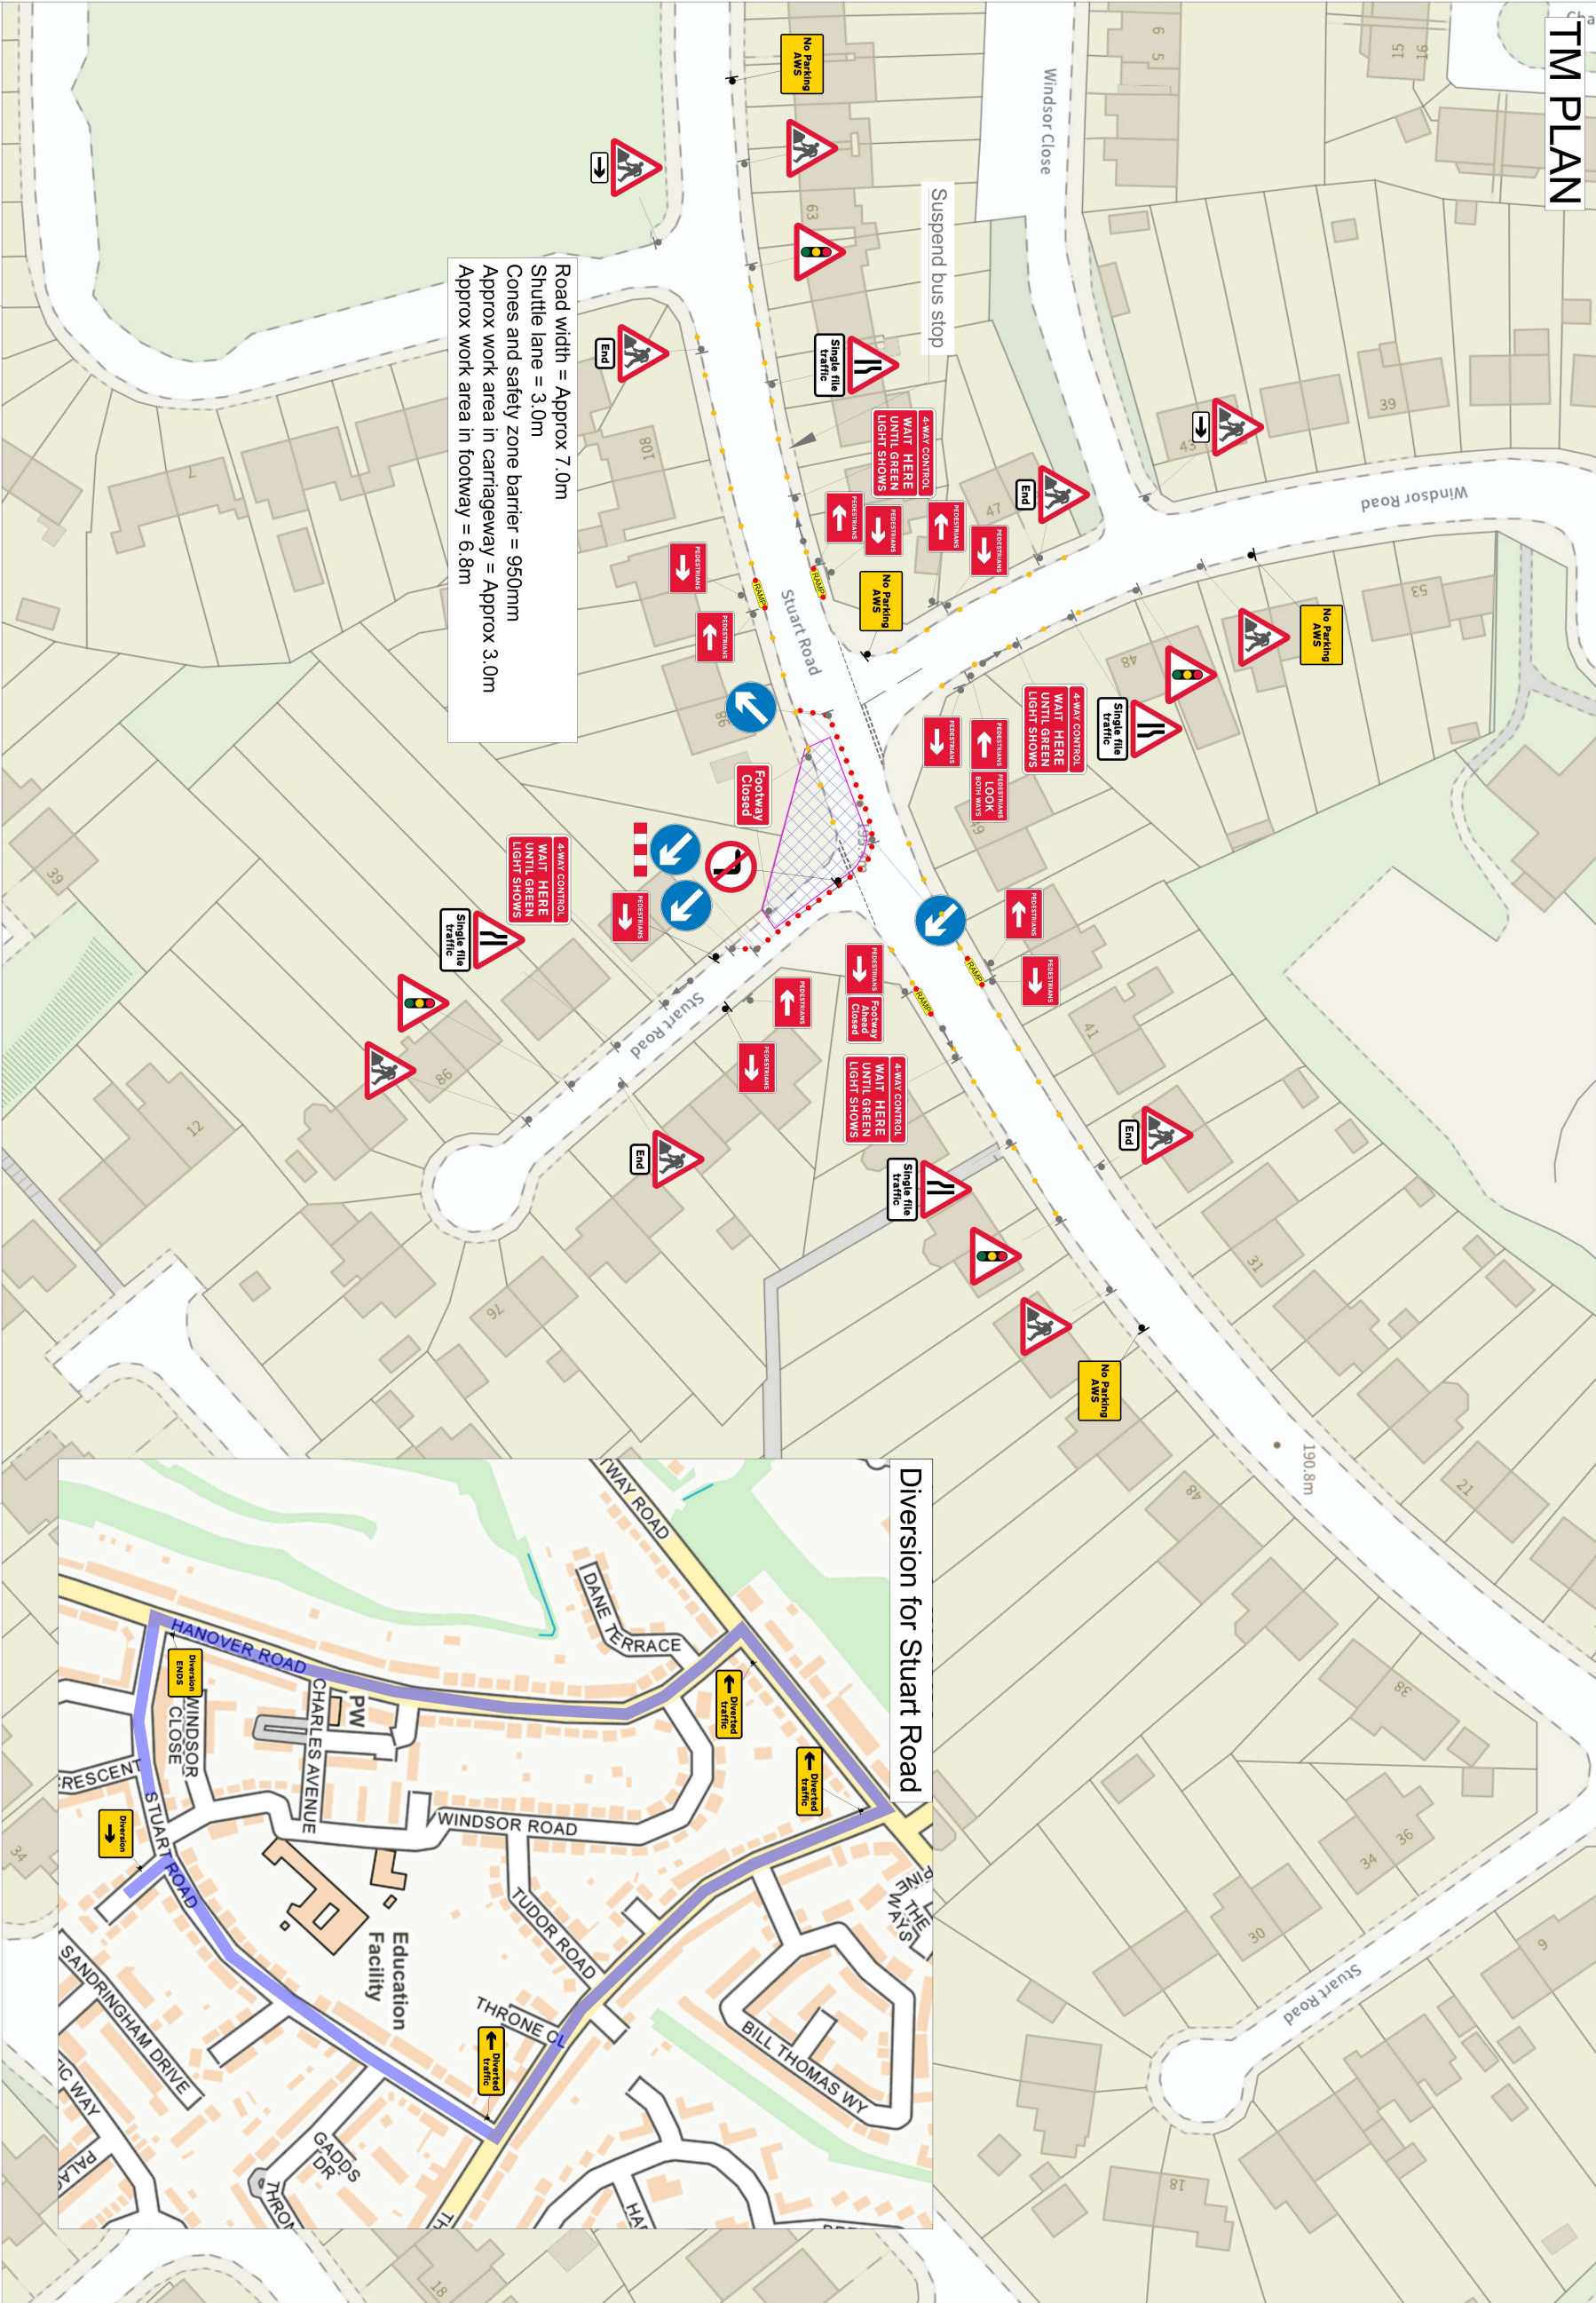

CENTURION
TRAFFIC MANAGEMENT

Centurion Traffic Management
3B, Haigh Park Road
Stourton
Leeds
LS10 1RT
Tel: 0113 277 5360
E-mail: info@centuriontraffic.com
www.centuriontraffic.com

Site Location
SWL16766 - B65 9LQ

Speed limit mph	30 or less		40 or more		
C Clearance to works vehicle	2		5		
Speed limit mph	20	30	40	50	60
L Longways clearance	0.5	0.5	15	30	60

Phase 1	Phase 2	Phase 3	Phase 4
↓	←	↑	→

All Red times			
Phase 1	Phase 2	Phase 3	Phase 4
Phase 1	10 secs	10 secs	10 secs
Phase 2	10 secs	10 secs	10 secs
Phase 3	10 secs	10 secs	10 secs
Phase 4	10 secs	10 secs	10 secs
Maximum Green times			
Phase 1	35 secs	35 secs	35 secs
Phase 2	35 secs	35 secs	35 secs
Phase 3	35 secs	35 secs	35 secs
Phase 4	35 secs	35 secs	35 secs

Minimum Green times are factory set to 12 secs.
A qualified traffic management operative may alter these timings to suit local conditions and weather.

LOADING LIST

Qty: 4 Ref: 13.9 Schedule 13: Temporary Sign	No Parking AWS
Qty: 2 Ref: 13.9 VPO Schedule 13.9: Temporary Information	Footway Closed
Qty: 1 Ref: 13.9 VPO Schedule 13.9: Temporary Information	Footway Ahead Closed
Qty: 2 Ref: 617 Road narrows on one side only ahead - left	
Qty: 2 Ref: 617 Road narrows on one side only ahead - right	
Qty: 4 Ref: 518 Single file traffic	Single file traffic
Qty: 4 Ref: 543 Traffic signals ahead	
Qty: 2 Ref: 673 Direction to hazard right	
Qty: 3 Ref: 610 Keep right	
Qty: 1 Ref: 610 Keep left	
Qty: 1 Ref: 613 No left turn	
Qty: 4 Ref: 645 End panel	End
Qty: 10 Ref: 7001 Road works ahead	
Qty: 4 Ref: 2011.1 4 Way Control - Wait here until green light shows	
Qty: 1 Ref: 7017 Pedestrians Look Both Ways	PEDESTRIANS LOOK BOTH WAYS
Qty: 8 Ref: 7018 Pedestrian diversion right	PEDESTRIANS
Qty: 1 Ref: 705 Lane closure barrier	

Crown Copyright. All rights reserved.
Drawing to be read in conjunction with relevant method statement and risk assessment.
Unauthorised reproduction infringes Crown Copyright and may lead to prosecution or civil proceedings.

Speed Of Road



Minimum sideways safety zone (m)	0.5
Minimum longways safety zone (m)	0.5

Designed By CM Amended By JE
Authorised By MH
Drawing Reference Number CTM-09-02-233

Scale At A3 - NTS
Dimensions - Metres
06/07/2026
Do not scale from this drawing. All dimensions to be verified on site