




Centurion Traffic Management
3B, Haigh Park Road
Stourton
Leeds
LS10 1RT
Tel: 0113 277 5360
E-mail: info@centuriontraffic.com
www.centuriontraffic.com

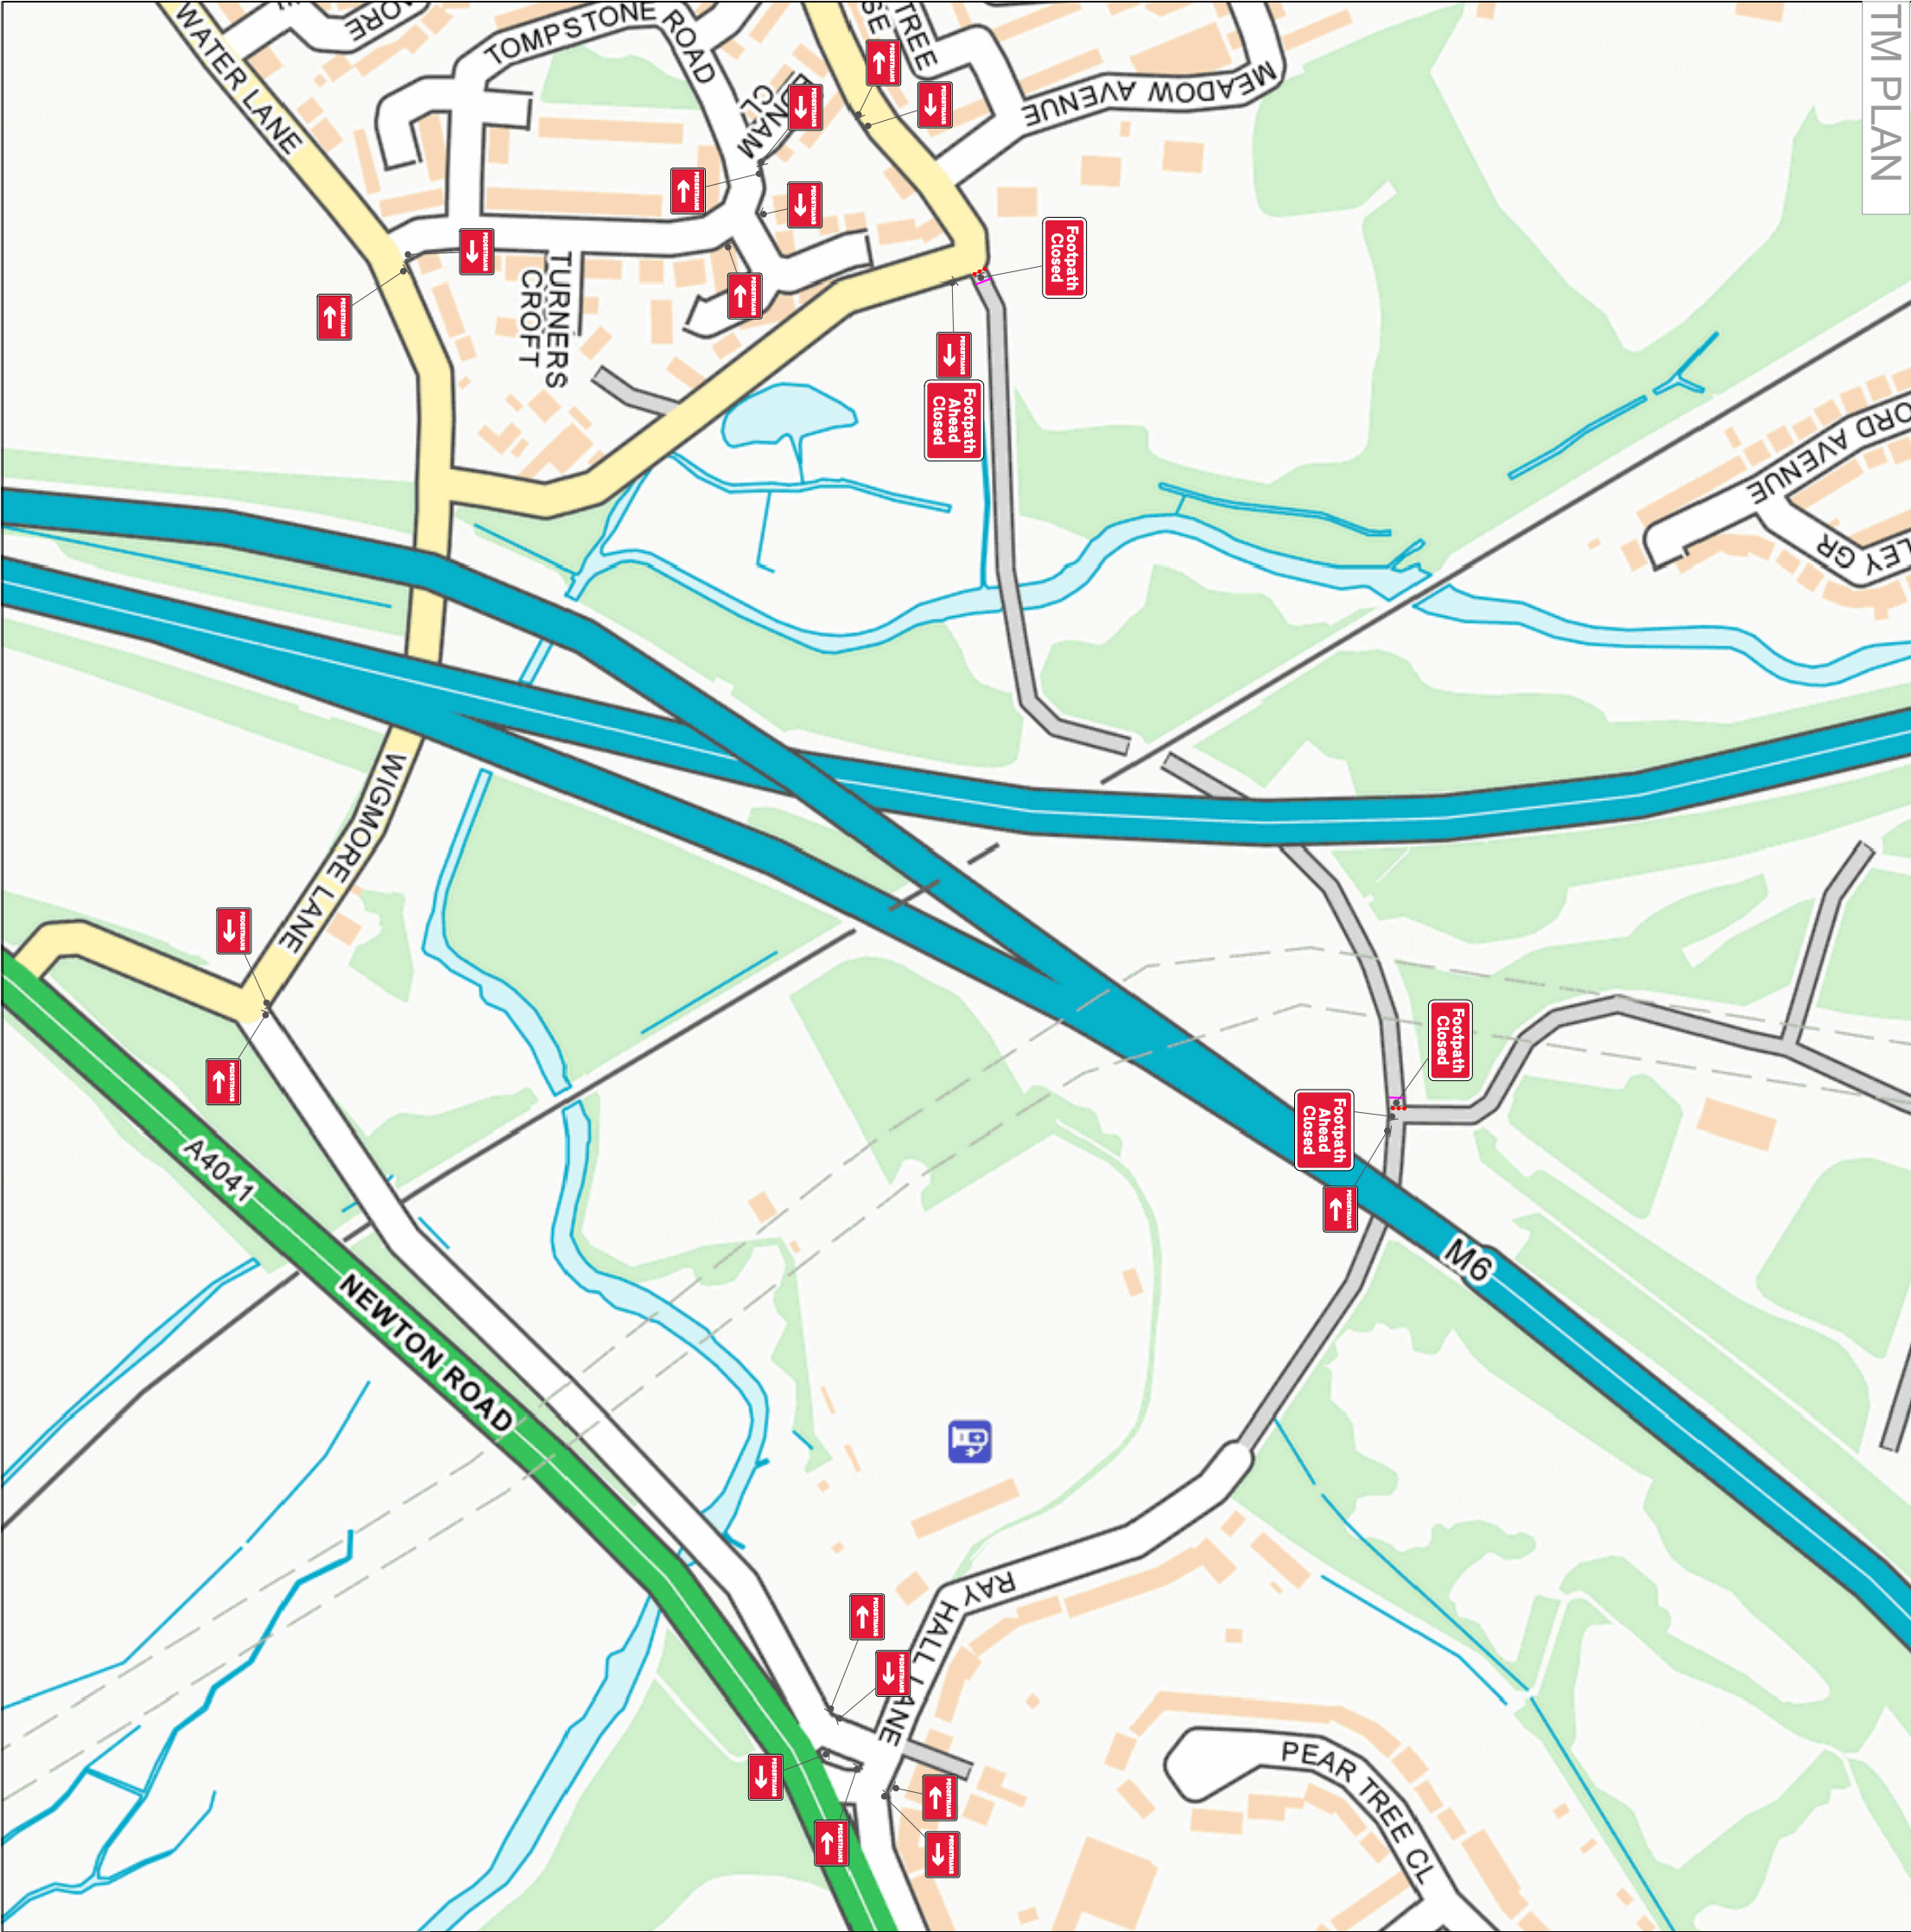

Crown Copyright. All rights reserved.
Drawing to be read in conjunction with relevant method statement and risk assessment.
Unauthorised reproduction infringes Crown Copyright and may lead to prosecution or civil proceedings.
All dimensions to be verified on site

For more information on our services, please use QR codes to access our website, latest brochure and the latest technology available.

Site Location
Charlemont Road LC

Drawing Reference Number
CTM-29-09-004

Qty 2 Ref 13.9 VPO Schedule 13.9 Temporary Information	
Qty 2 Ref 13.9 VPO Schedule 13.9 Temporary Information	
Qty 9 Ref 72/8 Pedestrian diversion Left	
Qty 9 Ref 72/8 Pedestrian diversion Right	

KEY	Barrier	Cones
Minimum sideways safety zone (m)	0.5	
Minimum longways safety zone (m)	0.5	

Drawn by	JE	29-09-2026
Authorised by	LT	29-09-2026
Client Approved by	N/A	N/A

