


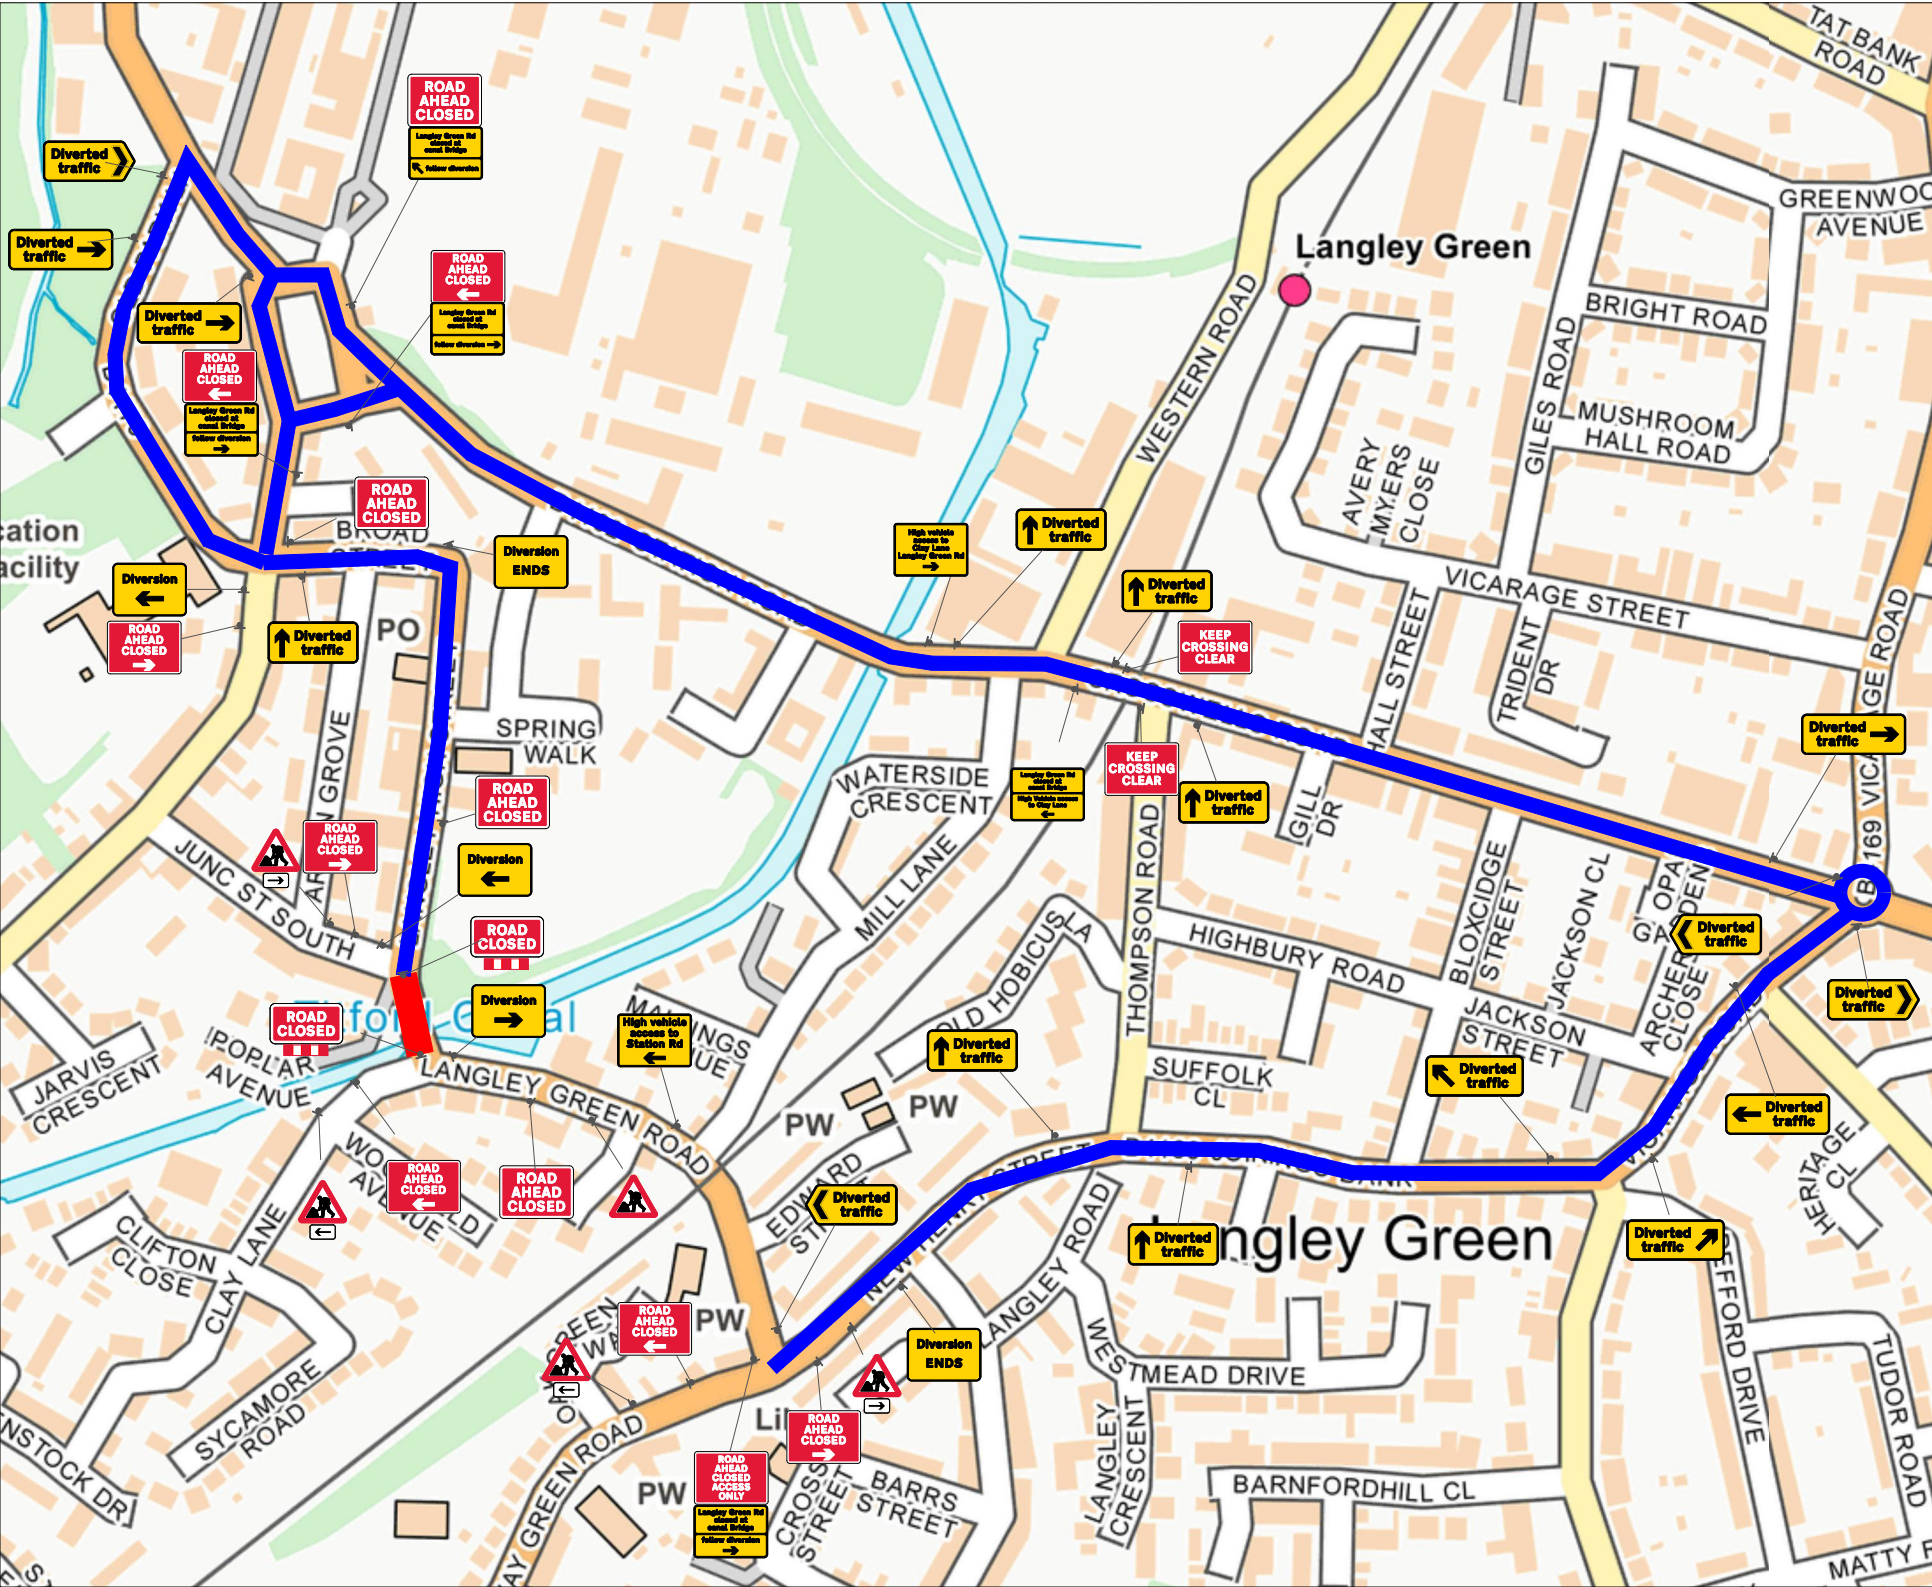

TRAFFIC MANAGEMENT NOTES:
 1) All temporary traffic management shall be in accordance with Chapter 8 of the Traffic Signs Manual.
 2) All temporary traffic management shall be in accordance with the Traffic Signs Regulations and General Directions 2016.
 3) All temporary traffic management shall conform to the Safety at Street Works and Road Works, A Code of Practice.
 4) All signing should be located 450mm minimum from any carriageway.
 5) All temporary traffic management sign locations are indicative and are subject to on site approval from the Engineer.

Key

	Traffic sign
	Traffic cone
	Pedestrian barrier
	Cone lamp
	Diversion route
	Road closure

Checked by: P.WILKINSON	
Customer: A&D Utility	
Job reference:	
Location: Langley Green Road	QR Code:

Date: 02/10/2026	
Description: Road Closure	
Scale: NTS	OS HA: 0
0330 043 3030 www.corehighways.com	
Produced by: Ashley Taylor	
Design reference: AT/02.10.26.DWG12366	

This Design is subject to Copyright and remains the property of Core Highways.
Contains Ordnance Survey data.





TRAFFIC MANAGEMENT NOTES:
1) All temporary traffic management shall be in accordance with Chapter 8 of the Traffic Signs Manual.
2) All temporary traffic management shall be in accordance with the Traffic Signs Regulations and General Directions 2016.
3) All temporary traffic management shall conform to the Safety at Street Works and Road Works, A Code of Practice.
4) All signing should be located 450mm minimum from any carriageway.
5) All temporary traffic management sign locations are indicative and are subject to on site approval from the Engineer.

Key

- Traffic sign
- Traffic cone
- Pedestrian barrier
- Cone lamp
- Diversion route
- Road closure

Checked by: P.WILKINSON

Customer: A&D Utility

Job reference:

Location: Langley Green Road QR Code:

Date: 02/10/2026

Description: Road Closure

Scale: NTS OS HA: 0


0330 043 3030
www.corehighways.com

Produced by: Ashley Taylor

Design reference: AT/02.10.26.DWG12366

This Design is subject to Copyright and remains the property of Core Highways.
Contains Ordnance Survey data.



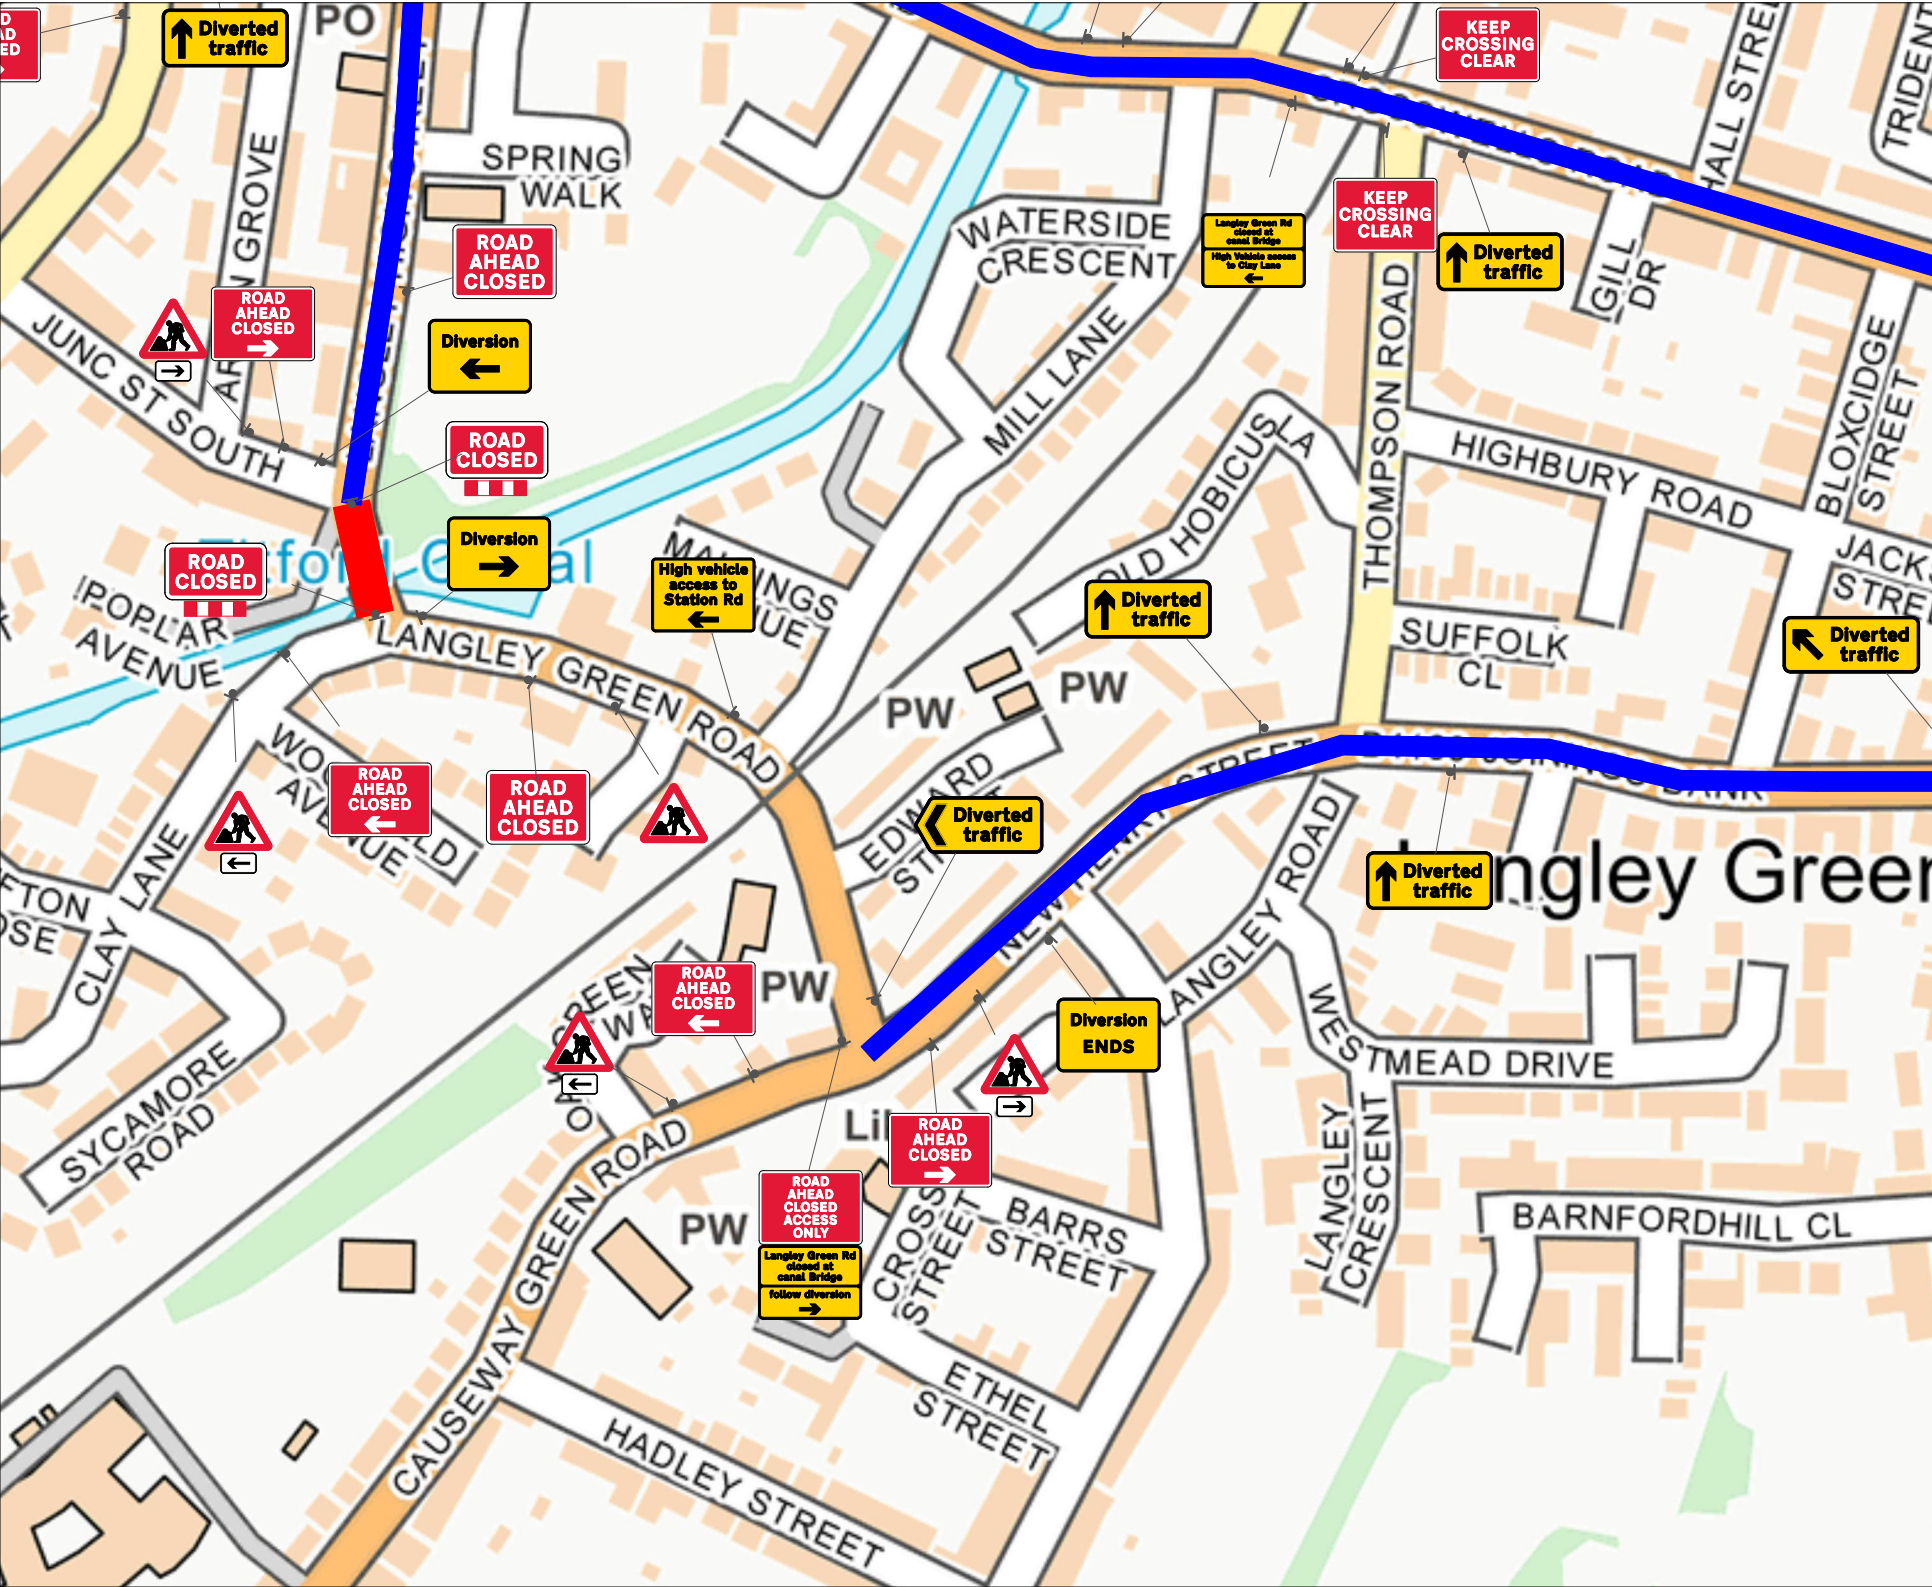


TRAFFIC MANAGEMENT NOTES:
1) All temporary traffic management shall be in accordance with Chapter 8 of the Traffic Signs Manual.
2) All temporary traffic management shall be in accordance with the Traffic Signs Regulations and General Directions 2016.
3) All temporary traffic management shall conform to the Safety at Street Works and Road Works, A Code of Practice.
4) All signing should be located 450mm minimum from any carriageway.
5) All temporary traffic management sign locations are indicative and are subject to on site approval from the Engineer.

Key

- Traffic sign
- Traffic cone
- Pedestrian barrier
- Cone lamp
- Diversion route
- Road closure

Checked by: P.WILKINSON	
Customer: A&D Utility	
Job reference:	
Location: Langleigh Green Road	QR Code:
Date: 02/10/2026	
Description: Road Closure	
Scale: NTS	OS HA: 0
0330 043 3030 www.corehighways.com	
Produced by: Ashley Taylor	
Design reference: AT/02.10.26.DWG12366	
This Design is subject to Copyright and remains the property of Core Highways. Contains Ordnance Survey data.	



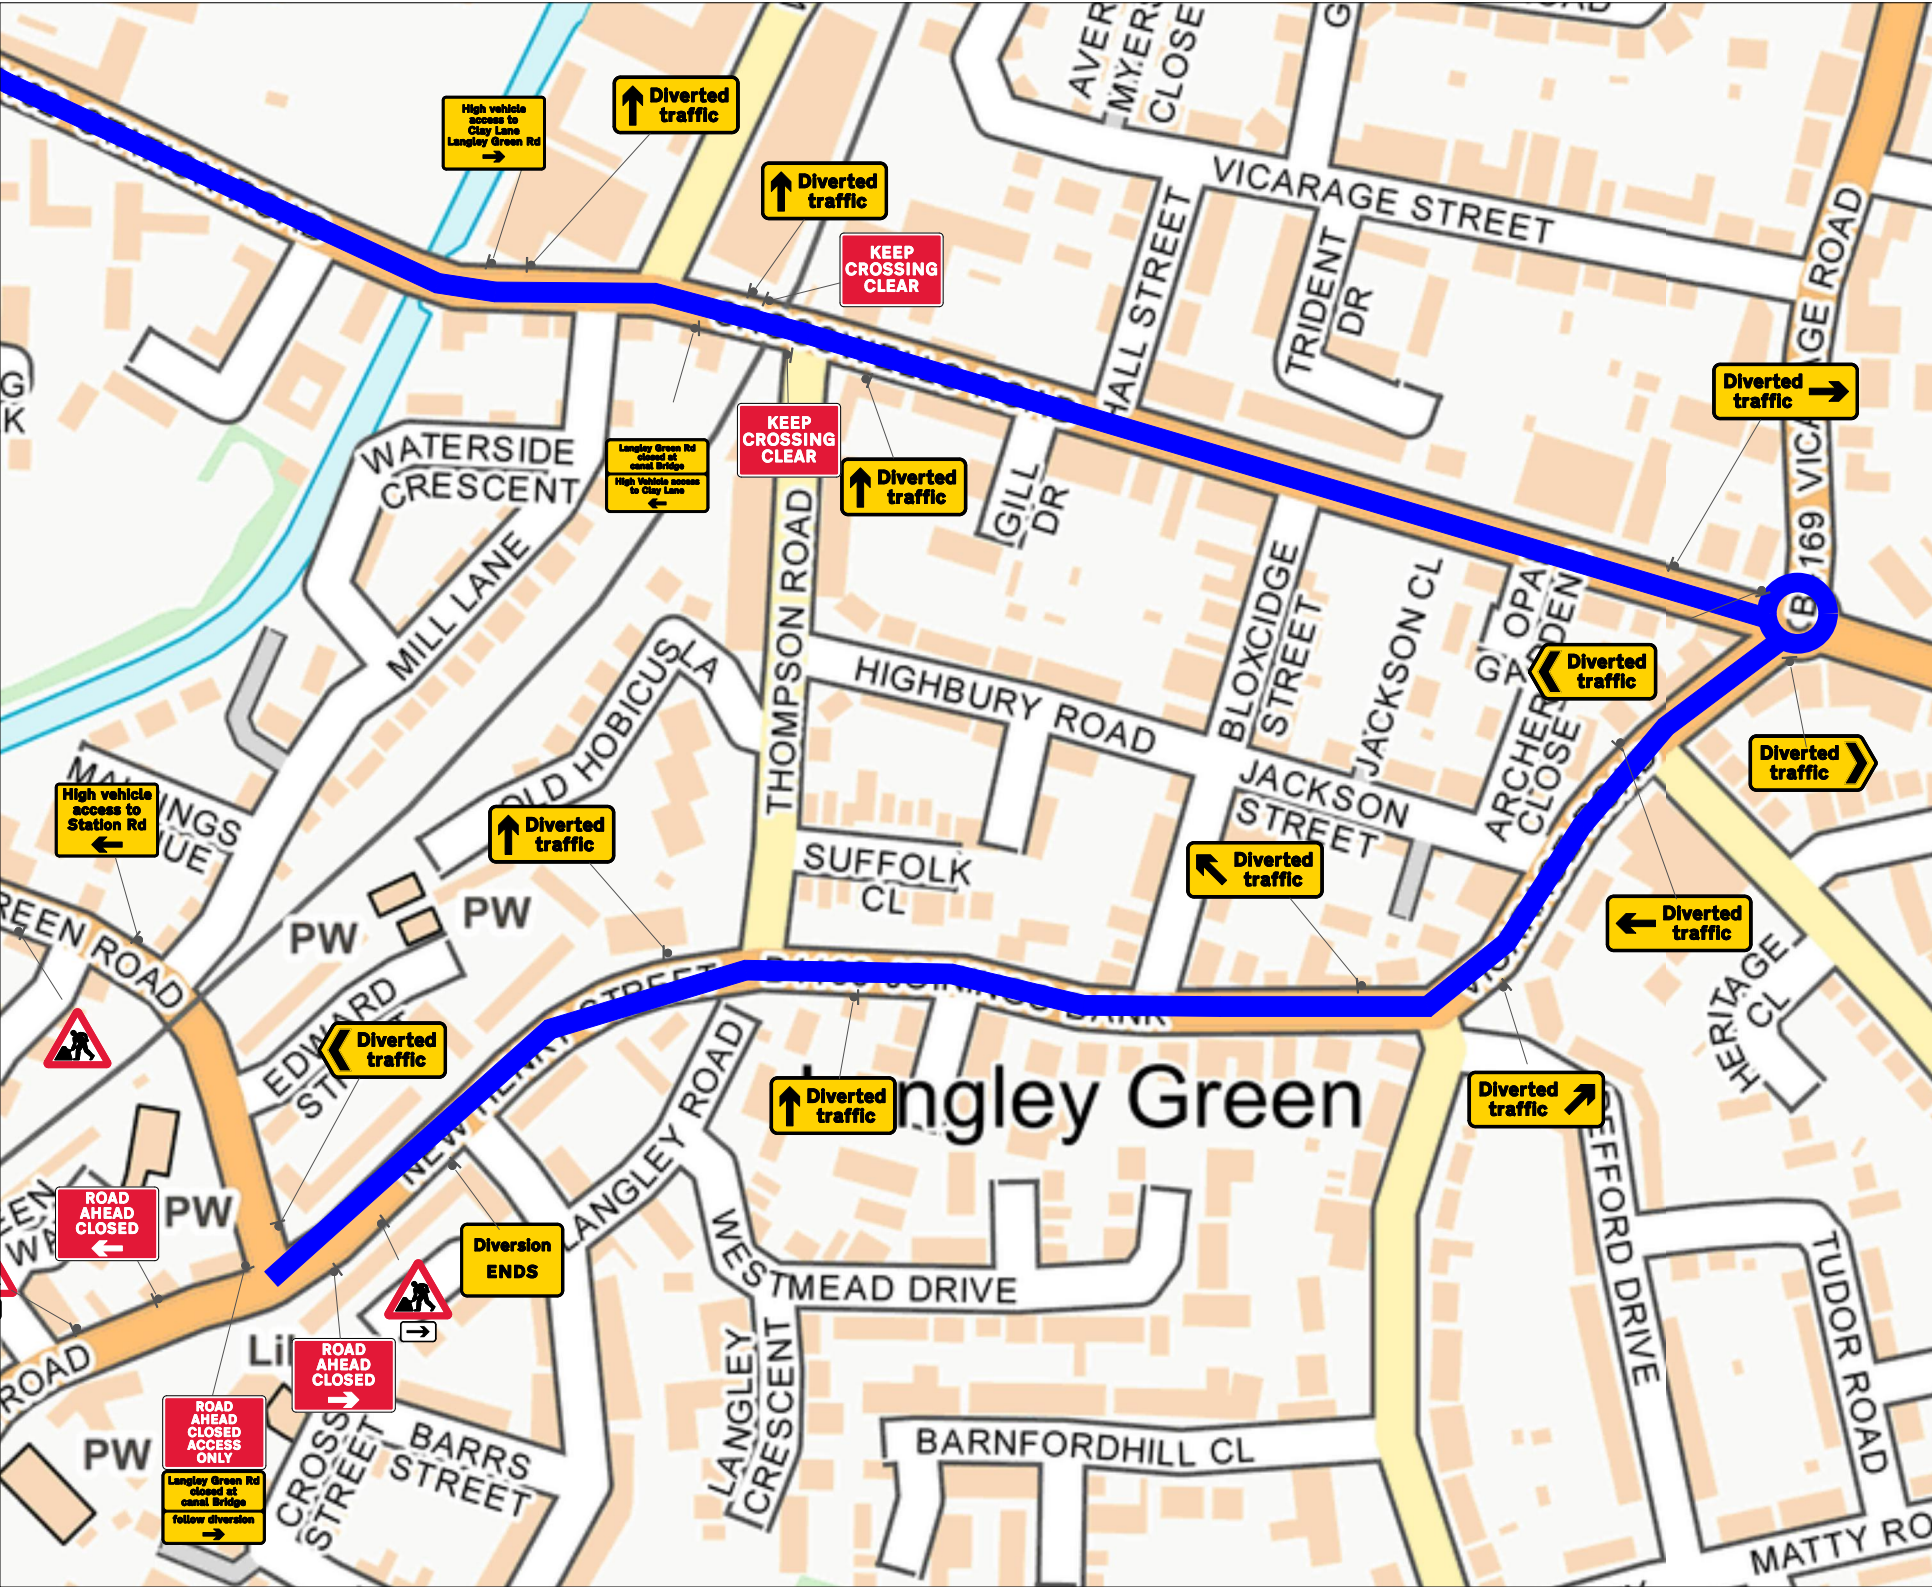

TRAFFIC MANAGEMENT NOTES:
1) All temporary traffic management shall be in accordance with Chapter 8 of the Traffic Signs Manual.
2) All temporary traffic management shall be in accordance with the Traffic Signs Regulations and General Directions 2016.
3) All temporary traffic management shall conform to the Safety at Street Works and Road Works, A Code of Practice.
4) All signing should be located 450mm minimum from any carriageway.
5) All temporary traffic management sign locations are indicative and are subject to on site approval from the Engineer.

Key

- Traffic sign
- Traffic cone
- Pedestrian barrier
- Cone lamp
- Diversion route
- Road closure

Checked by: P.WILKINSON	
Customer: A&D Utility	
Job reference:	
Location: Langley Green Road	QR Code:
Date: 02/10/2026	
Description: Road Closure	
Scale: NTS	OS HA: 0
0330 043 3030 www.corehighways.com	
Produced by: Ashley Taylor	
Design reference: AT/02.10.26.DWG12366	
This Design is subject to Copyright and remains the property of Core Highways. Contains Ordnance Survey data.	



TRAFFIC MANAGEMENT NOTES:
1) All temporary traffic management shall be in accordance with Chapter 8 of the Traffic Signs Manual.
2) All temporary traffic management shall be in accordance with the Traffic Signs Regulations and General Directions 2016.
3) All temporary traffic management shall conform to the Safety at Street Works and Road Works, A Code of Practice.
4) All signing should be located 450mm minimum from any carriageway.
5) All temporary traffic management sign locations are indicative and are subject to on site approval from the Engineer.

Sign Schedule		Sign Schedule		Sign Schedule	
	ID: 001 Item: Qty: 1 Ref: 13.9 Schedule 13-9 : Temporary Information Size: 1050.00 x 750.00 : X-Hgt = 55.4		ID: 013 Item: Qty: 2 Ref: 13-9 Schedule 13 : Temporary Sign Size: 1050.00 x 750.00 : X-Hgt = 54.5 / 54.5		ID: 025 Item: Qty: 1 Ref: 13.9 Schedule 13-9 : Temporary Information Size: 1050.00 x 750.00 : X-Hgt = 77.5
	ID: 002 Item: Qty: 2 Ref: 13.9 Schedule 13-9 : Temporary Information Size: 1050.00 x 750.00 : X-Hgt = 85.2		ID: 014 Item: Qty: 1 Ref: 13-9 Schedule 13 : Temporary Sign Size: 1050.00 x 750.00 : X-Hgt = 49.5 / 49.5		ID: 026 Item: Qty: 2 Ref: 573 Direction to hazard left Size: 600 x 400 @ 100 X-Hgt
	ID: 003 Item: Qty: 1 Ref: 2702 Start of temporary diversion route Size: 1050 x 750		ID: 015 Item: Qty: 3 Ref: 13.9 Schedule 13-9 : Temporary Information Size: 1050.00 x 750.00 : X-Hgt = 77.5		ID: 027 Item: Qty: 5 Ref: 7001 Road works ahead Size: 750 High
	ID: 004 Item: Qty: 1 Ref: 13-9 Schedule 13 : Temporary Sign Size: 1050.00 x 750.00 : X-Hgt = 47.1 / 47.1		ID: 016 Item: Qty: 4 Ref: 7010-FP-13-9 Nature of temporary hazard ahead - Road Ahead Closed Size: 1050 x 750		
	ID: 005 Item: Qty: 2 Ref: 573 Direction to hazard right Size: 600 x 400 @ 100 X-Hgt		ID: 017 Item: Qty: 1 Ref: 13-9 Schedule 13 : Temporary Sign Size: 1050.00 x 750.00 : X-Hgt = 45.4 / 45.4		
	ID: 006 Item: Qty: 1 Ref: 13.9 Schedule 13-9 : Temporary Information Size: 1050.00 x 750.00 : X-Hgt = 65.5		ID: 018 Item: Qty: 2 Ref: 2704 Direction of temporary diversion route Size: 978 x 431 @ 75 X-hgt		
	ID: 007 Item: Qty: 2 Ref: 2702 Start of temporary diversion route Size: 1050 x 750		ID: 019 Item: Qty: 2 Ref: 2704 Direction of temporary diversion route Size: 978 x 431 @ 75 X-hgt		
	ID: 008 Item: Qty: 3 Ref: 13.9 Schedule 13-9 : Temporary Information Size: 1050.00 x 750.00 : X-Hgt = 77.5		ID: 020 Item: Qty: 3 Ref: 2703 Direction of temporary diversion route from junction ahead Size: 1112 x 431 @ 75 X-hgt		
	ID: 009 Item: Qty: 2 Ref: 7105 Lane closure barrier Size: 1250 x 300		ID: 021 Item: Qty: 1 Ref: 2703 Direction of temporary diversion route from junction ahead Size: 1112 x 431 @ 75 X-hgt		
	ID: 010 Item: Qty: 2 Ref: 7010.1 Nature of temporary hazard ahead - Road Closed Size: 776 x 431 @ 75 X-hgt		ID: 022 Item: Qty: 1 Ref: 2703 Direction of temporary diversion route from junction ahead Size: 1042 x 431 @ 75 X-hgt		
	ID: 011 Item: Qty: 1 Ref: 13.9 Schedule 13-9 : Temporary Information Size: 1050.00 x 750.00 : X-Hgt = 77.5		ID: 023 Item: Qty: 1 Ref: 2703 Direction of temporary diversion route from junction ahead Size: 1042 x 431 @ 75 X-hgt		
	ID: 012 Item: Qty: 2 Ref: 2702 End of temporary diversion route Size: 1050 x 750		ID: 024 Item: Qty: 6 Ref: 2703 Direction of temporary diversion route from junction ahead Size: 962 x 441 @ 75 X-hgt		

Key	
	Traffic sign
	Traffic cone
	Pedestrian barrier
	Cone lamp
	Diversion route
	Road closure

Checked by: P.WILKINSON

Customer: A&D Utility

Job reference:

Location: Langley Green Road

QR Code:

Date: 02/10/2026

Description: Road Closure

Scale: NTS

OS HA: 0

0330 043 3030
www.corehighways.com

Produced by: Ashley Taylor

Design reference: AT/02.10.26.DWG12366

This Design is subject to Copyright and remains the property of Core Highways.
Contains Ordnance Survey data.

