


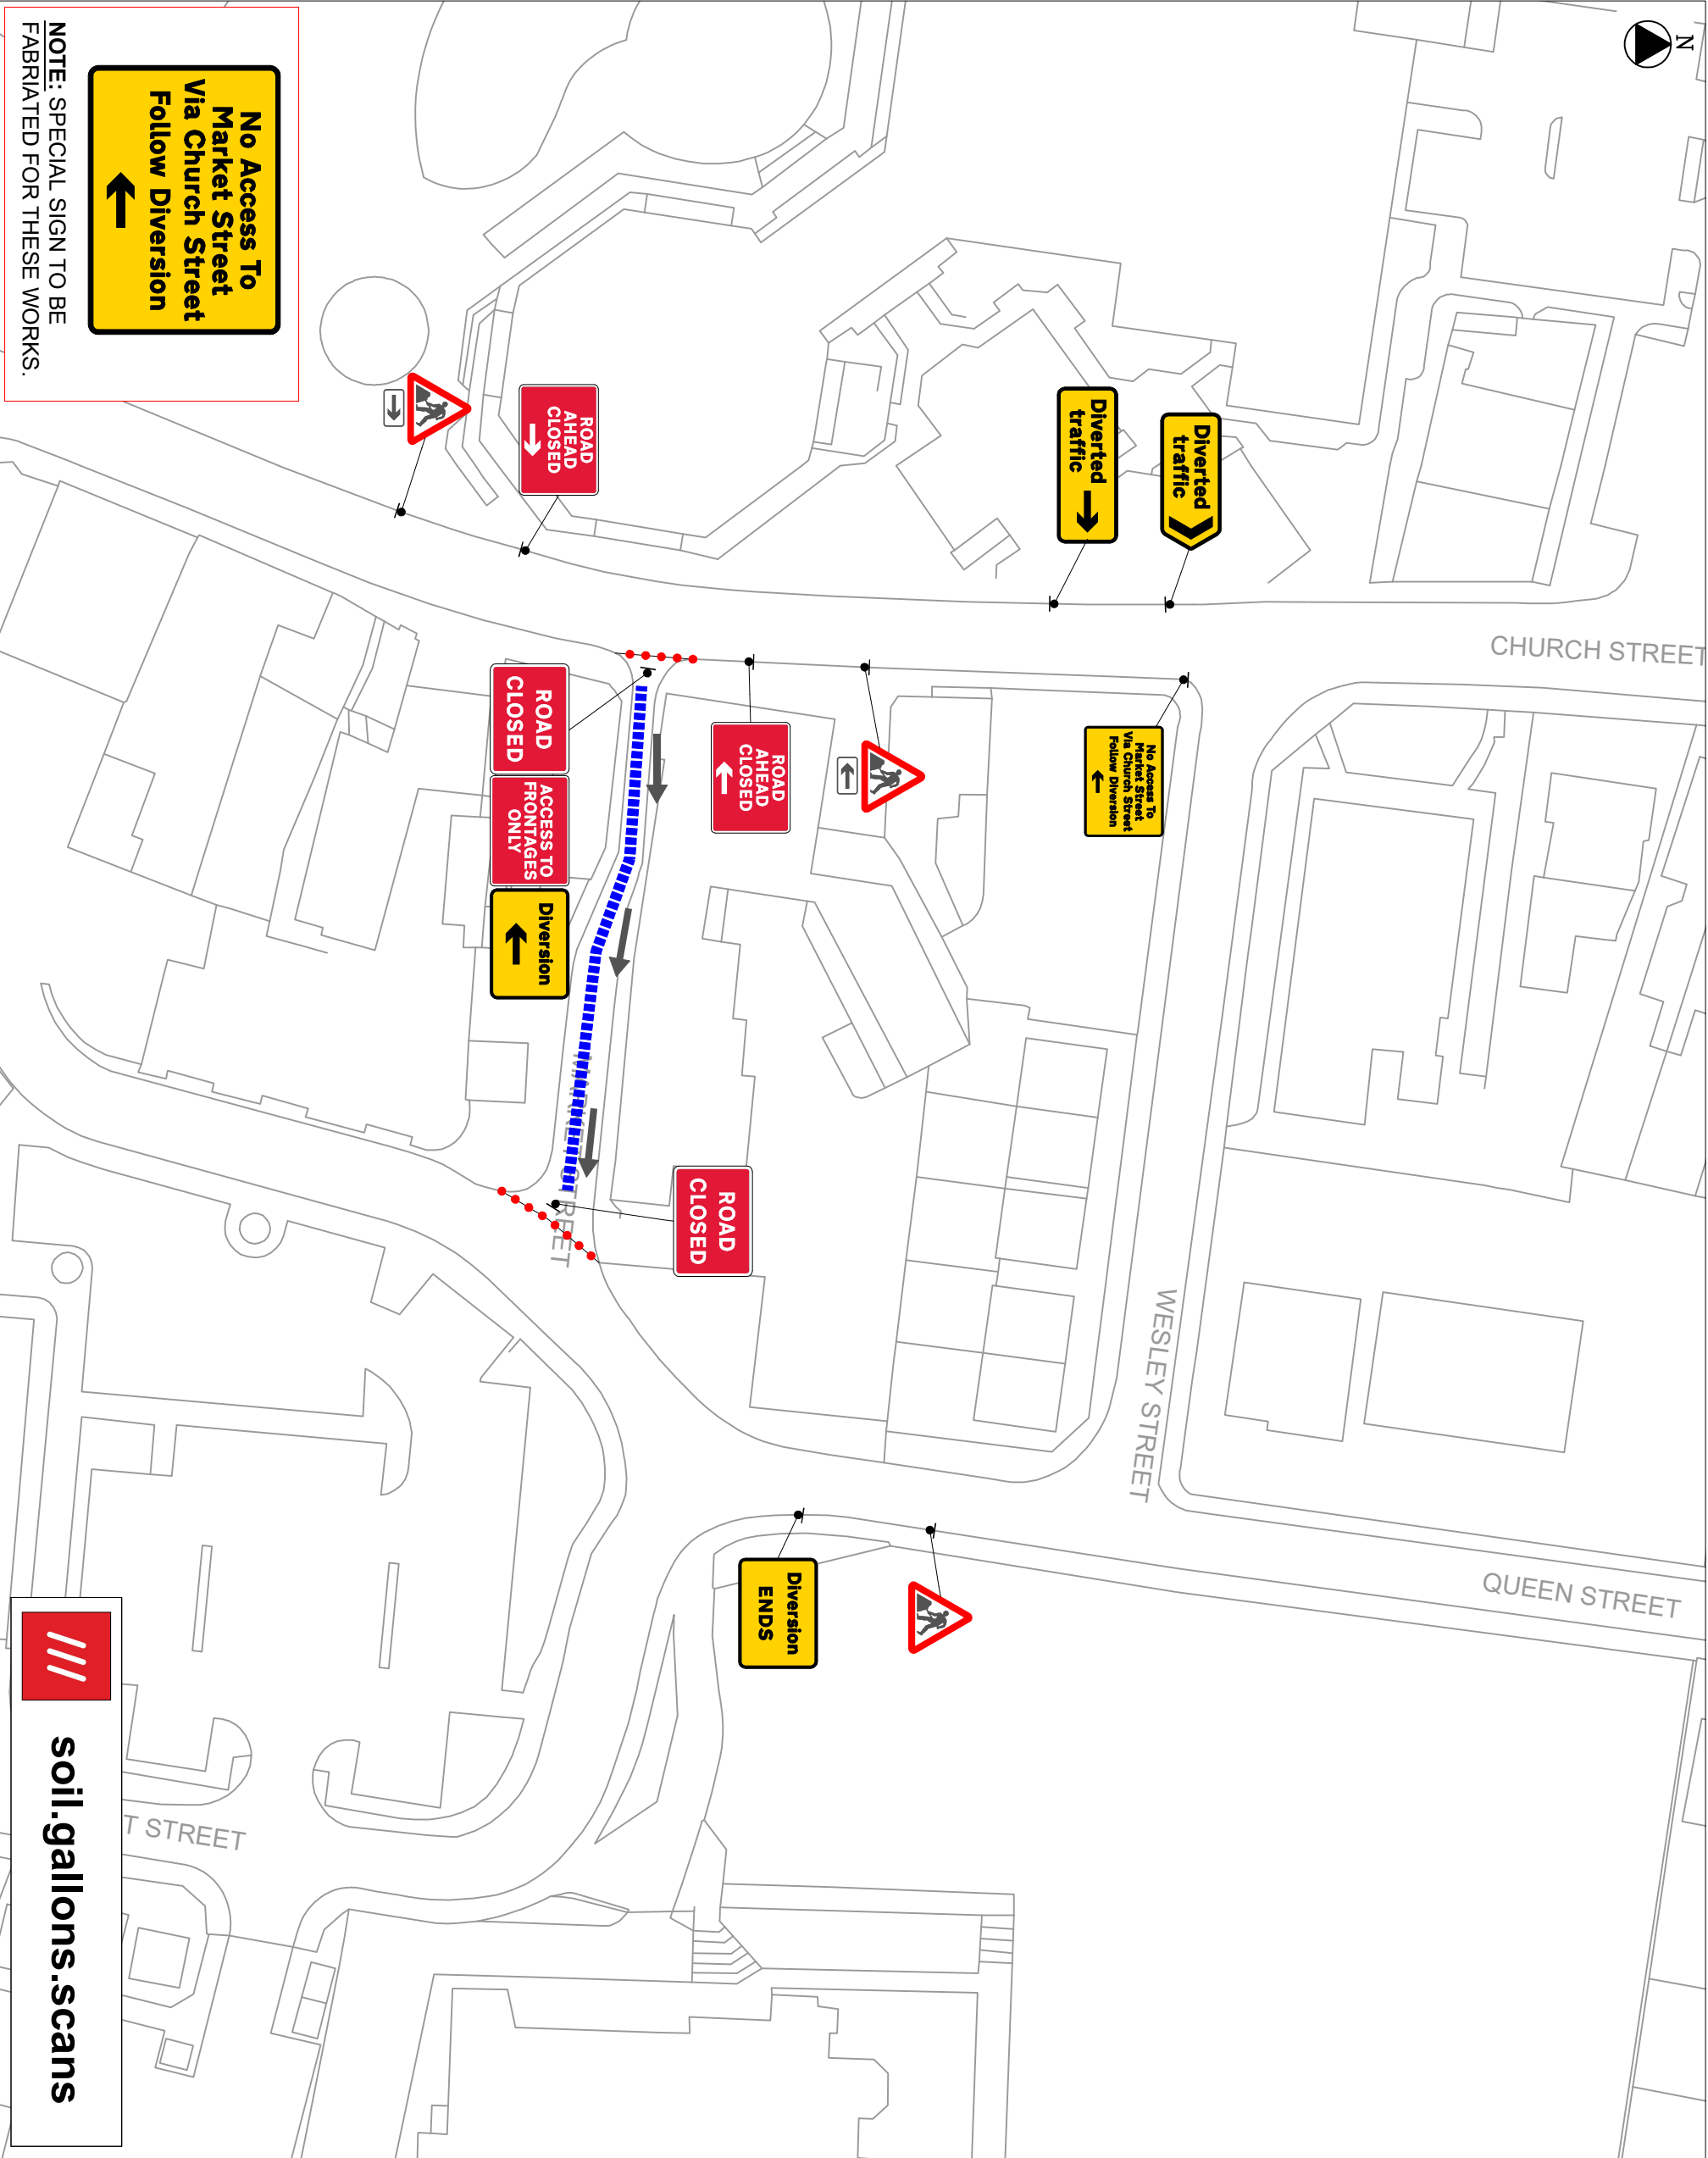

No Access To Market Street Via Church Street Follow Diversion

NOTE: SPECIAL SIGN TO BE FABRICATED FOR THESE WORKS.

soil.gallons.scans

NOTES

- TRAFFIC SIGN
- TRAFFIC CONE
- WORK AREA
- DIVERSION
- DIVERSION ROUTE
- ONE WAY SYSTEM

Qty: 1 Ref: 13-9 Schedule 13 : Temporary Sign	
Qty: 1 Ref: 13-9 Schedule 13 : Temporary Sign	
Qty: 1 Ref: 13-9 Schedule 13 : Temporary Sign	
Qty: 1 Ref: 2702 Start of temporary diversion route	
Qty: 1 Ref: 2702 End of temporary diversion route	
Qty: 1 Ref: 2703 Direction of temporary diversion route from junction ahead	
Qty: 1 Ref: 2704 Direction of temporary diversion route	
Qty: 1 Ref: 573 Direction to hazard	
Qty: 1 Ref: 7001 Road works ahead	
Qty: 2 Ref: 7010-FB-13-9 Nature of temporary hazard ahead - Road Closed	

Market Street	
Speed of road	Minimum Sideways/ safety zone 0.5 M (min)
	(S)
	Minimum Longways/ safety zone 0.5 M (min)
	(L)

DIVERSION ROUTE
CLOCKWISE: Church Street, Wesley Street,
Queen Street, Market Street.

ANTI CLOCKWISE: N/A

TOTAL NUMBER OF SIGNS: **14**

CLIENT:

colour&works

SITE:	Market Street Oldbury, B69 4DH			
GRID REF:	399045 ; 289630			
TITLE:	Road Closure			
SCALE AT AS:	DATE:	DRAWN:	CHECKED:	
NTS	25/07/2026	GB	CM	
PROJECT NO:	GR 5760	DRAWING NO:	REVISION:	
		001		