


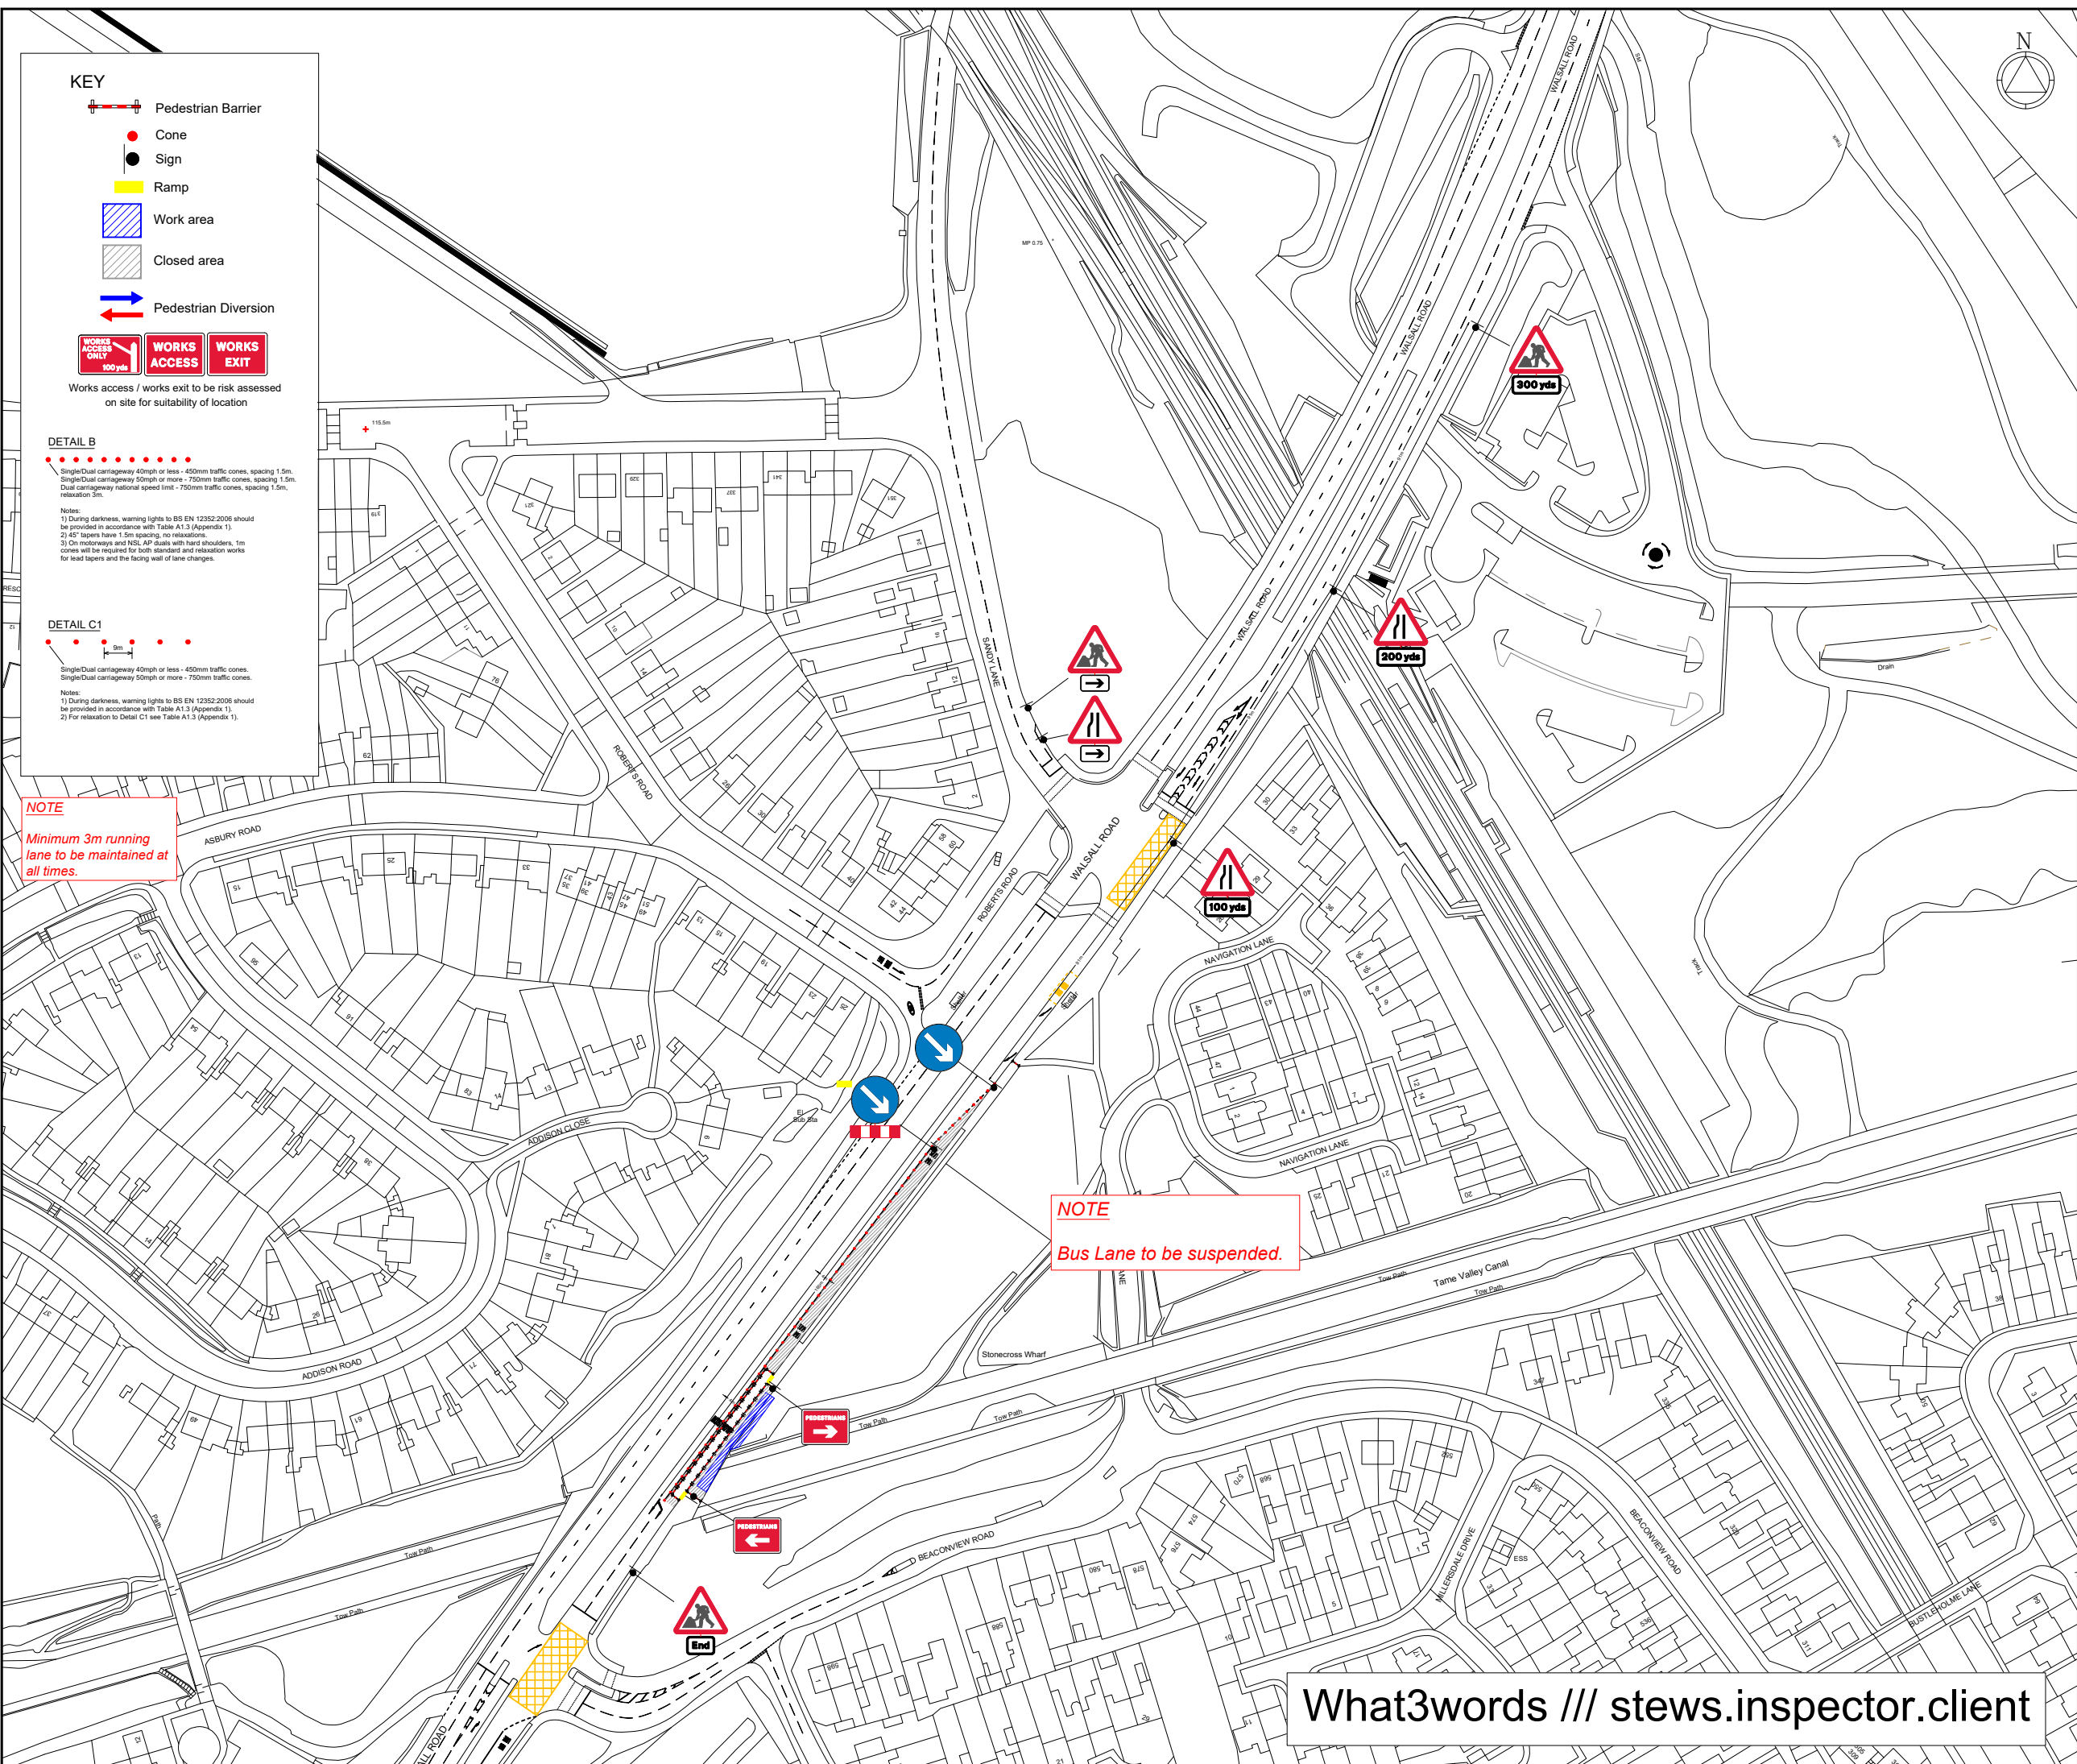

KEY

- Pedestrian Barrier
- Cone
- Sign
- Ramp
- Work area
- Closed area
- Pedestrian Diversion
- WORKS ACCESS ONLY
- WORKS ACCESS
- WORKS EXIT

Works access / works exit to be risk assessed on site for suitability of location

DETAIL B

SingleDual carriageway 40mph or less - 450mm traffic cones, spacing 1.5m.
SingleDual carriageway 50mph or more - 750mm traffic cones, spacing 1.5m.
Dual carriageway national speed limit - 750mm traffic cones, spacing 1.5m, relaxation 3m.

Notes:
1) During darkness, warning lights to BS EN 12352:2008 should be provided in accordance with Table A1.3 (Appendix 1).
2) 45° tapers have 1.5m spacing, no relaxations.
3) On motorways and NSL AP duals with hard shoulders, 1m cones will be required for both standard and relaxation works for lead tapers and the facing wall of lane changes.

DETAIL C1

SingleDual carriageway 40mph or less - 450mm traffic cones, spacing 1.5m.
SingleDual carriageway 50mph or more - 750mm traffic cones, spacing 1.5m.

Notes:
1) During darkness, warning lights to BS EN 12352:2008 should be provided in accordance with Table A1.3 (Appendix 1).
2) For relaxation to Detail C1 see Table A1.3 (Appendix 1).

NOTE

Minimum 3m running lane to be maintained at all times.

NOTE

Bus Lane to be suspended.

KIT LIST

Qty: 3 Ref: 517 Road narrows on one side only ahead - left	
Qty: 1 Ref: 572 Distance ahead to hazard	300 yds
Qty: 1 Ref: 572 Distance ahead to hazard	200 yds
Qty: 1 Ref: 572 Distance ahead to hazard	100 yds
Qty: 2 Ref: 573 Direction to hazard right	
Qty: 2 Ref: 610 Keep right	
Qty: 1 Ref: 645 End panel	End
Qty: 3 Ref: 7001 Road works ahead	
Qty: 1 Ref: 7018 Pedestrian diversion Right	
Qty: 1 Ref: 7018 Pedestrian diversion Left	
Qty: 1 Ref: 7105 Lane closure barrier	

Work area	Running lane				
Road Type	Footway	Lane 1	Lane 2	Footway	Road Type
Existing dimensions	Various	7.42	Various	Existing dimensions	
		3.71	3.71		

40

Rev	Description	By	Chkd	Date

Client

Project

Walsall Rd, Wednesbury,
Walsall WS10 0LP
Grid Ref: 401500 , 294764

Title

Lane closure / Lane Narrows

CONSILIUM
Technical Services

Suite 101, Fort Dunlop, Fort Parkway, Birmingham, B24 9FD
0121 328 7266 - info@consilium-ts.co.uk - www.consilium-ts.co.uk

Design: L.H	Drawn: L.H	Chkd: A.H
Date: 17/09/26	Date: 17/09/26	Date: 17/09/26
Scale: NTS	@ A3	Status: PROPOSED
Drawing No	Rev:	
001.2		

What3words /// stews.inspector.client