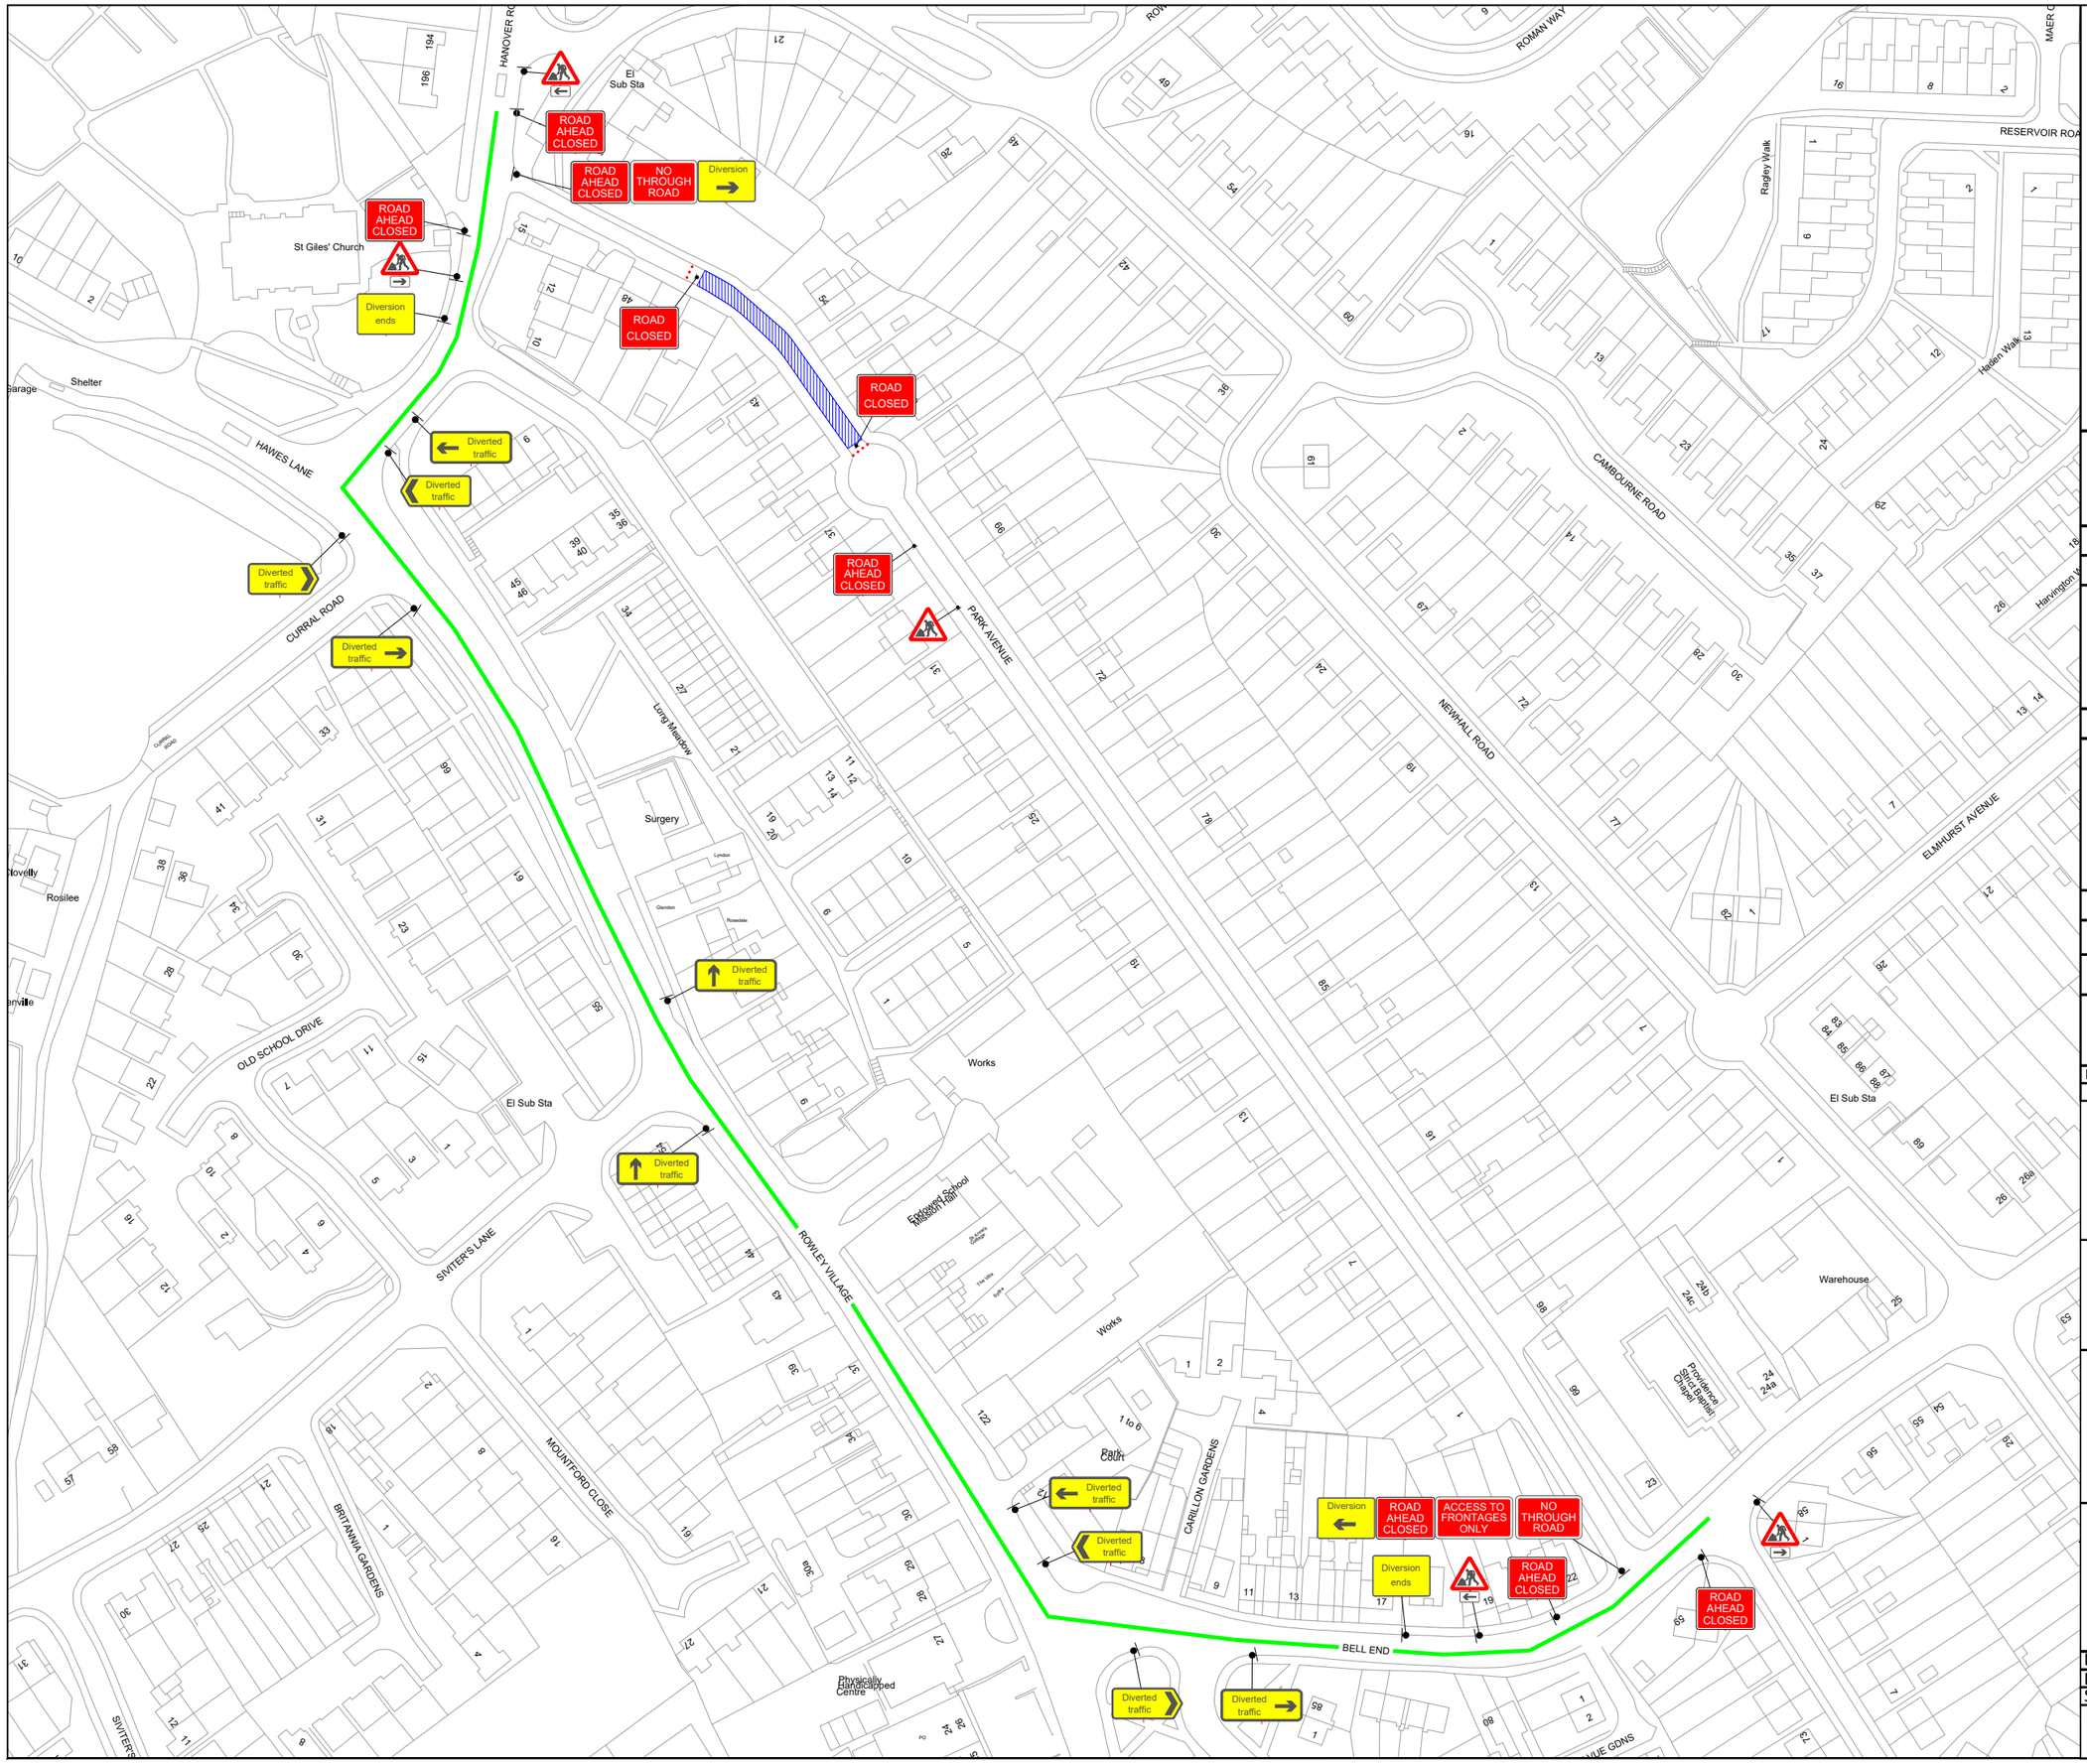


KEY

- Cone
- Sign
- Work area
- Diversion route

Sign Count 21

Diversion Route

Clockwise Diversion

Bell End / Rowley Village / Church Road

Anti-Clockwise Diversion

Church Road / Rowley Village / Bell End

Min width of sideways safety zone (S)	0.5 m
Min length of longways clearance (L)	0.5 m
Speed of the road	30

Rev	Description	By	Chk	Date
-	--	-		-

Revisions

Client: OnSite

Project:
Park Avenue,
Rowley Regis, B65 9ES
Grid Ref: (x)397151 ; (y)287390

Title:
Road Closure And Diversion

DOOCEY Traffic Management

Design:	JJO	Drawn:	JJO	Chkd:	OP
Date:	12/10/26	Date:	12/10/26	Date:	12/10/26
Scale:	A3 - NTS	Status:	Proposed		

Drawing No: DTM60426 - 001

Rev: -