

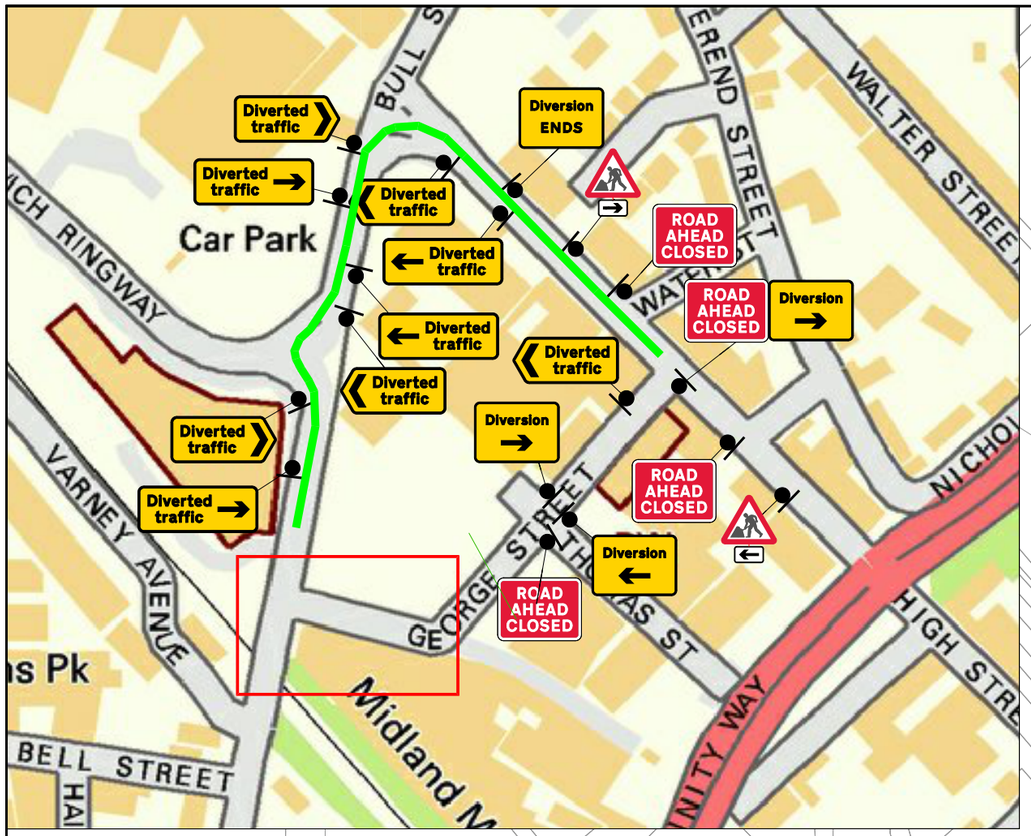


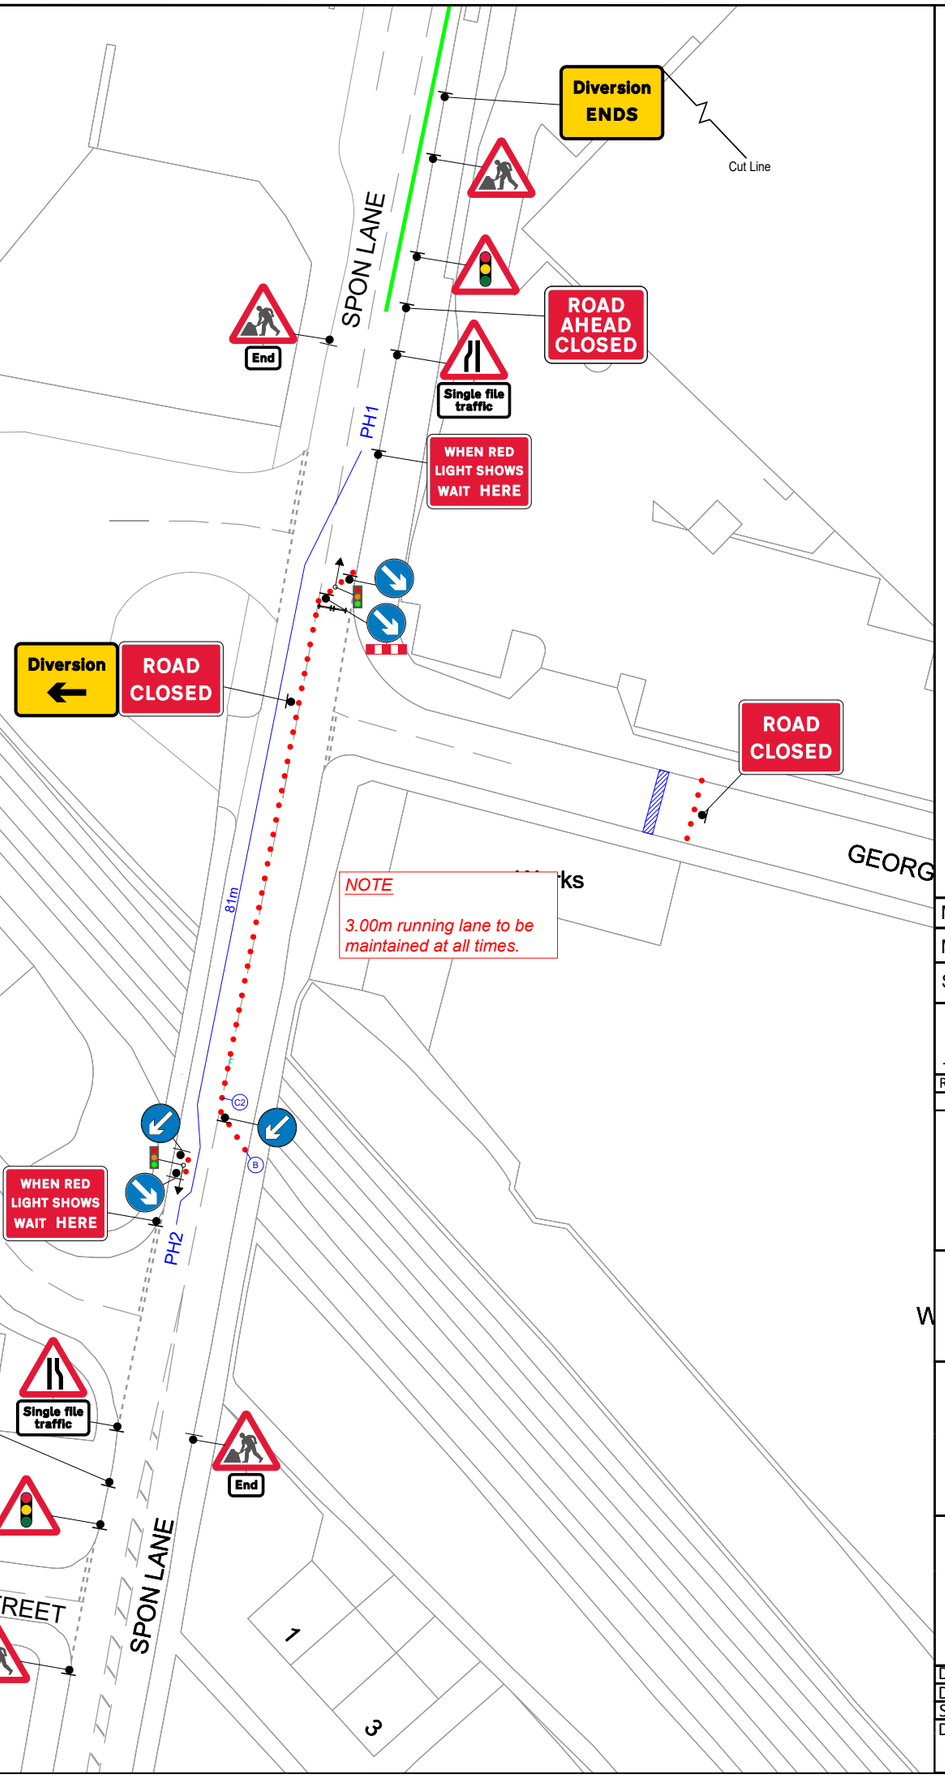

PEDESTRIAN WALKWAY DETAIL

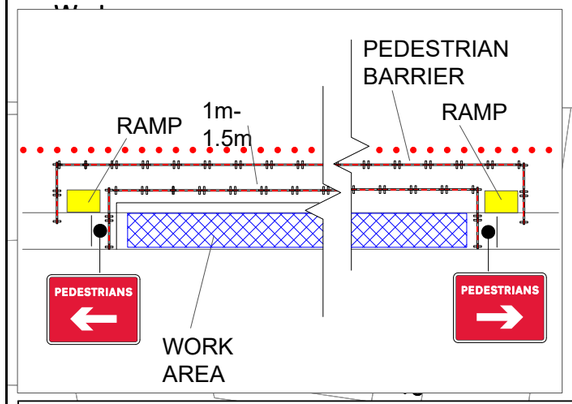

Traffic Light Phase Timings

Phase 1: Spon Lane South, (S)	Red	10s	↓
	Green	40s	
Phase 2: Spon Lane South, (N)	Red	10s	↑
	Green	40s	

Note: Timings may only be adjusted by a competent operative to suit traffic conditions if required

KEY

- Cone
- Sign
- Work area
- Traffic light head
- 1 Traffic light phase
- Diversion route

DETAIL B

Single/Dual carriageway 40mph or less - 450mm traffic cones, spacing 1.5m.
Single/Dual carriageway 50mph or more - 750mm traffic cones, spacing 1.5m.
Dual carriageway national speed limit - 750mm traffic cones, spacing 1.5m, relaxation 3m.

Notes:
1) During darkness, warning lights to BS EN 12352:2006 should be provided in accordance with Table A1.3 (Appendix 1).
2) 45 degree tapers have 1.5m spacing and no relaxations.
3) On motorways and NSL AP duals with hard shoulders, 1m cones will be required for both standard and relaxation works for lead tapers and the facing wall of lane changes.

DETAIL C2

3m

Single carriageway 40mph or less - 450mm traffic cones.
Single/Dual carriageway 50mph or more - 750mm traffic cones.

Notes:
1) During darkness, warning lights to BS EN 12352:2006 should be provided in accordance with Table A1.3.

Min width of sideways safety zone (S)	0.5 m
Min length of longways clearance (L)	0.5 m
Speed of the road	30

Rev	Description	By	Chk	Date
--	--	-		-

Revisions

Client: OnSite

Project:
George Street,
West Bromwich, B70 6AA
Grid Ref: (x)400741 ; (y)290699

Title:
Two Way Traffic Lights + Road Closure & Diversion

DOOCEY Traffic Management

Design: SH	Drawn: SH	Chkd: OP
Date: 24/06/26	Date: 24/06/26	Date: 24/06/26
Scale: A3 - NTS	Status: Proposed	

Drawing No: DTM9650 - 001
Rev: -