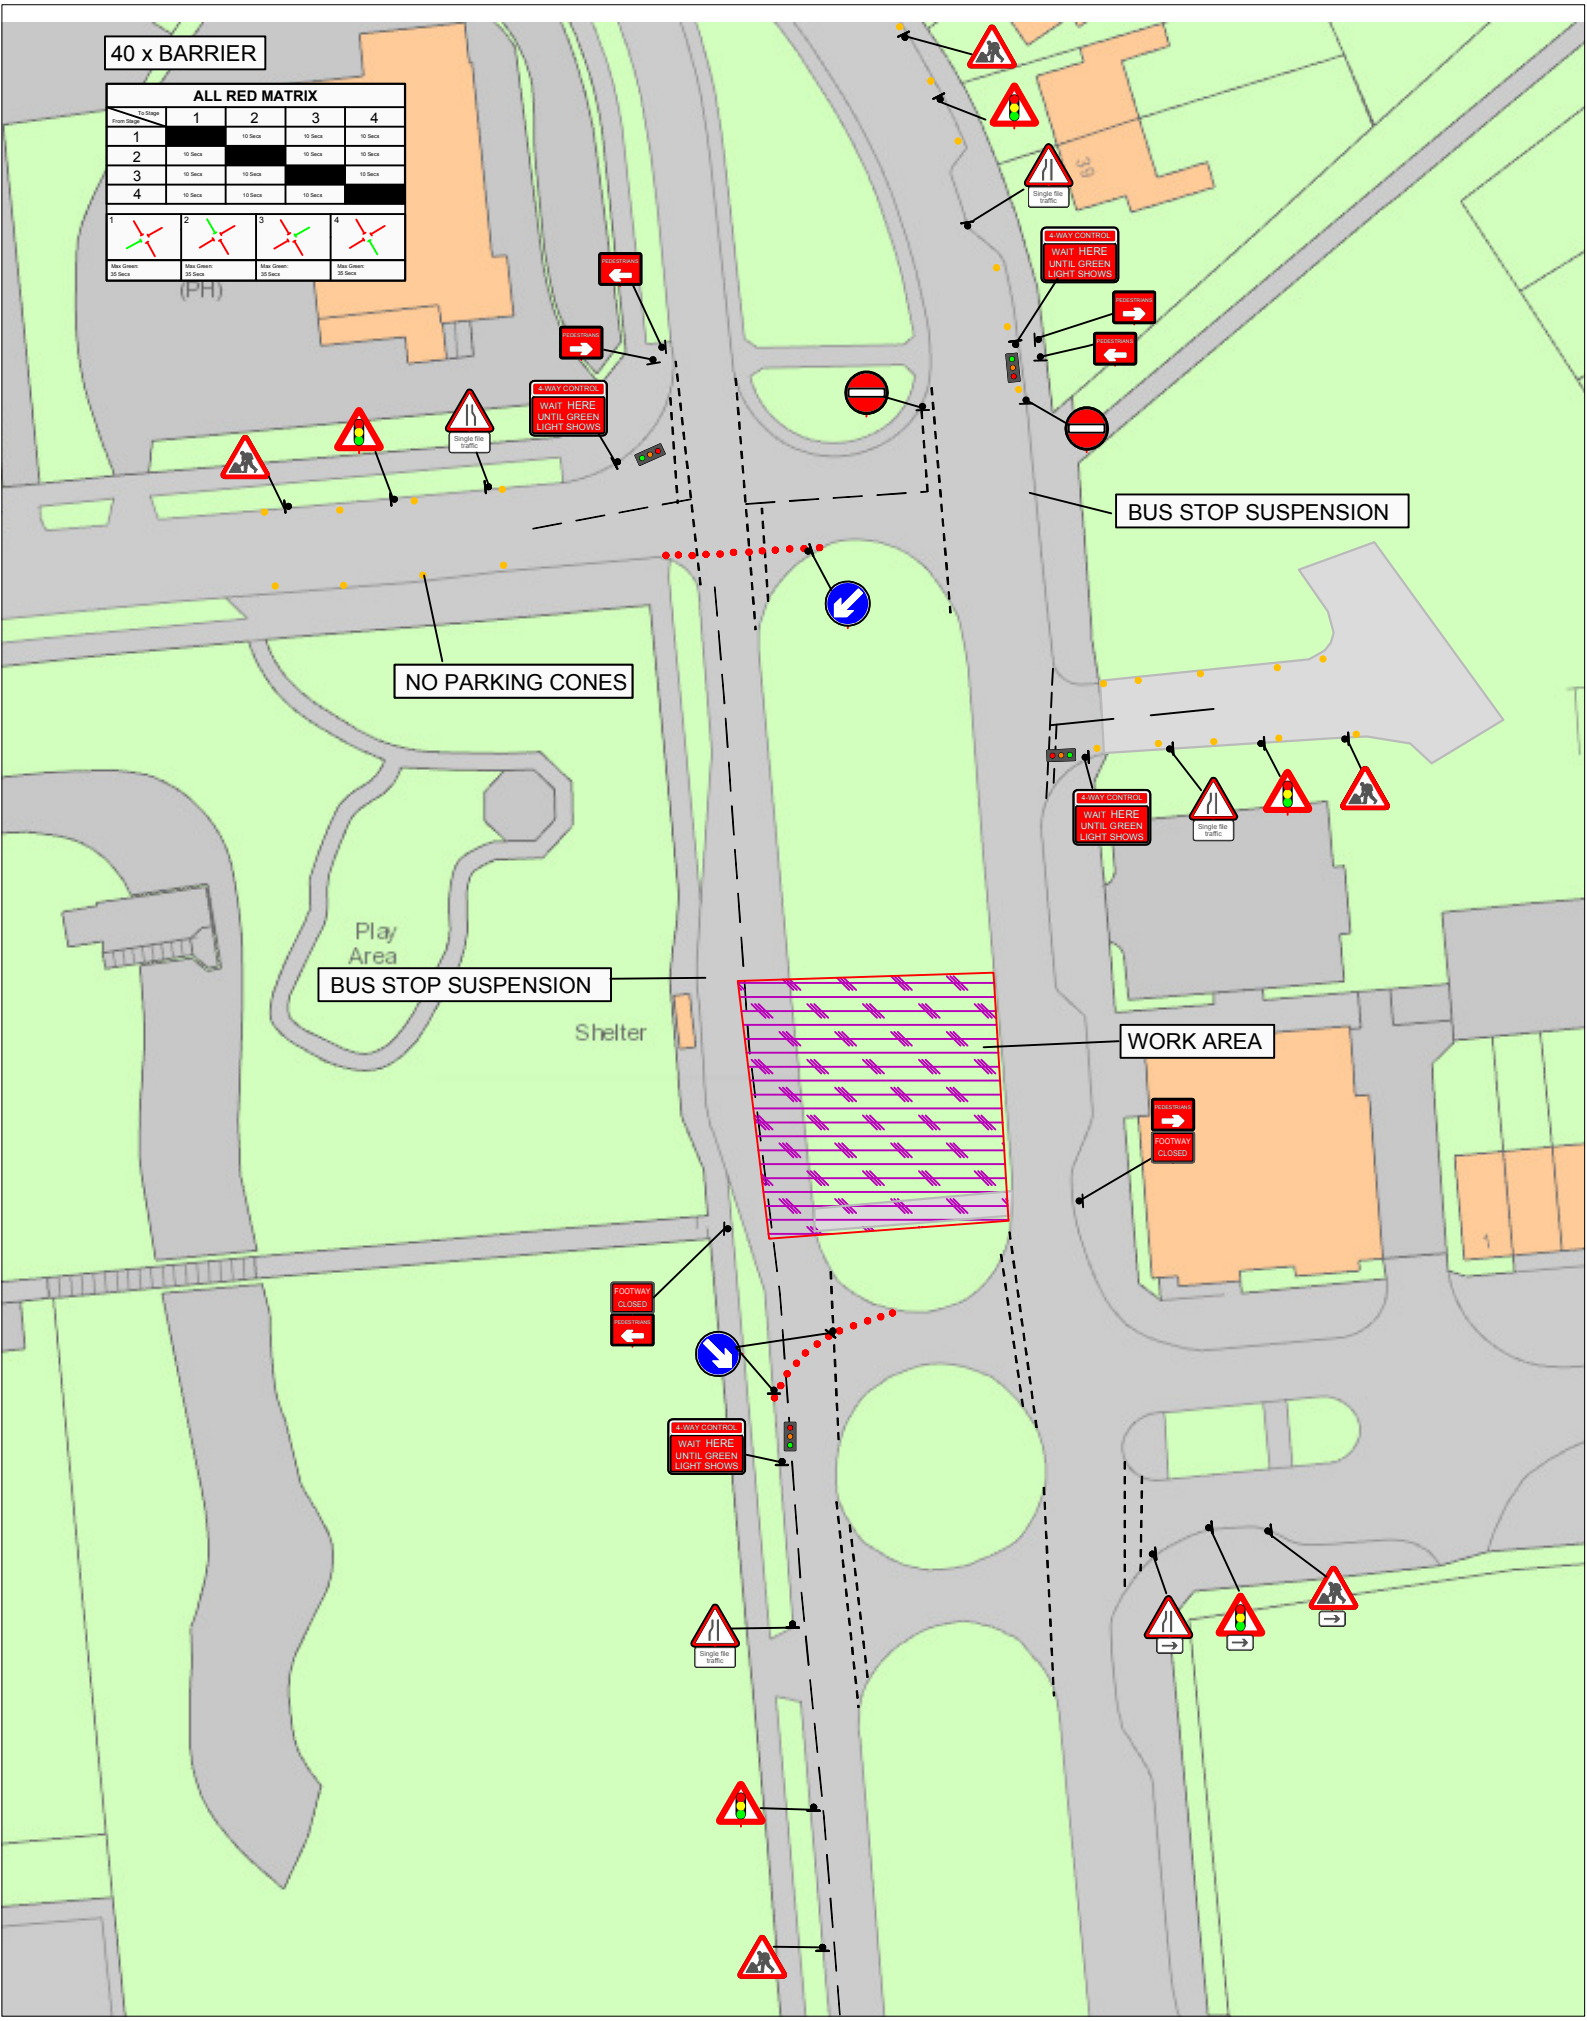


CENTURION TRAFFIC MANAGEMENT

Centurion Traffic Management
3B, Haigh Park Road
Stourton
Leeds
LS10 1RT

Tel: 0113 277 5360
E-mail: info@Centuriontraffic.com
www.Centuriontraffic.com

Date: 21/07/2026

Scheme: SWL17523 - B65 8HY

Traffic Management: 4 Way Lights

Measurement Key

Road Width = N/A

Shuttle Lane = N/A


Sideways Safety Zone = N/A

Longways Safety Zone = N/A

Footway Width = N/A

Temporary Footway Width = N/A

Work Area = N/A

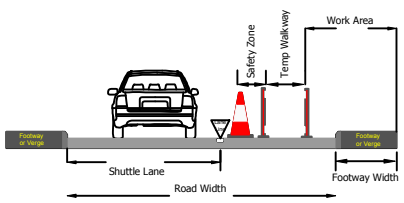

Crown Copyright. All rights reserved.
Drawing to be read in conjunction with relevant method statement and risk assessment.
Please check for amendments before use.

Drawing Ref: LC-CTM - v2

Unauthorised reproduction infringes Crown Copyright and may lead to prosecution or civil proceedings.

Scale	Drawn: LC	Authorised /
NTS	Amended BW	Approved LT