KEY

- Cone
- Sign
- Closed area
- Work area
- Pedestrian ramp (Fixed to ground)
- Pedestrian Barrier

WORKS ACCESS ONLY 100 yds | WORKS ACCESS ONLY 100 yds | WORKS ACCESS | WORKS EXIT

Works access / works exit to be risk assessed on site for suitability of location

DETAIL B

Single/Dual carriageway 40mph or less - 450mm traffic cones, spacing 1.5m.
Single/Dual carriageway 50mph or more - 750mm traffic cones, spacing 1.5m.
Dual carriageway national speed limit - 750mm traffic cones, spacing 1.5m, relaxation 3m.

Notes:
1) During darkness, warning lights to BS EN 12352:2006 should be provided in accordance with Table A1.3 (Appendix 1).
2) 45° tapers have 1.5m spacing, no relaxations.
3) On motorways and NSL AP duals with hard shoulders, 1m cones will be required for both standard and relaxation works for lead tapers and the facing wall of lane changes.

DETAIL C1

9m

Single/Dual carriageway 40mph or less - 450mm traffic cones.
Single/Dual carriageway 50mph or more - 750mm traffic cones.


Notes:
1) During darkness, warning lights to BS EN 12352:2006 should be provided in accordance with Table A1.3 (Appendix 1).
2) For relaxation to Detail C1 see Table A1.3 (Appendix 1).

NOTE

Minimum 3m running lane to be maintained at all times.

NOTE

Minimum 1.5m pedestrian walkway to be maintained at all times.

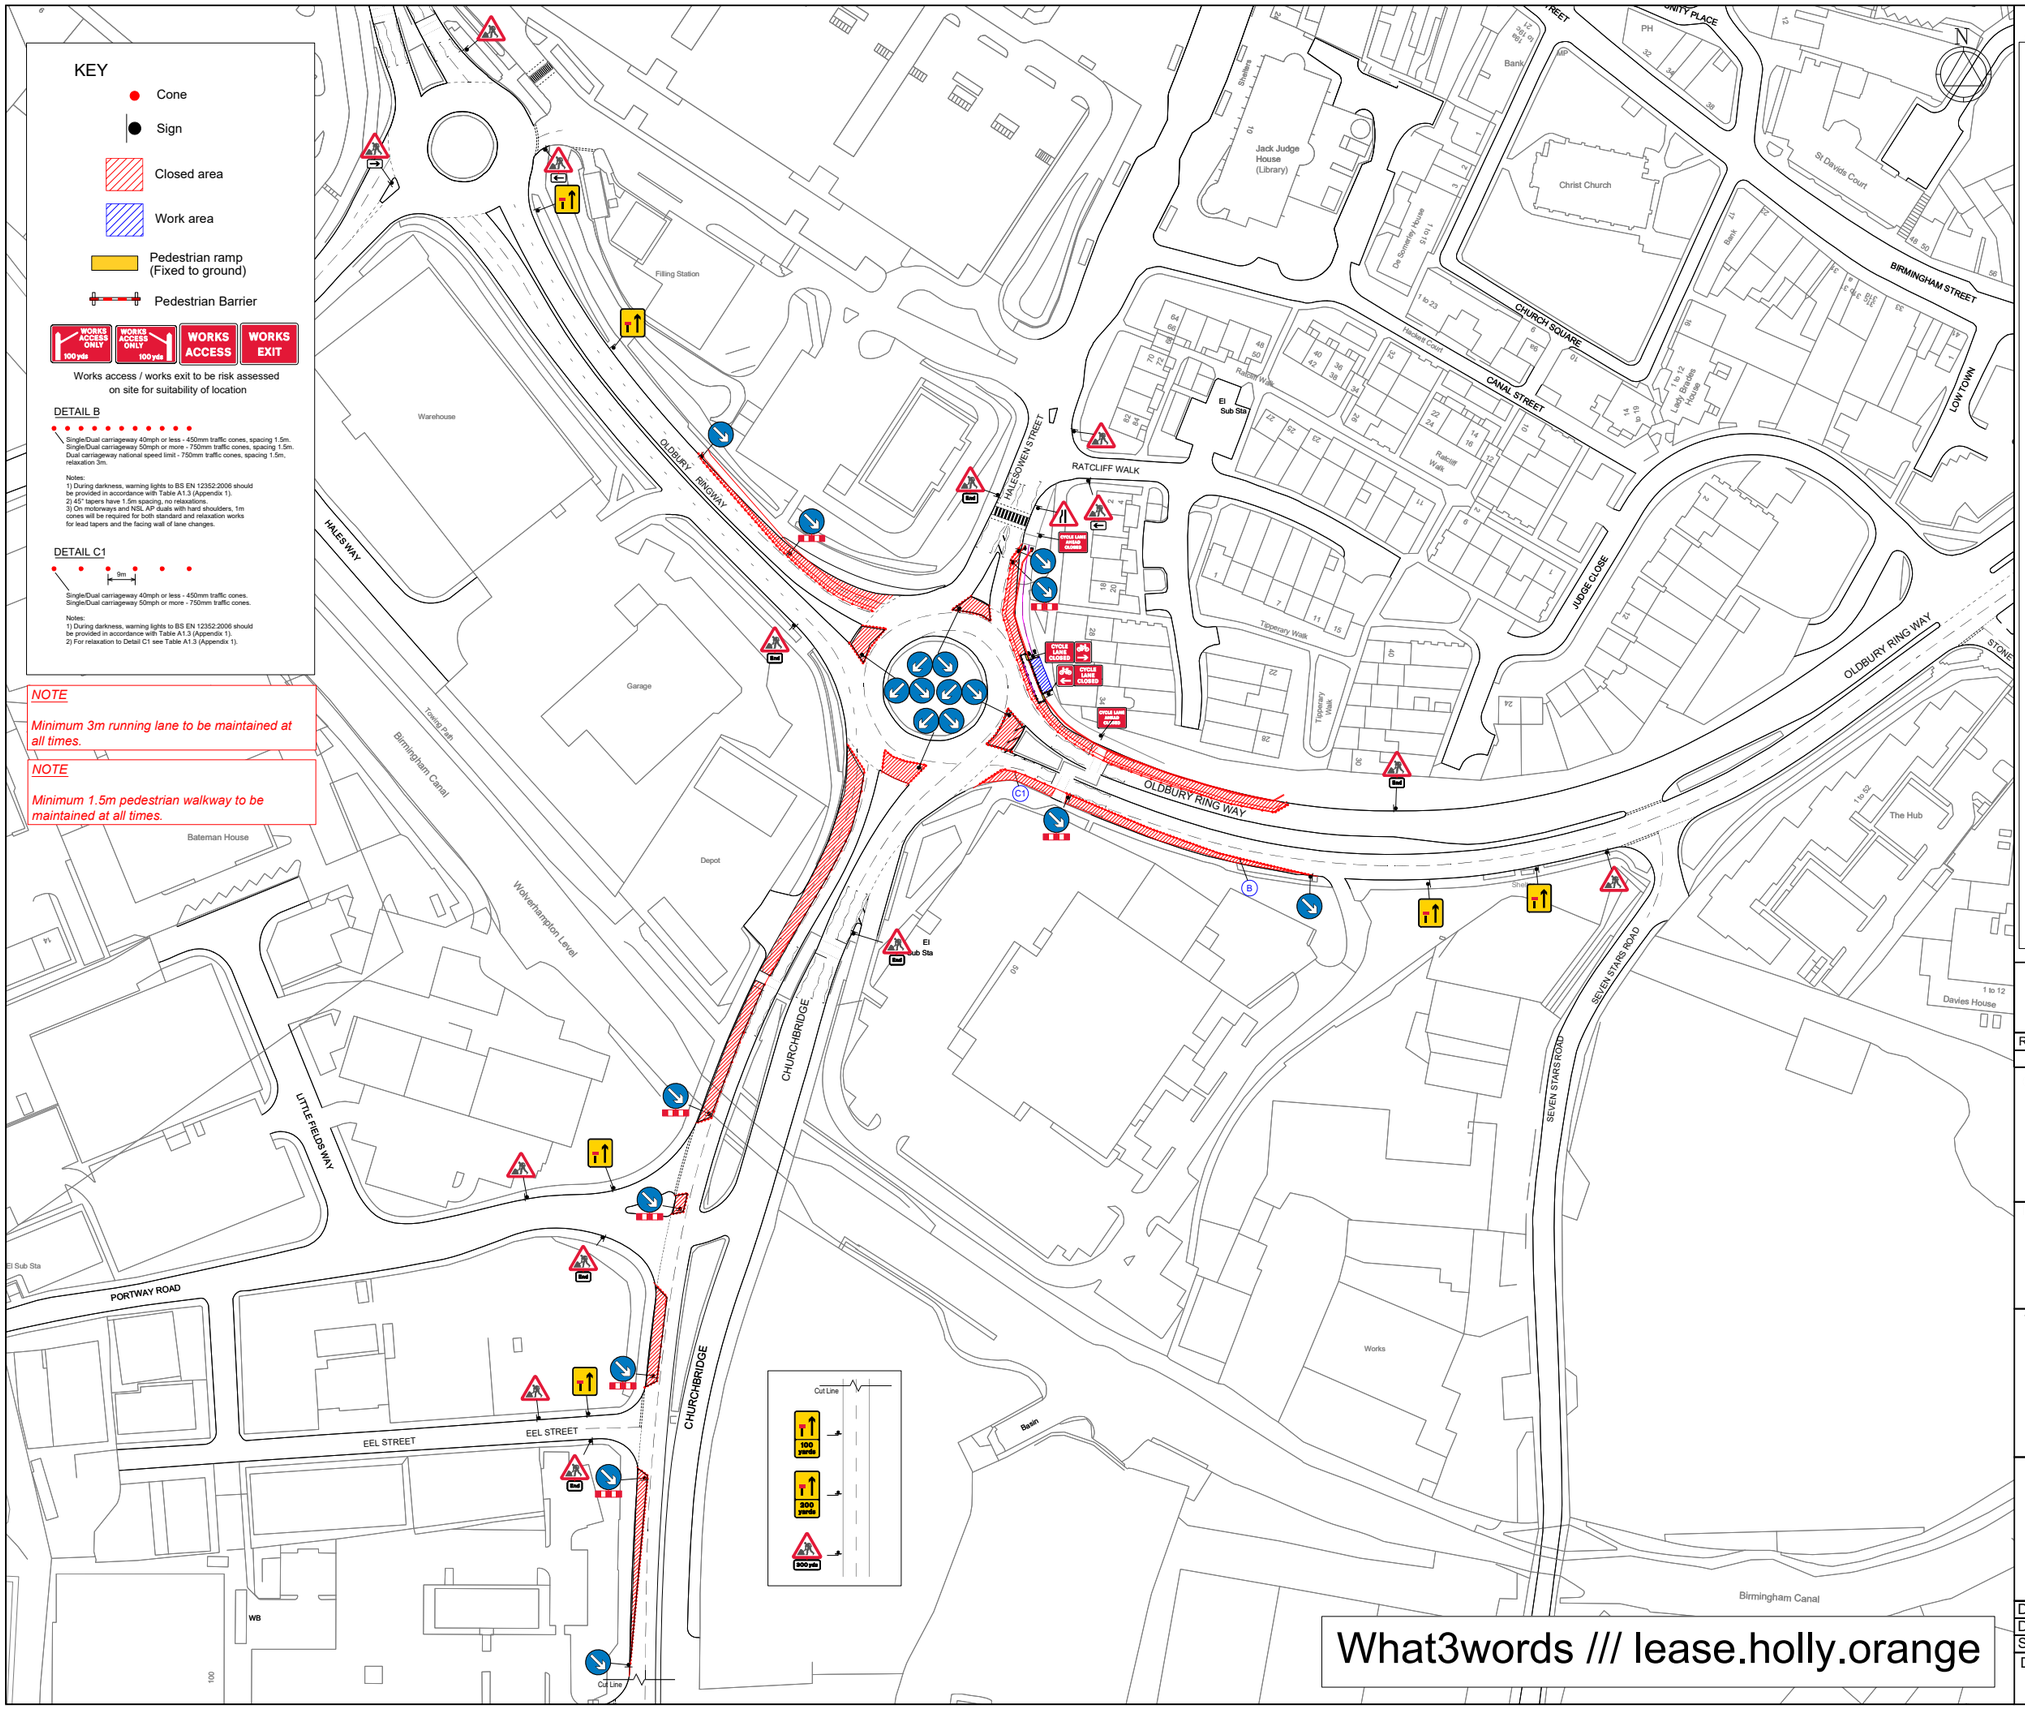

KIT LIST

Qty: 2 Ref: 13.9 VP01 Schedule 13-9 : Temporary Information	
Qty: 2 Ref: 13.9 VP01 Schedule 13-9 : Temporary Information	
Qty: 1 Ref: 517 Road narrows on one side only ahead - left	
Qty: 1 Ref: 572 Distance ahead to hazard	300 yds
Qty: 1 Ref: 573 Direction to hazard right	
Qty: 2 Ref: 573 Direction to hazard left	
Qty: 11 Ref: 610 Keep right	
Qty: 4 Ref: 610-610 Keep Left and Right	
Qty: 6 Ref: 645 End panel	End
Qty: 15 Ref: 7001 Road works ahead	
Qty: 7 Ref: 7105 Lane closure barrier	
Qty: 6 Ref: 7202.1 Temporary lane availability	
Qty: 1 Ref: 7202.1 Temporary lane availability	300 yards
Qty: 1 Ref: 7202.1 Temporary lane availability	100 yards
Qty: 2 Ref: TFL 13.9 CLAC Cycle lane ahead closed	CYCLE LANE AHEAD CLOSED
Qty: 2 Ref: TFL 13.9 CLC Cycle lane closed	CYCLE LANE CLOSED

Rev	Description	By	Chkd	Date
-	-	-	-	-

Revisions

Client

nationalgrid

Project

32 Halesowen Street,
Oldbury, B69 2RW
Grid Ref: 398938 , 289313

Title

Lane closure

DOOCEY Traffic Management

Design: ND	Drawn: AJH	Chkd: JJO
Date: 30/09/26	Date: 30/09/26	Date: 30/09/26
Scale: NTS @ A3	Status: PROPOSED	
Drawing No 52407.001		Rev:

What3words /// lease.holly.orange