




© Crown copyright. All rights reserved
Sandwell MBC
Licence No. AC0000824500 2026



Apsley Road, Oldbury, B68 0QT
Proposed School Keep Clear Markings
Proposed Introduction of No Waiting at Any Time
Proposed Introduction of No Loading 8:00-9:30am - 2:30-4:00pm

SCALE	N.T.S
DATE	28/09/2026
DRAWING No.	43961/S4
DRAWN BY	L.Blake

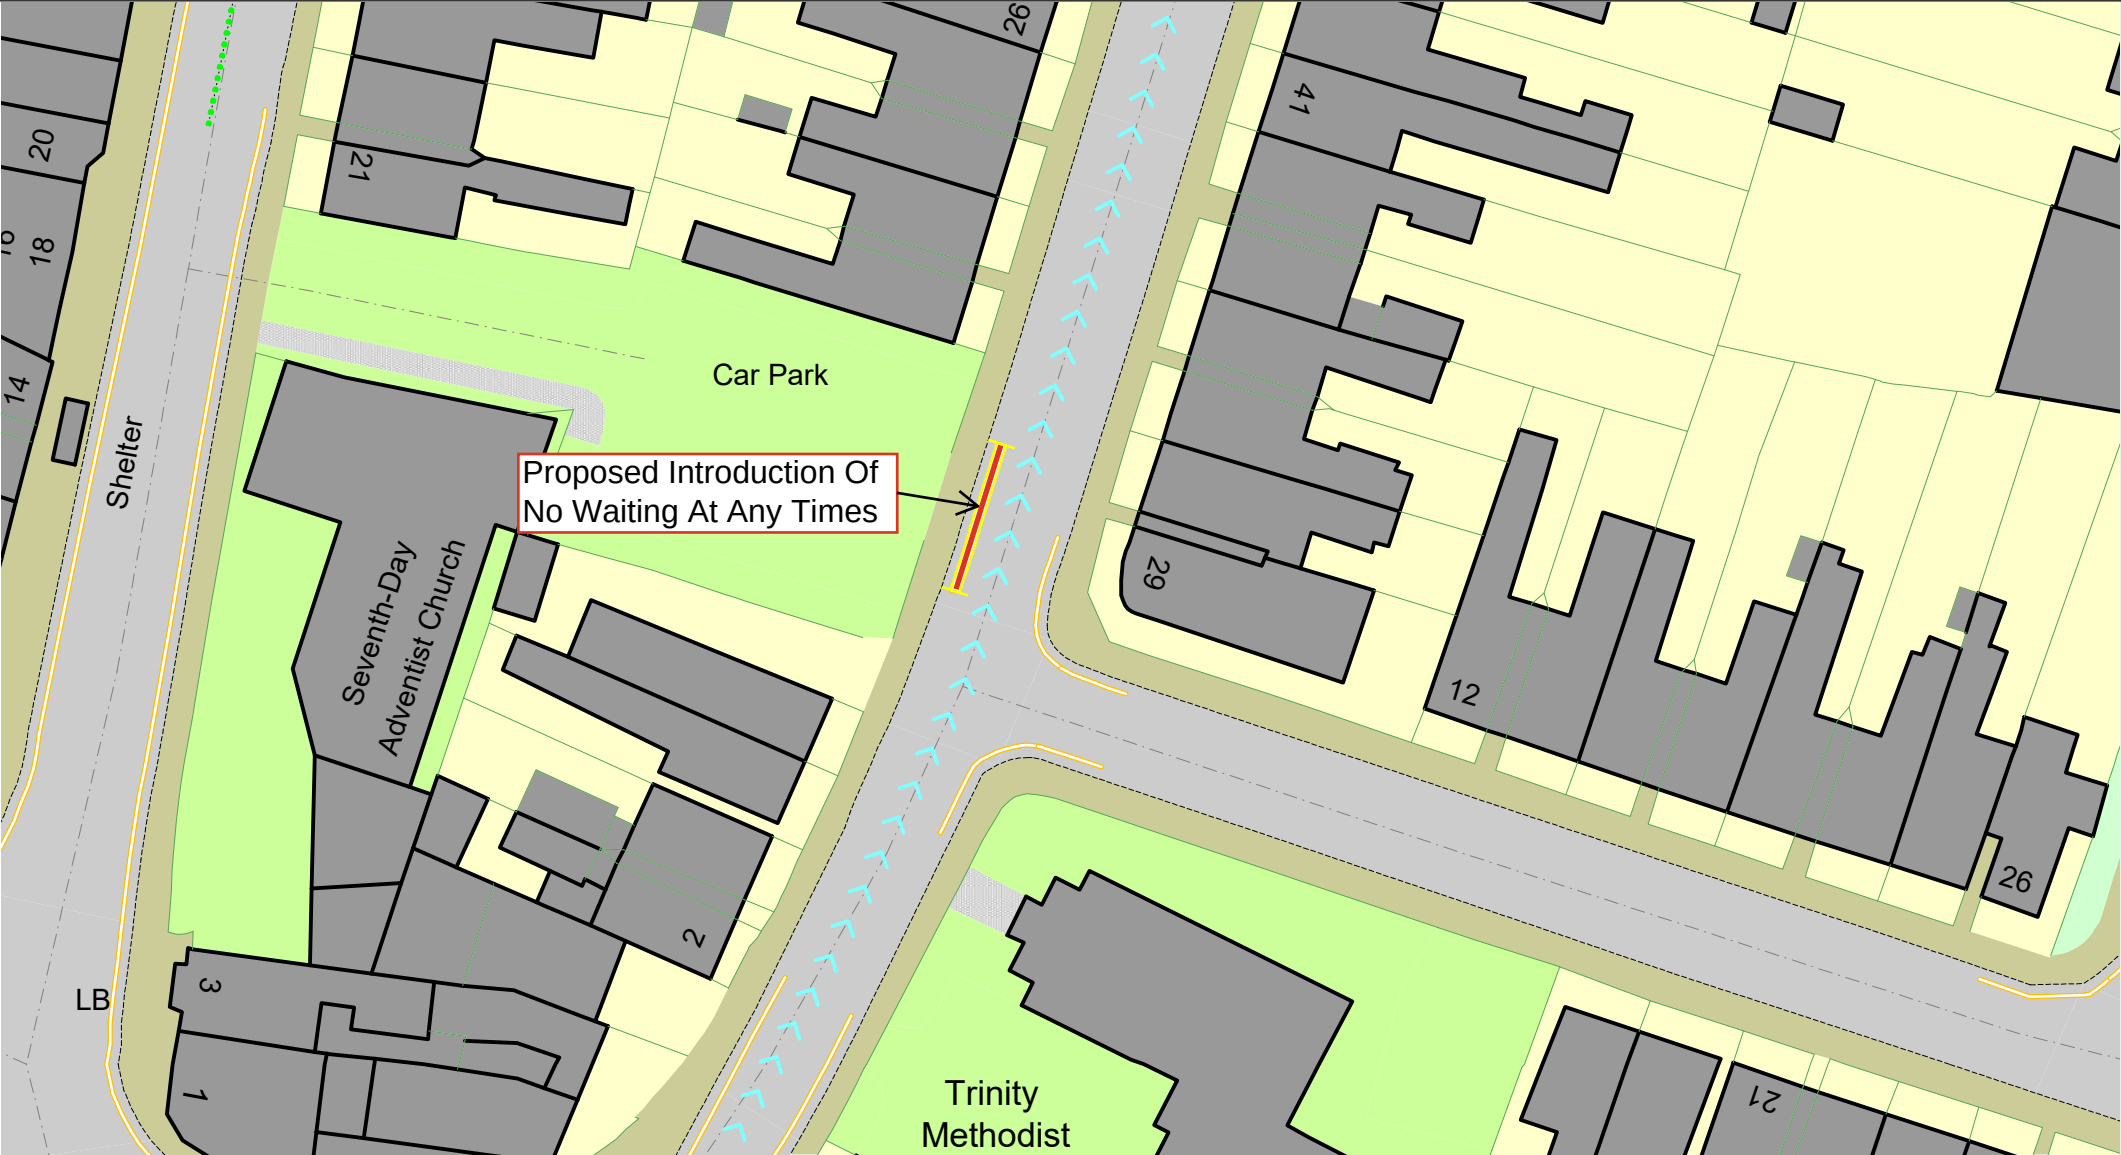


© Crown copyright. All rights reserved
Sandwell MBC
Licence No. AC0000824500 2026



Barker Street, Oldbury, B68 9UQ
Proposed Introduction Of No Waiting At
Any Times

SCALE	N.T.S
DATE	June 2026
DRAWING No.	43961 S/4
DRAWN BY	M.Mcilroy

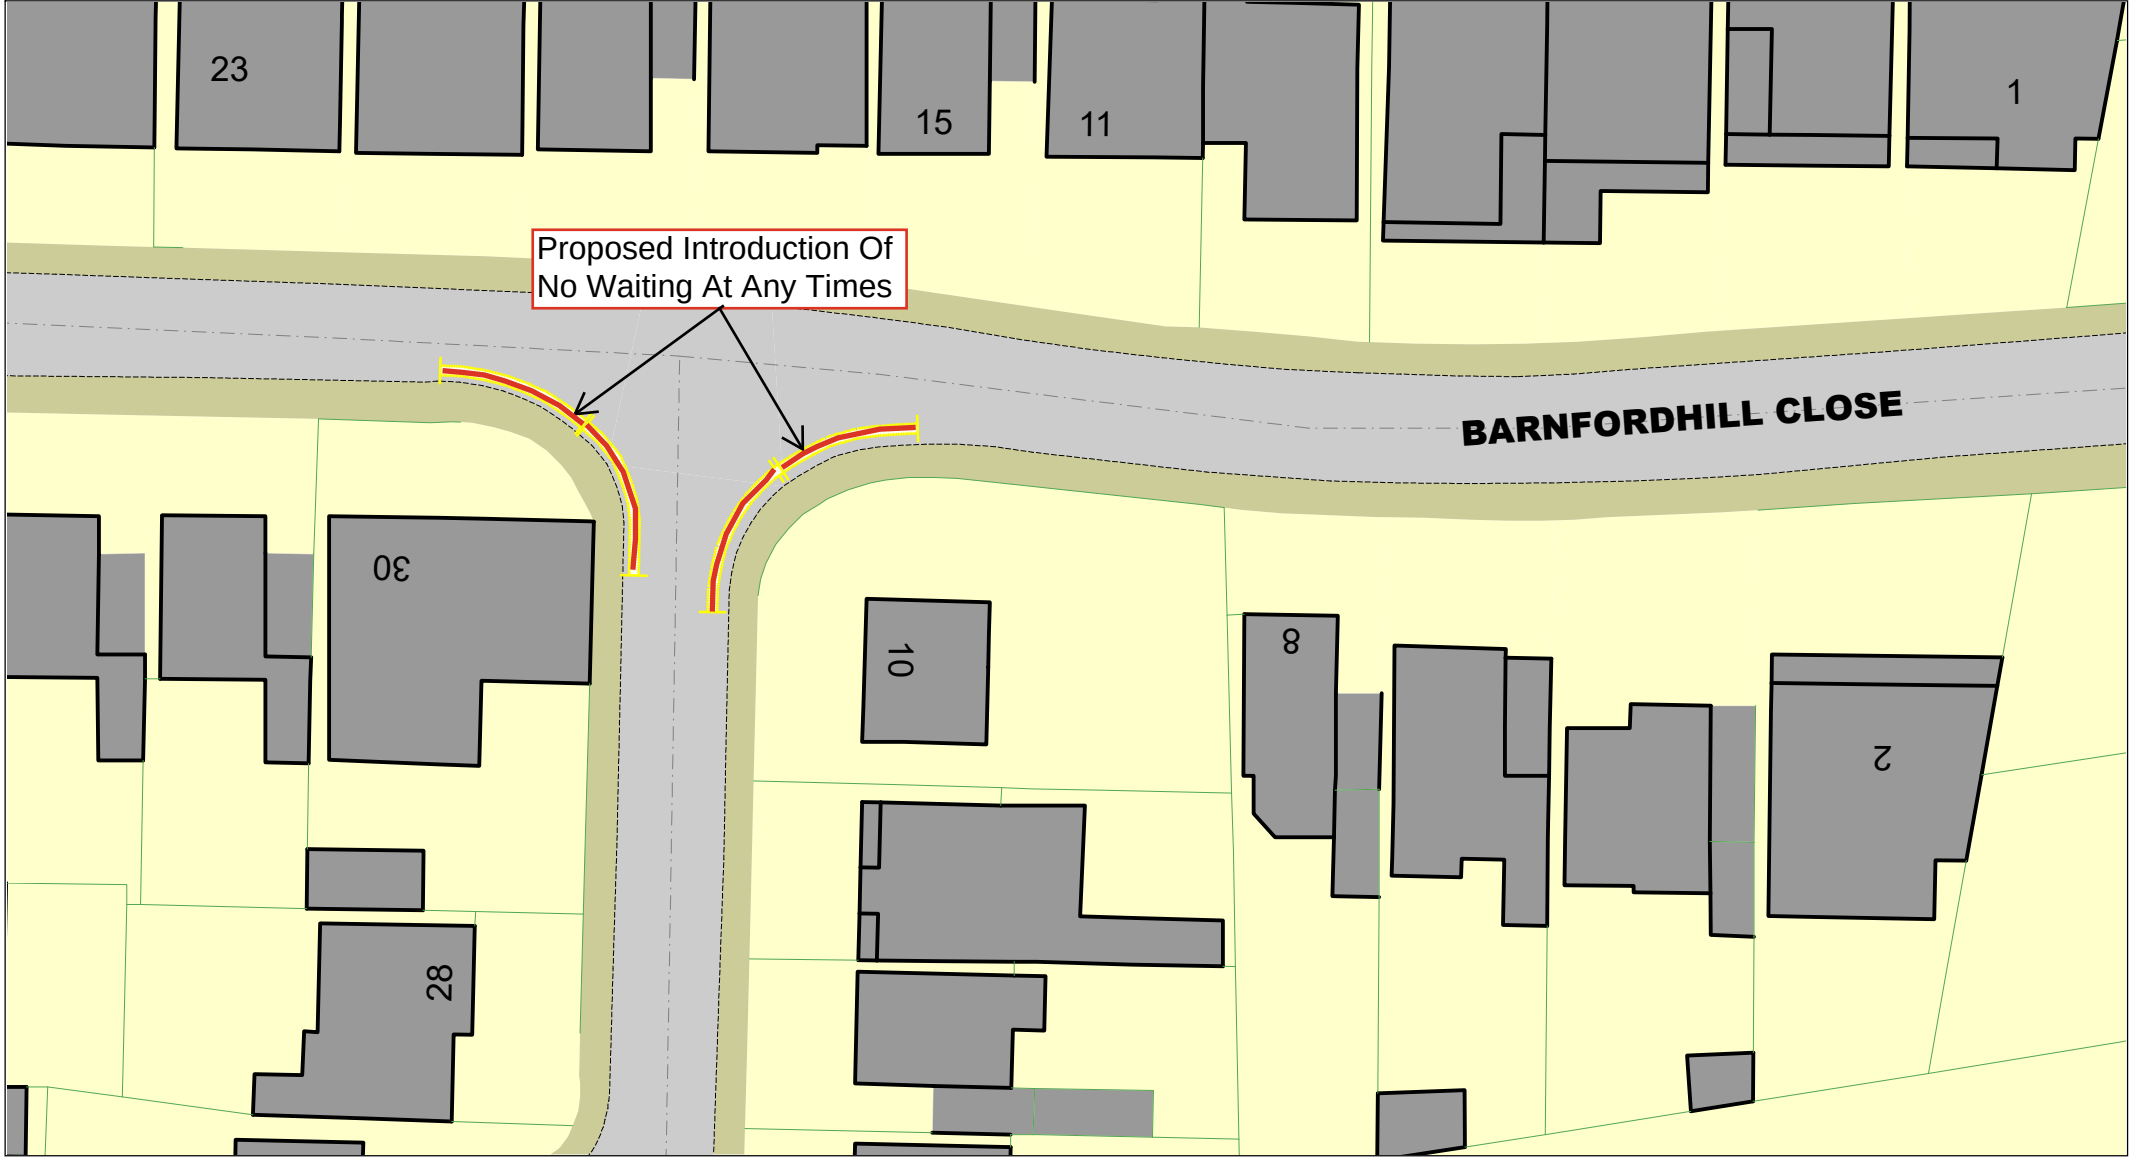


© Crown copyright. All rights reserved
Sandwell MBC
Licence No. AC0000824500 2026



Barnfordhill Close, Oldbury, B68 8ES
Proposed Introduction Of No Waiting At
Any Times

SCALE	N.T.S
DATE	June 2026
DRAWING No.	43961 S/4
DRAWN BY	M.Mcilroy

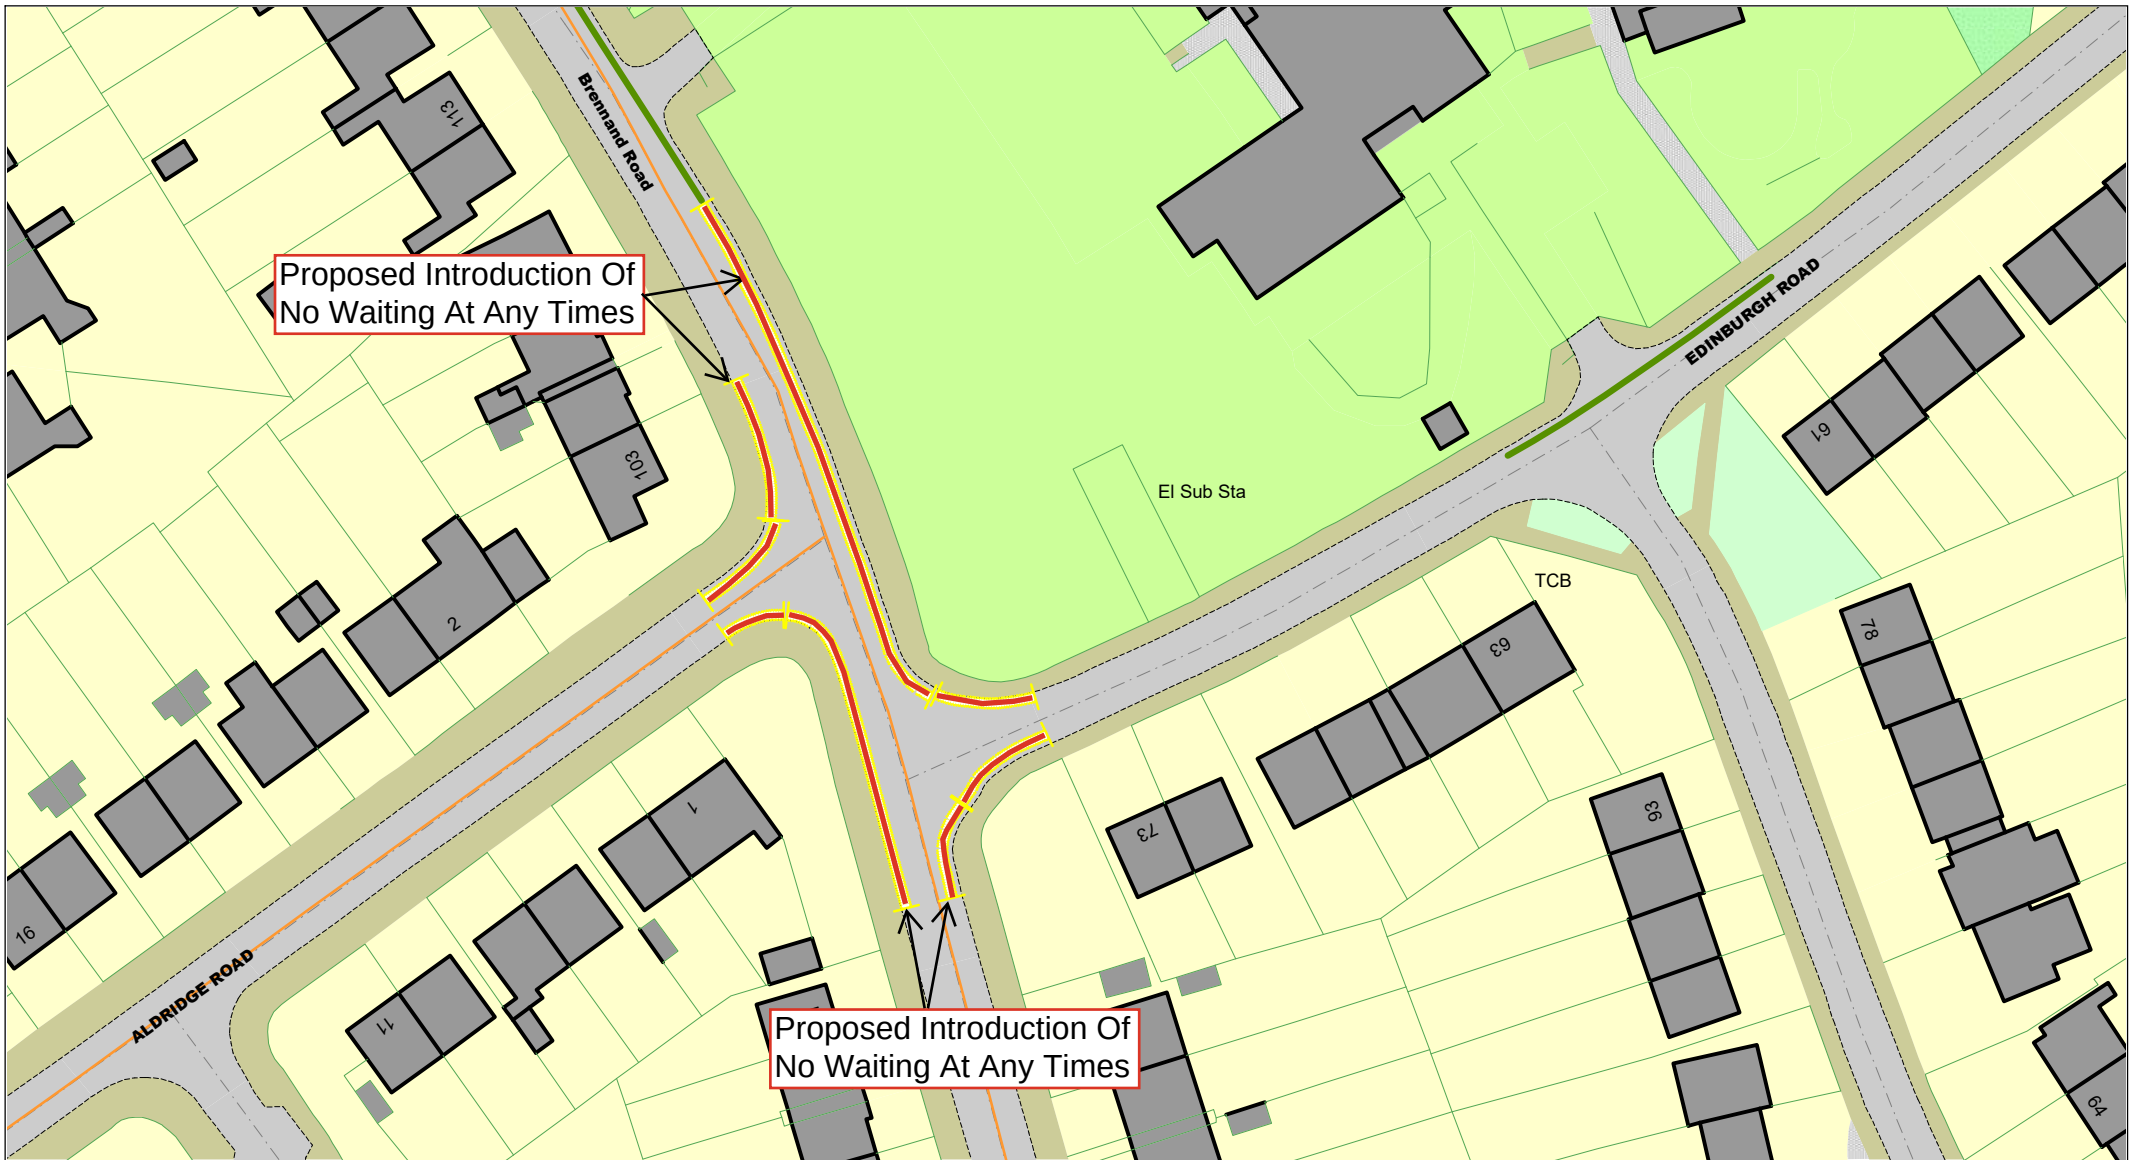

© Crown copyright. All rights reserved
Sandwell MBC
Licence No. AC0000824500 2026



Brennard Road, Oldbury, B68 0SH Proposed Introduction Of No Waiting At Any Times

SCALE

N.T.S

DATE

June 2026

DRAWING No.

43961 S/4

DRAWN BY

M.Mcilroy




© Crown copyright. All rights reserved
Sandwell MBC
Licence No. AC0000824500 2026



Croswells Road, Oldbury, B68 8HH
Proposal to Introduce No Waiting at Any Time

SCALE	N.T.S
DATE	03/09/2026
DRAWING No.	43961/S4
DRAWN BY	L.Blake

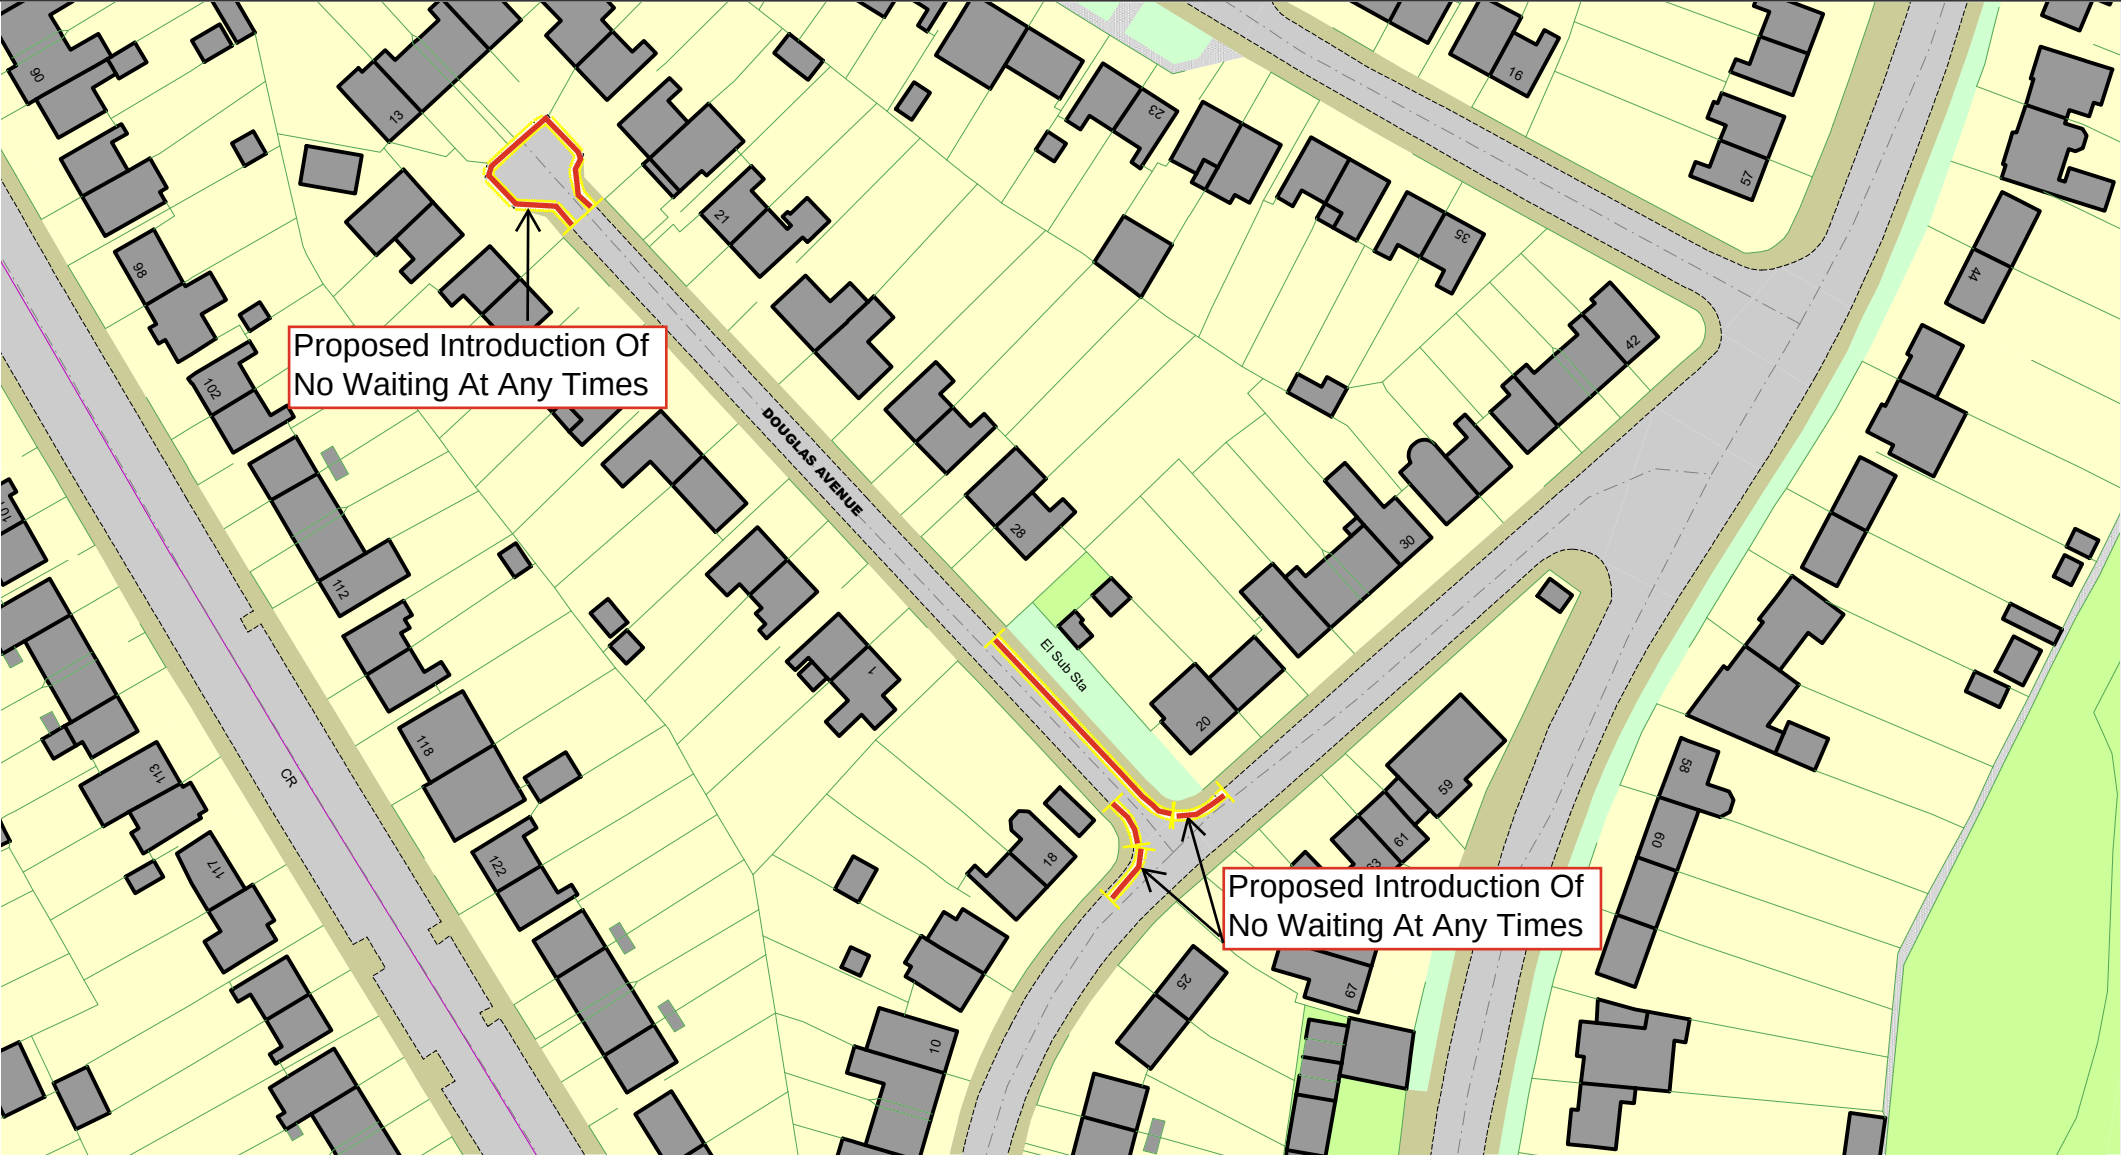

Douglas Avenue, Oldbury, B68 9SU
Junction Of Douglas Avenue And Douglas Road,
Oldbury

© Crown copyright. All rights reserved
Sandwell MBC
Licence No. AC0000824500 2026



SCALE	N.T.S
DATE	June 2026
DRAWING No.	43961 S/4
DRAWN BY	M.Mcilroy




© Crown copyright. All rights reserved
Sandwell MBC
Licence No. AC0000824500 2026



Junction Of Fairway Avenue And Hollies Road, Oldbury
Junction Of Fairway Avenue And California Road,
Oldbury, B69 1SN
Proposed Introduction Of No Waiting At Any Times

SCALE	N.T.S
DATE	June 2026
DRAWING No.	43961 S/4
DRAWN BY	M.Mcilroy

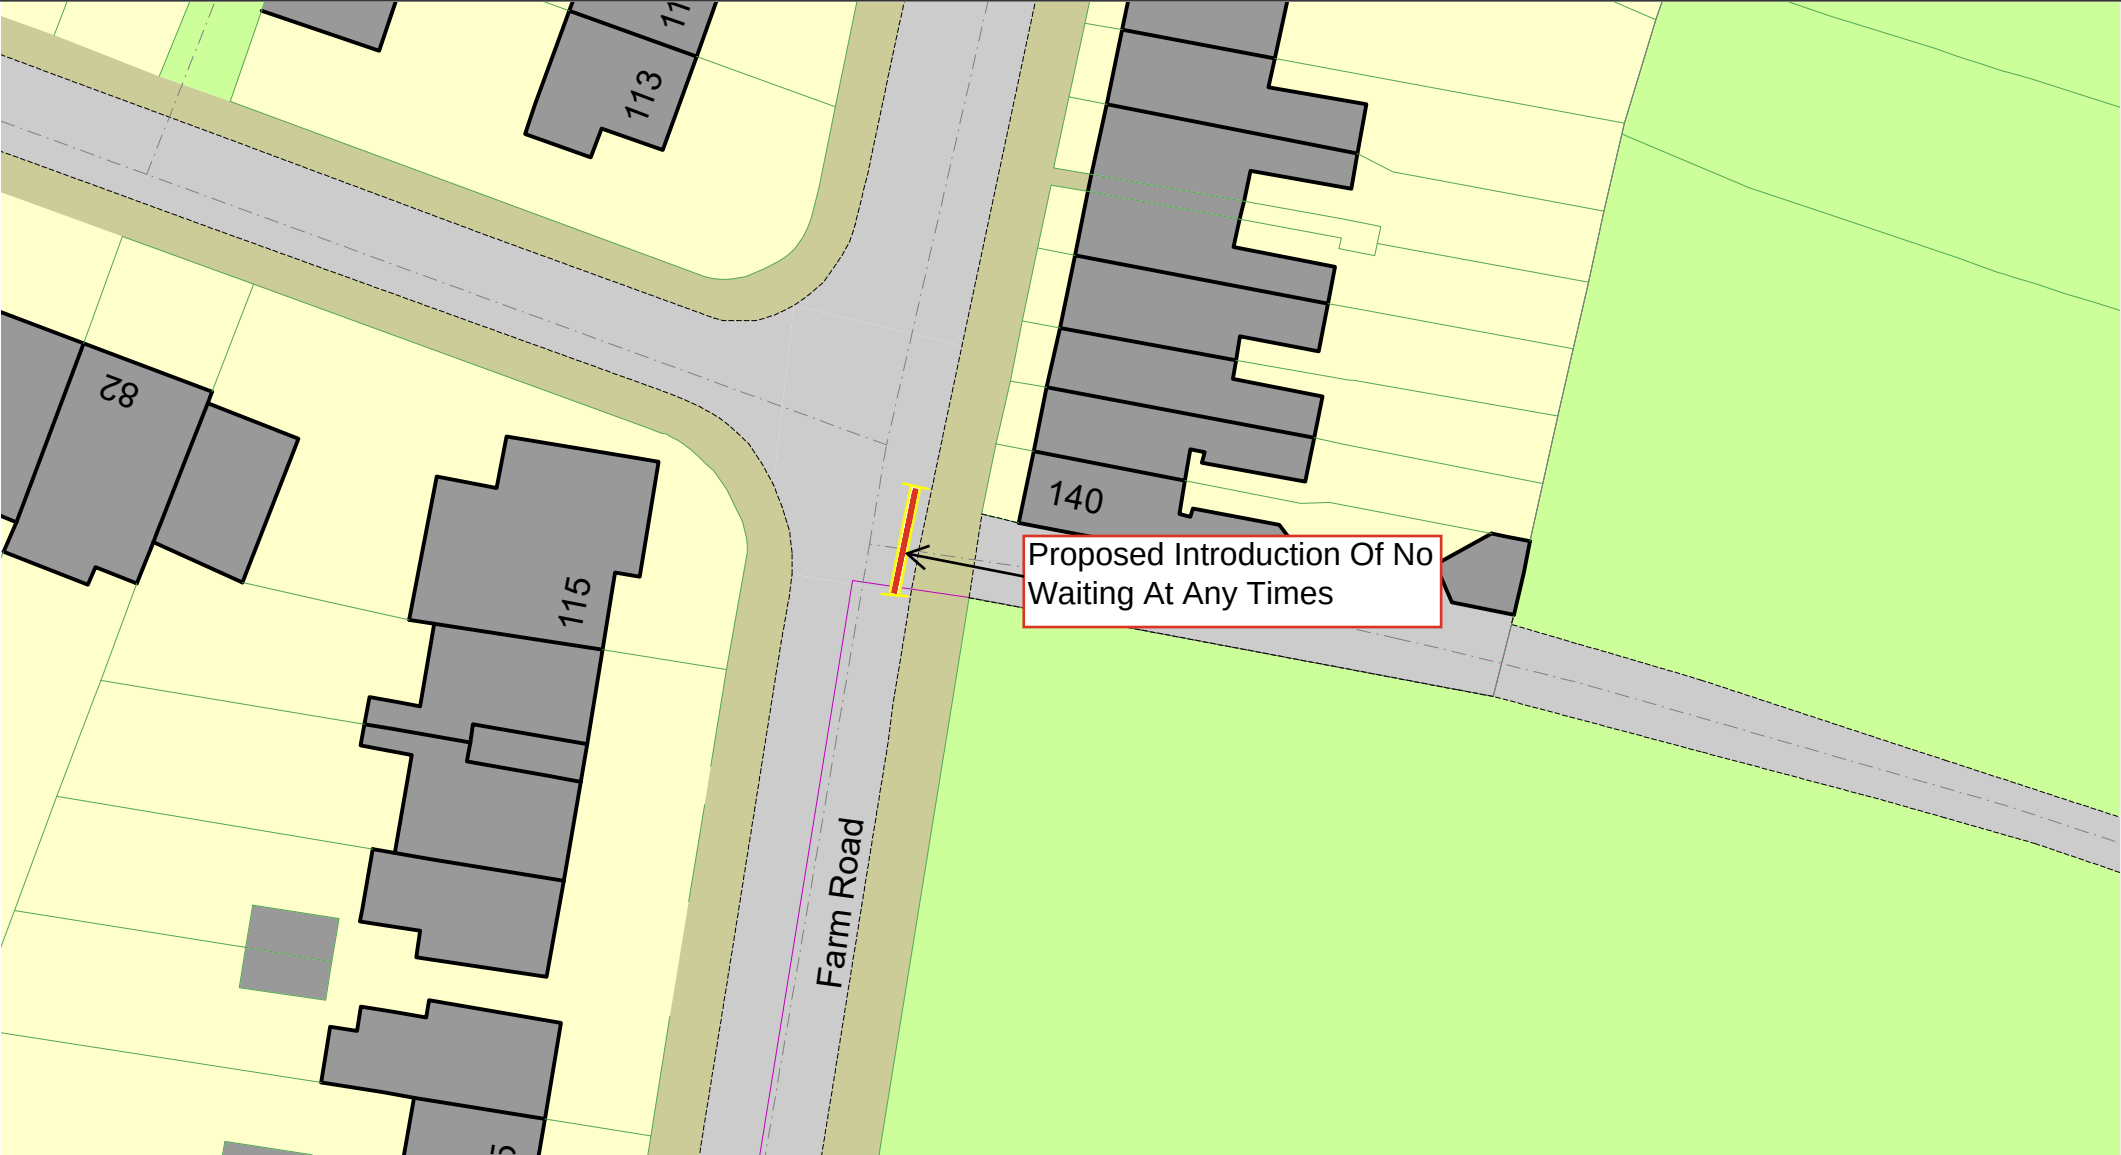


© Crown copyright. All rights reserved
Sandwell MBC
Licence No. AC0000824500 2026



Farm Road, Oldbury, B68 8RA
Proposed Introduction Of No Waiting At
Any Times

SCALE	N.T.S
DATE	June 2026
DRAWING No.	43961 S/4
DRAWN BY	M.Mcilroy

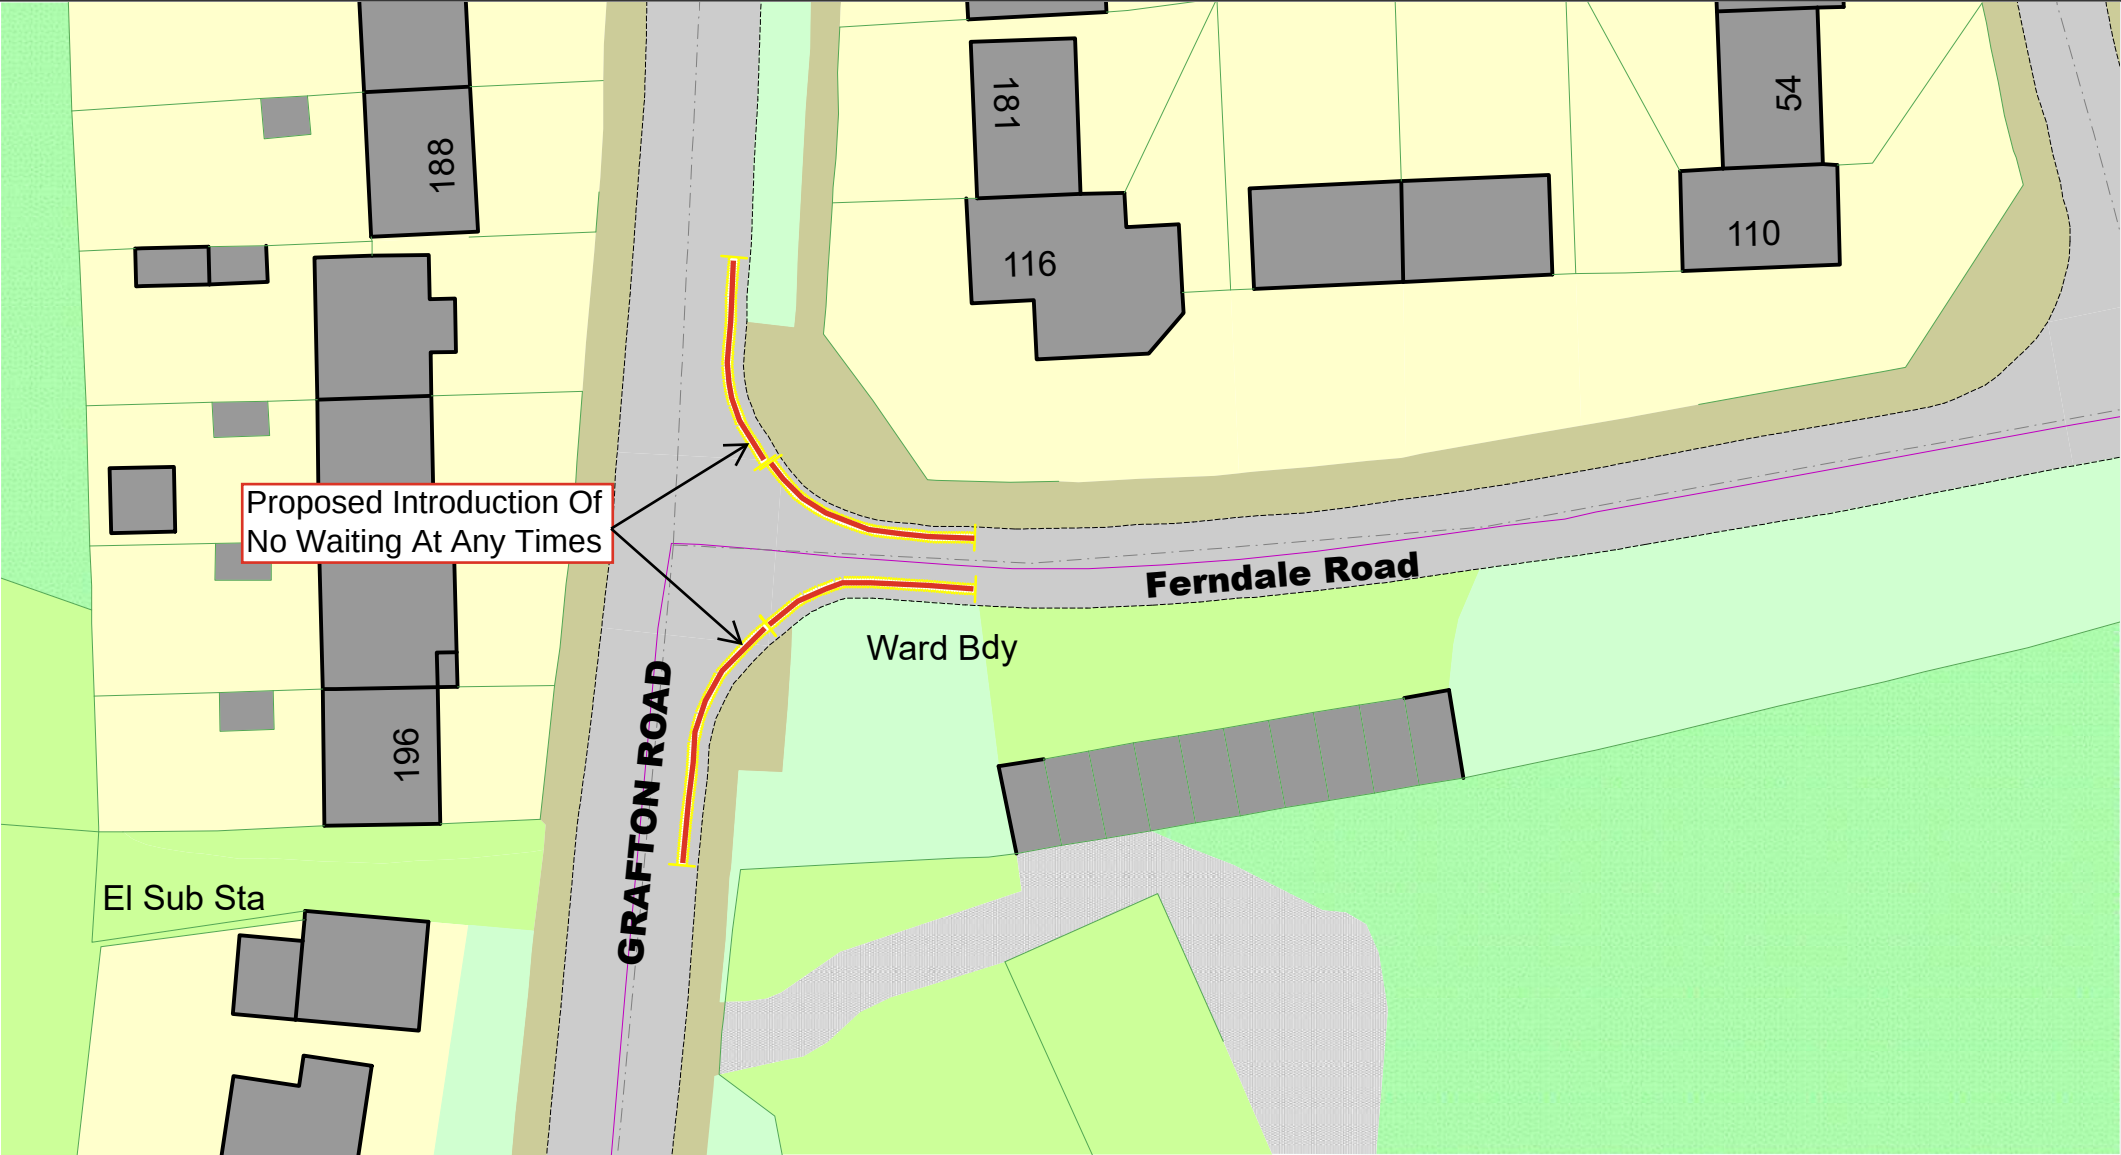


© Crown copyright. All rights reserved
Sandwell MBC
Licence No. AC0000824500 2026



Grafton Road And Ferndale Road, Oldbury, B68 8BH
Proposed Introduction Of No Waiting At Any Times


SCALE	N.T.S
DATE	June 2026
DRAWING No.	43961 S/4
DRAWN BY	M.Mcilroy

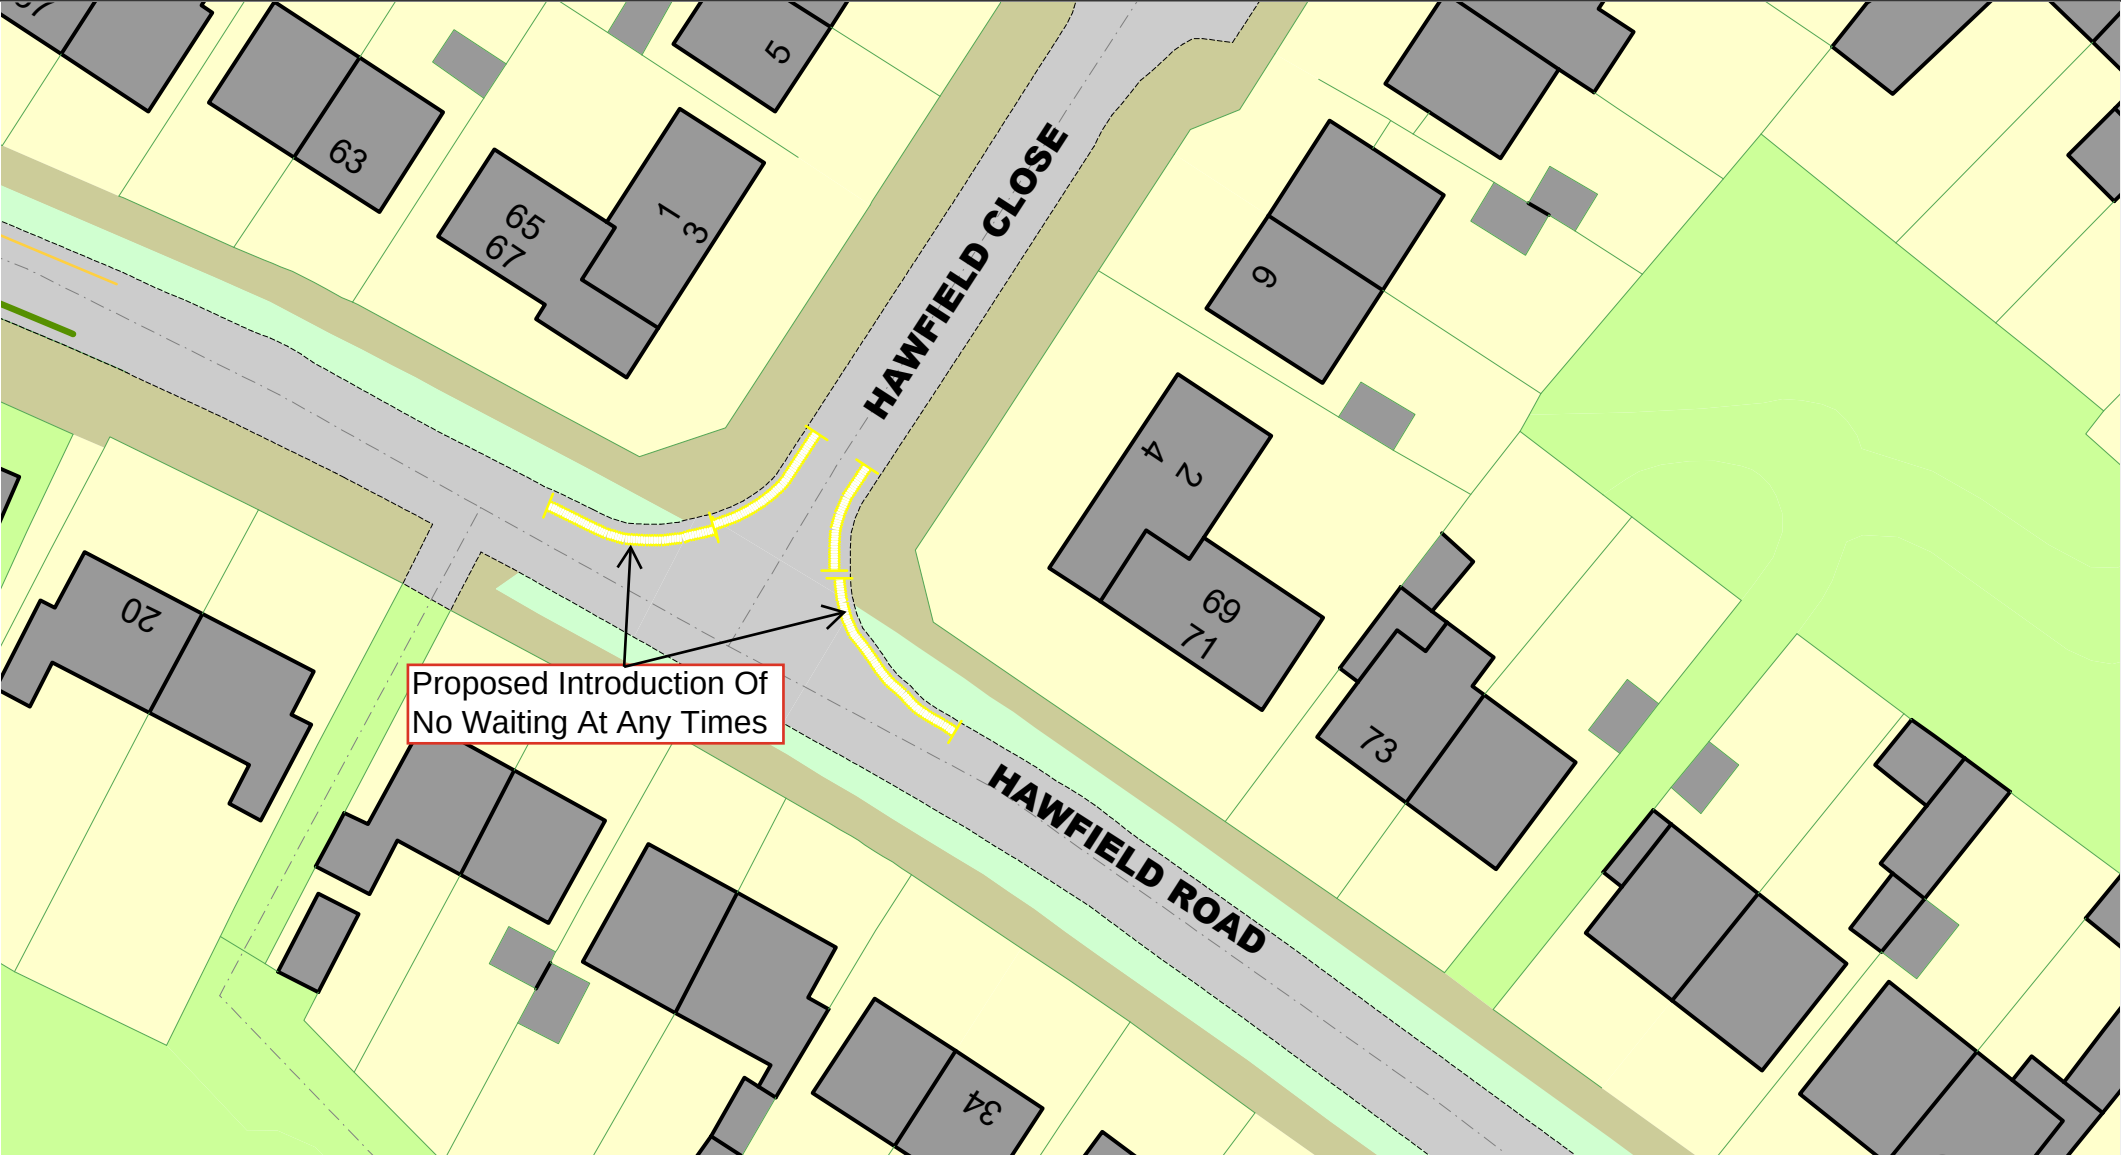

© Crown copyright. All rights reserved
Sandwell MBC
Licence No. AC0000824500 2026

Hawfield Road And Hawfield Close, Oldbury
Proposed Introduction Of No Waiting At Any
Times

SCALE	N.T.S
DATE	10/06/2026
DRAWING No.	43961 S/4
DRAWN BY	M.Mcilroy

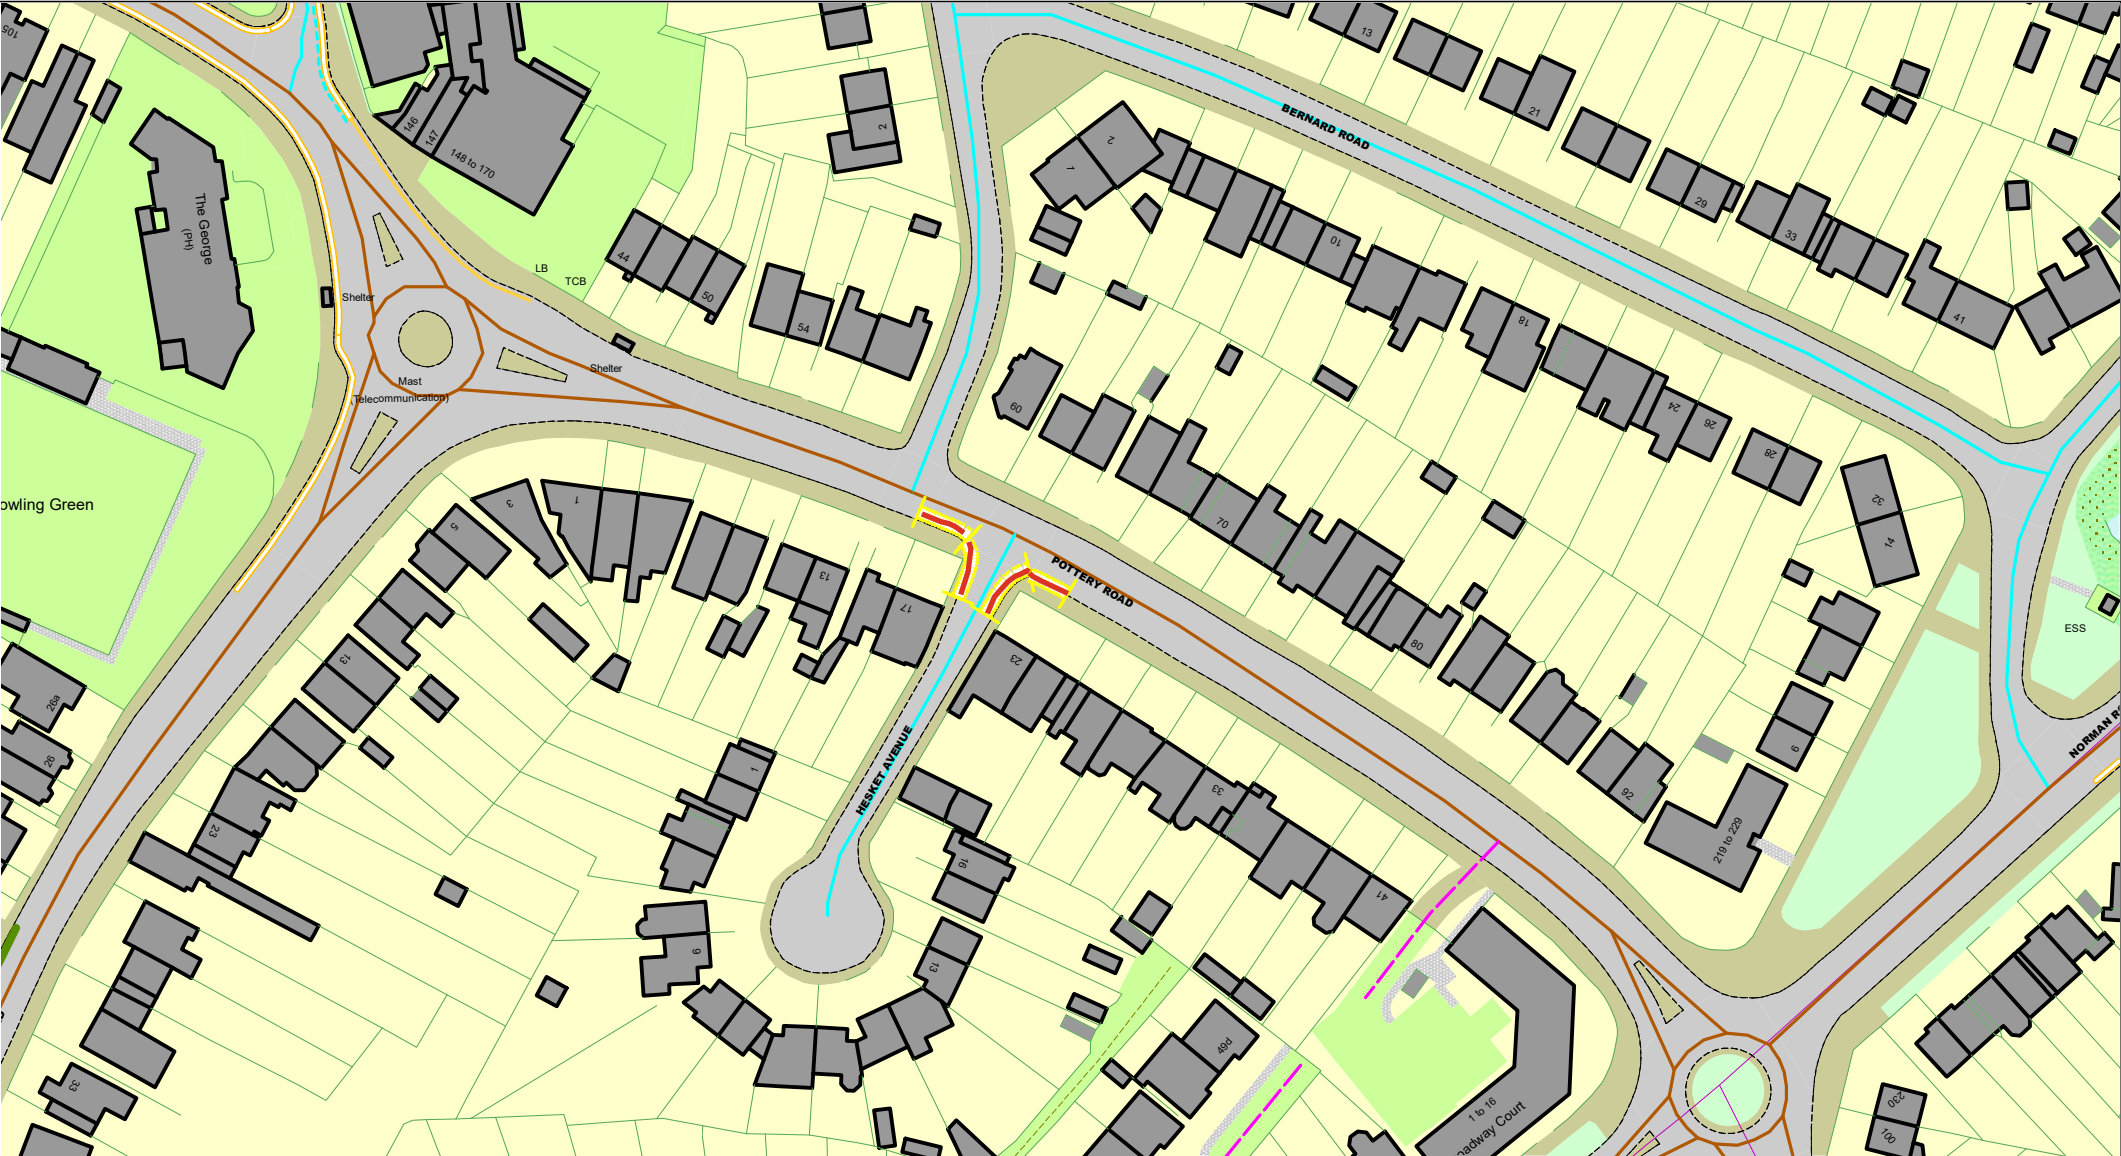


© Crown copyright. All rights reserved
Sandwell MBC
Licence No. AC0000824500 2026



Heskett Avenue, Oldbury, B68 9EX
Proposed Introduction of No Waiting at Any Time

SCALE	N.T.S
DATE	01/10/2026
DRAWING No.	43961 S/4
DRAWN BY	L.Blake

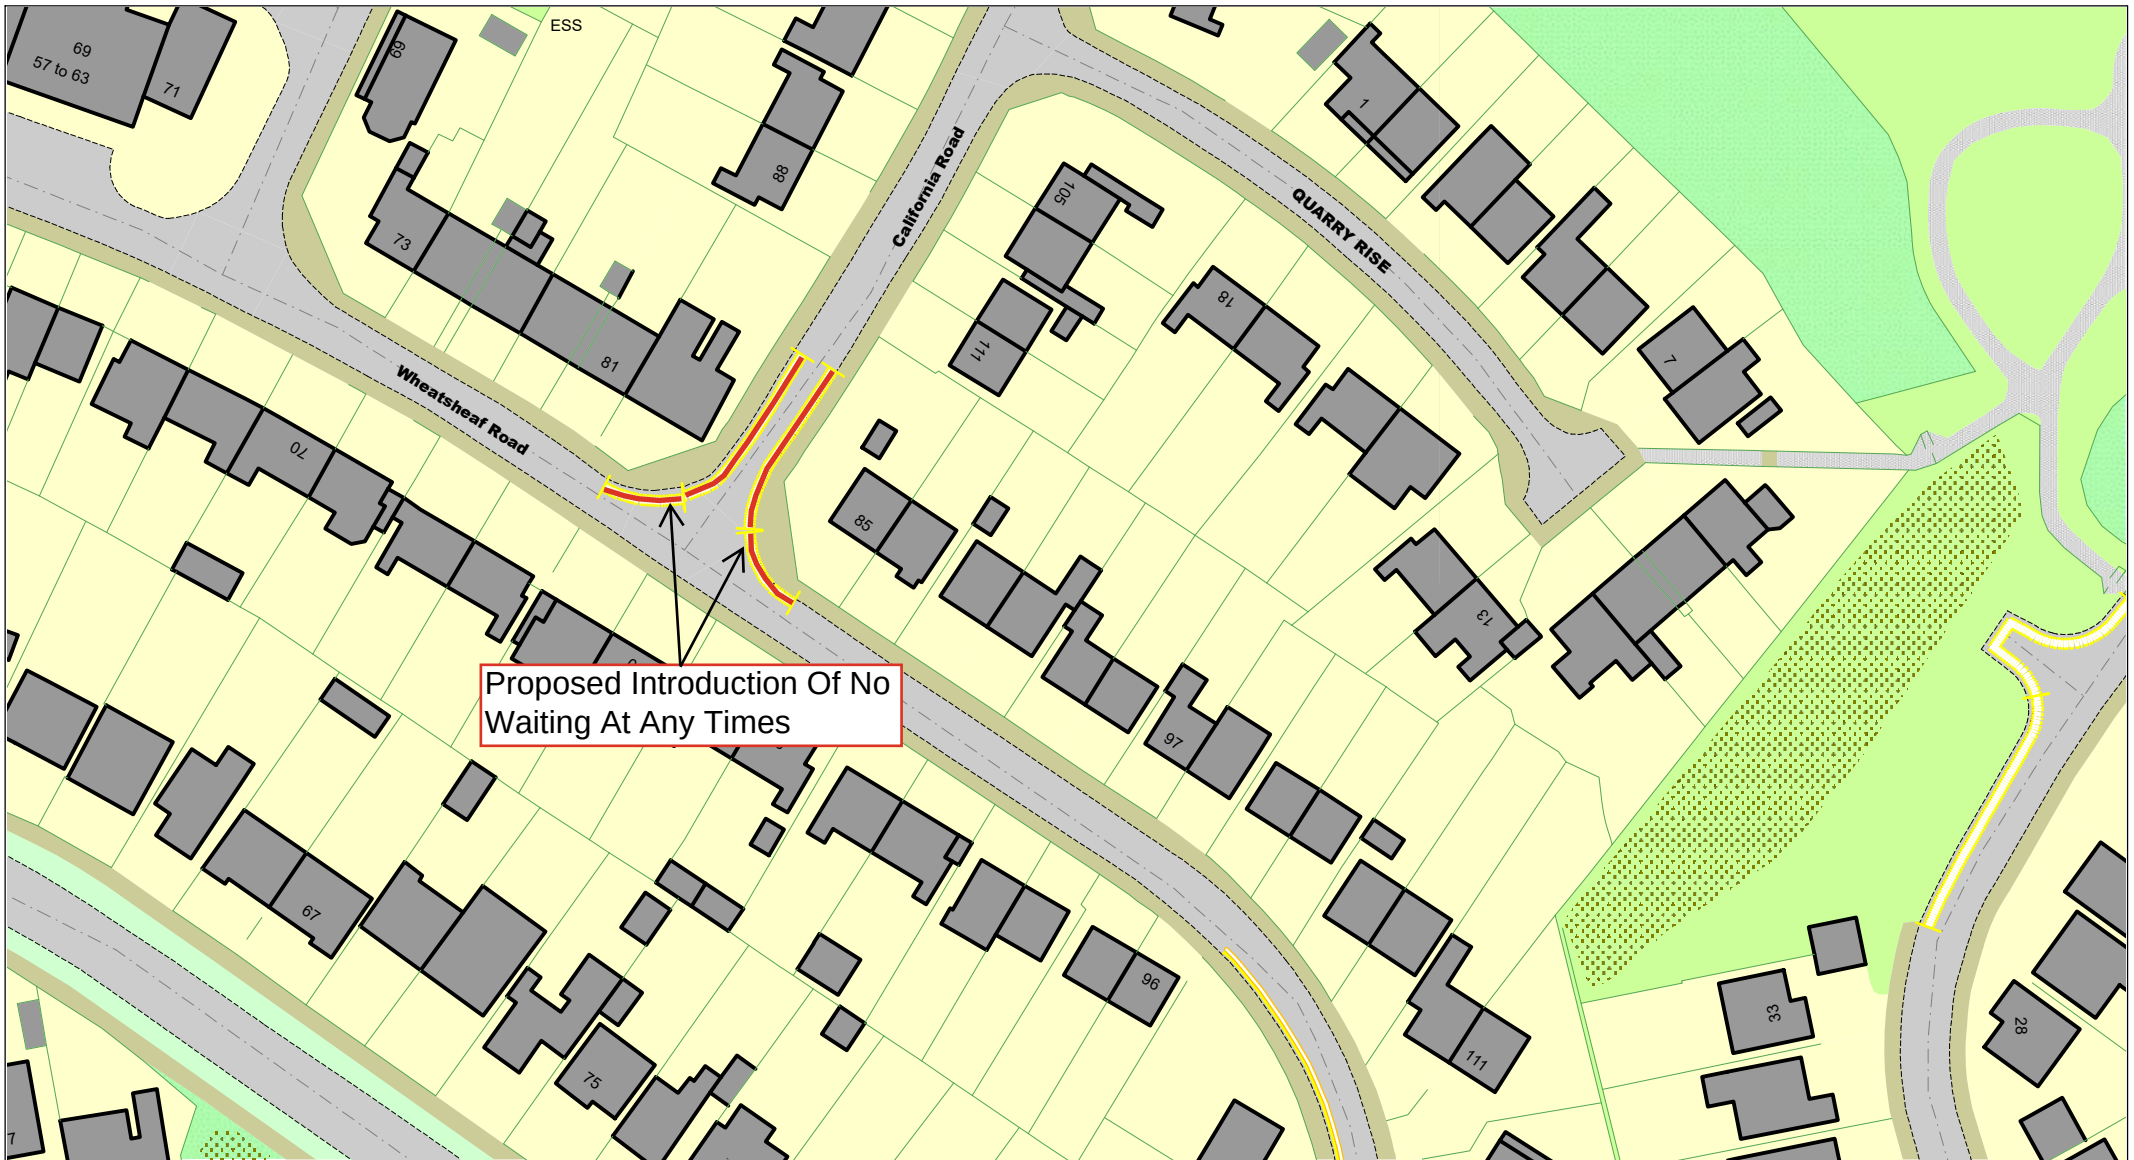

© Crown copyright. All rights reserved
Sandwell MBC
Licence No. AC0000824500 2026



Wheatshaeaf Road And California Road,
Oldbury, B69 1SN
Proposed Introduction Of No Waiting At Any
Times

SCALE

N.T.S

DATE


June 2026

DRAWING No.

43961 S/4

DRAWN BY

M.Mcilroy

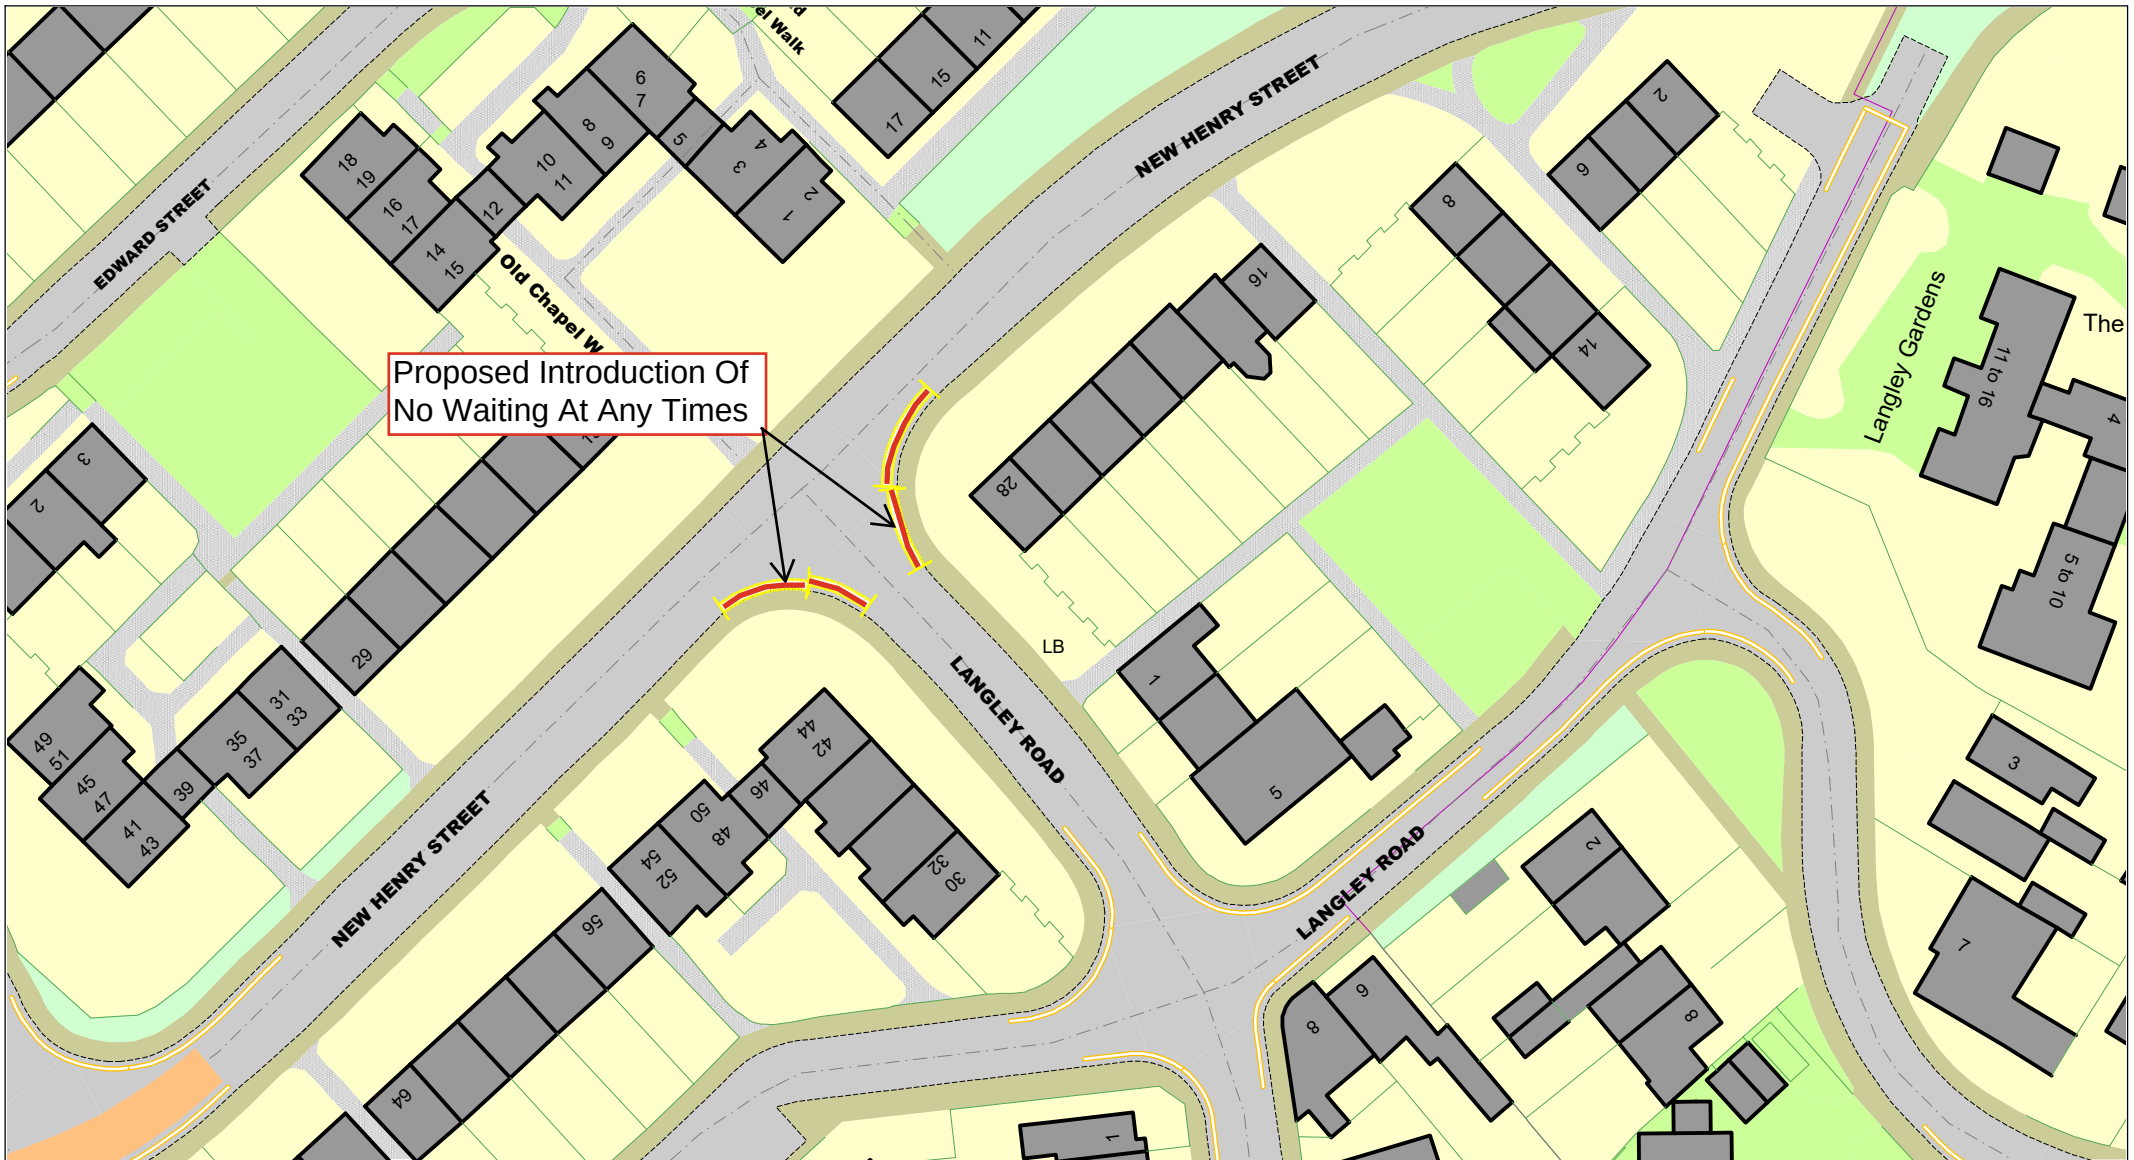

© Crown copyright. All rights reserved
Sandwell MBC
Licence No. AC0000824500 2026



Langley Road And New Henry Street, Oldbury B68 8RQ Proposed Introduction Of No Waiting At Any Times

SCALE

N.T.S

DATE

June 2026

DRAWING No.

43961 S/4

DRAWN BY

M.Mcilroy




© Crown copyright. All rights reserved
Sandwell MBC
Licence No. AC0000824500 2026



Martley Road And Bredon Road, Oldbury, B69 1EP
Proposed Introduction Of No Waiting At Any Times

SCALE	N.T.S
DATE	June 2026
DRAWING No.	43961 S/4
DRAWN BY	M.Mcilroy

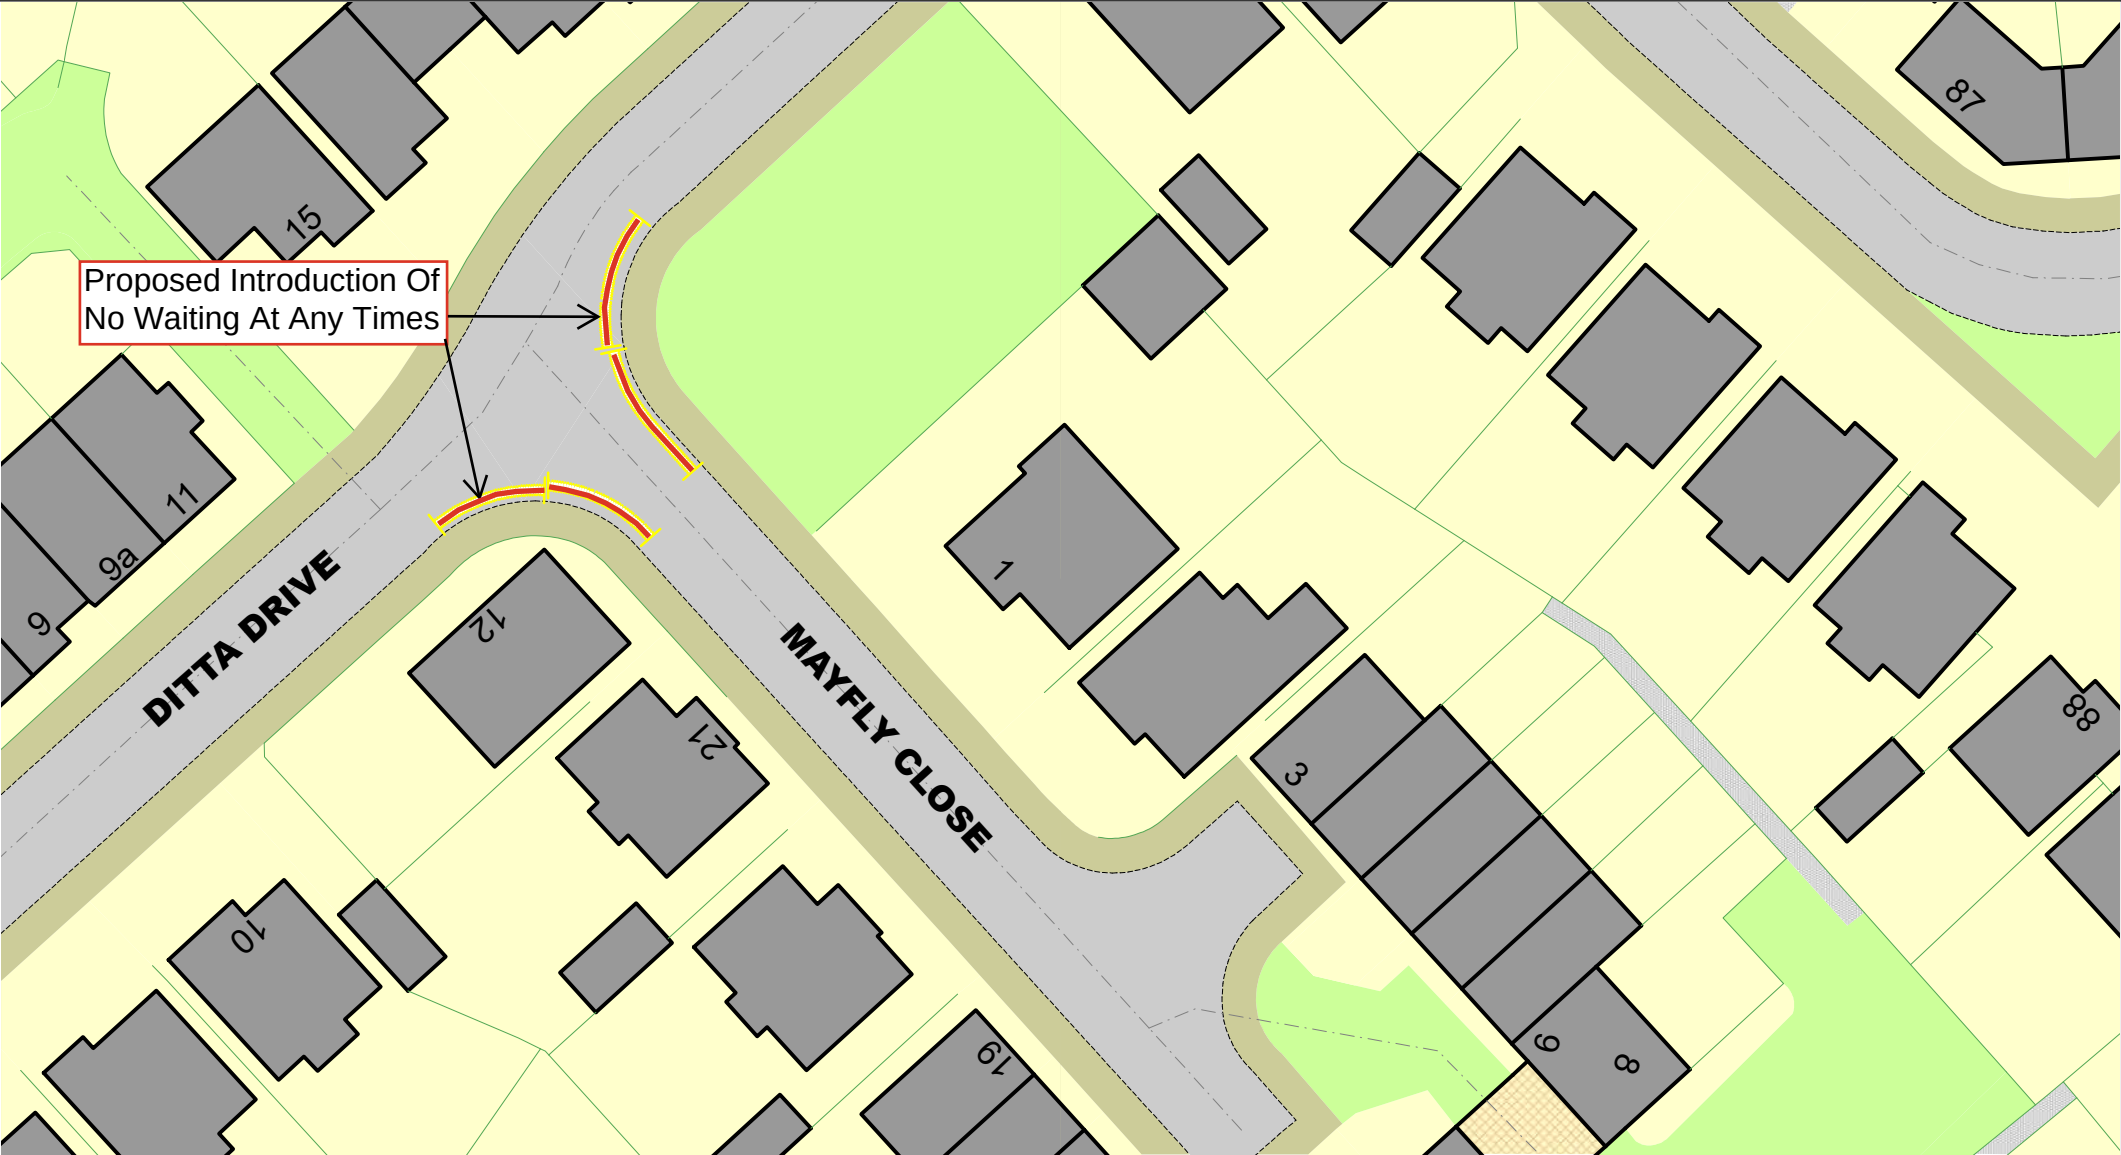


© Crown copyright. All rights reserved
Sandwell MBC
Licence No. AC0000824500 2026



Mayfly Close and Ditta Drive,
Oldbury, B69 2GQ
Proposed Introduction Of No Waiting
At Any Times

SCALE	N.T.S
DATE	June 2026
DRAWING No.	43961 S/4
DRAWN BY	M.Mcilroy

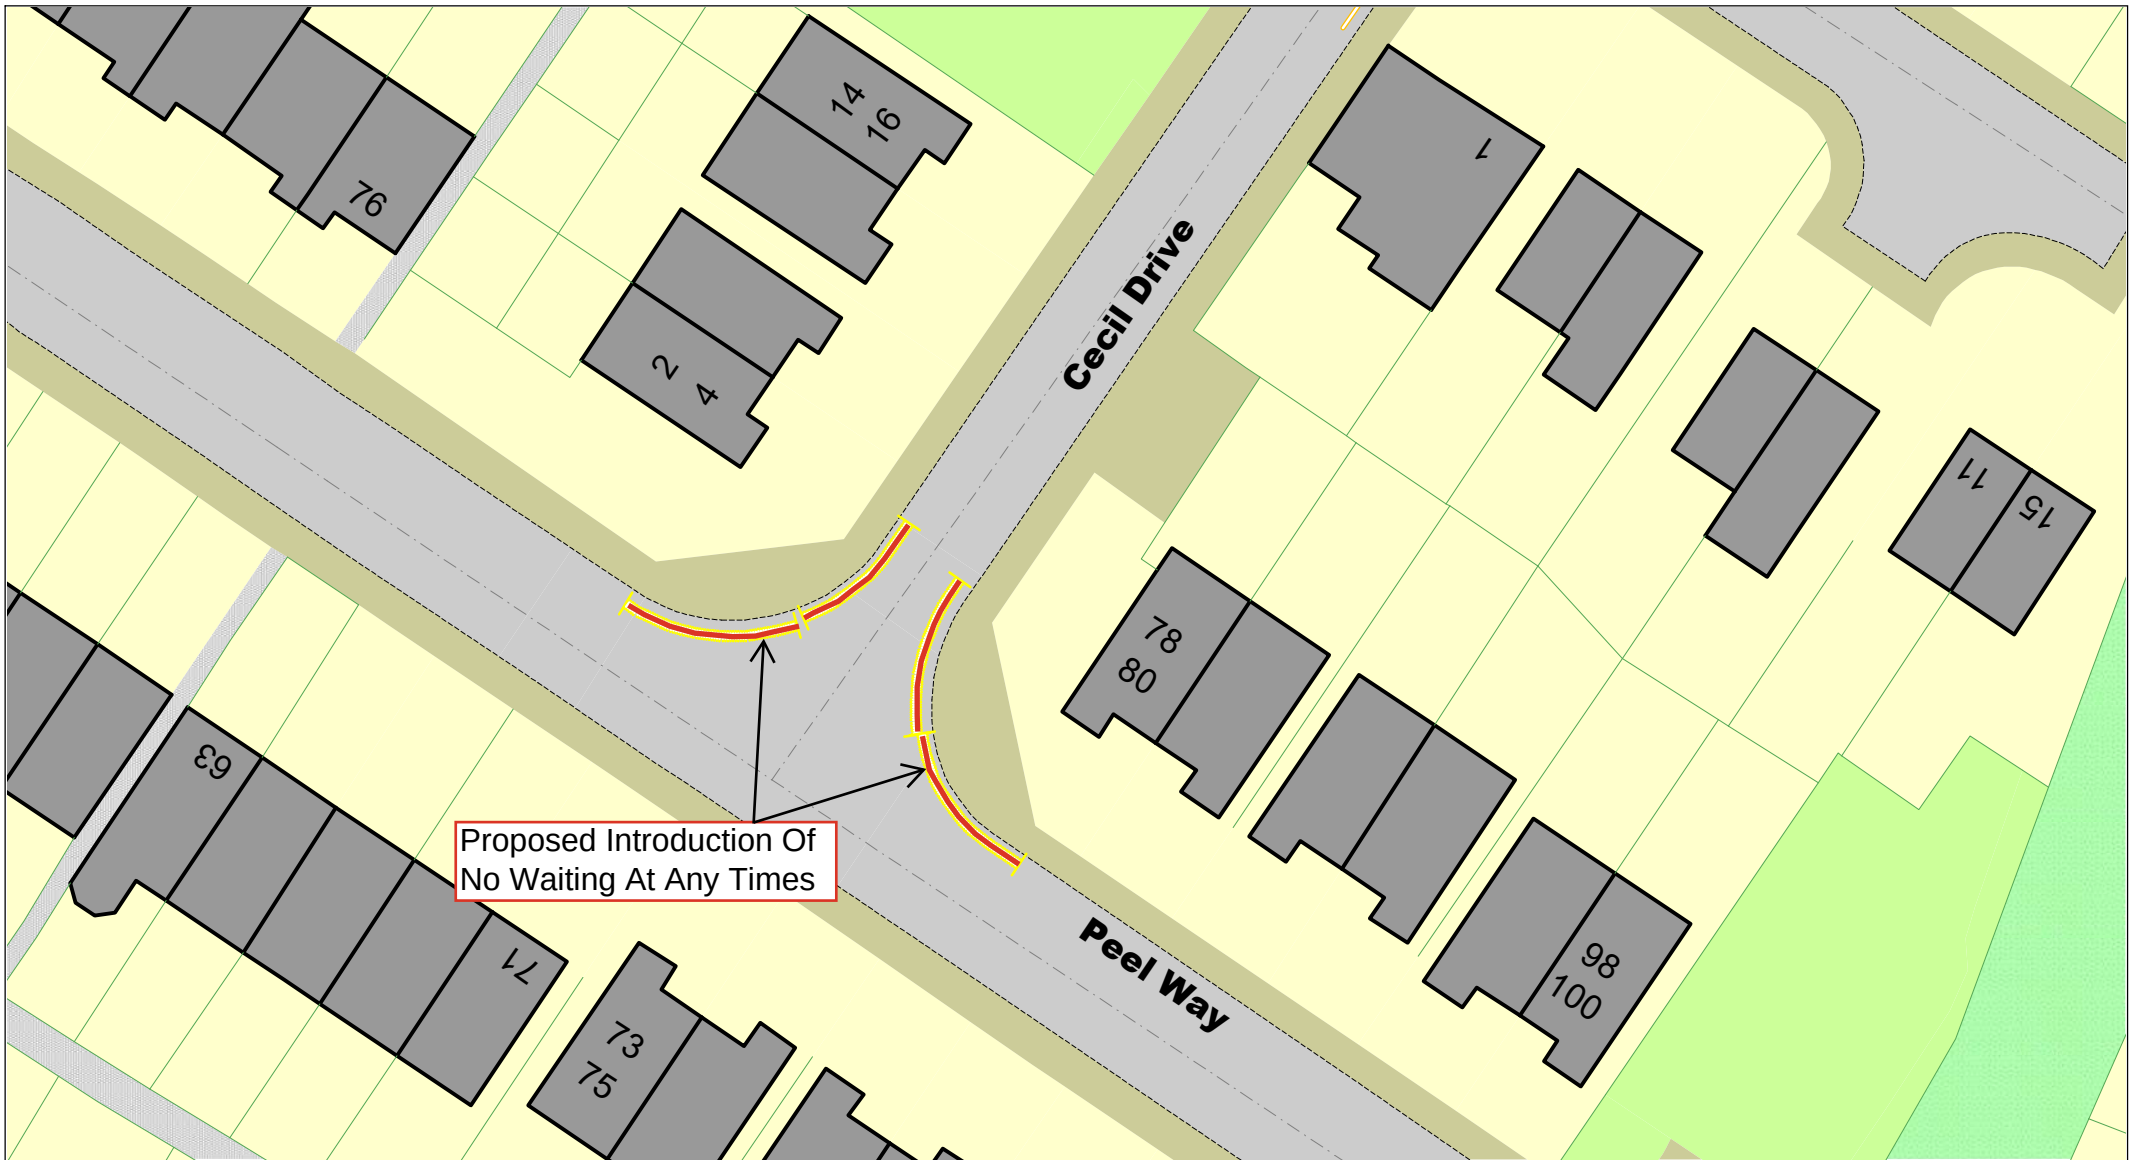

© Crown copyright. All rights reserved
Sandwell MBC
Licence No. AC0000824500 2026



Peel Way And Cecil Drive, Oldbury, B69 3LB
Proposed Introduction Of No Waiting At Any
Times

SCALE

N.T.S

DATE


June 2026

DRAWING No.

43961 S/4

DRAWN BY

M.Mcilroy

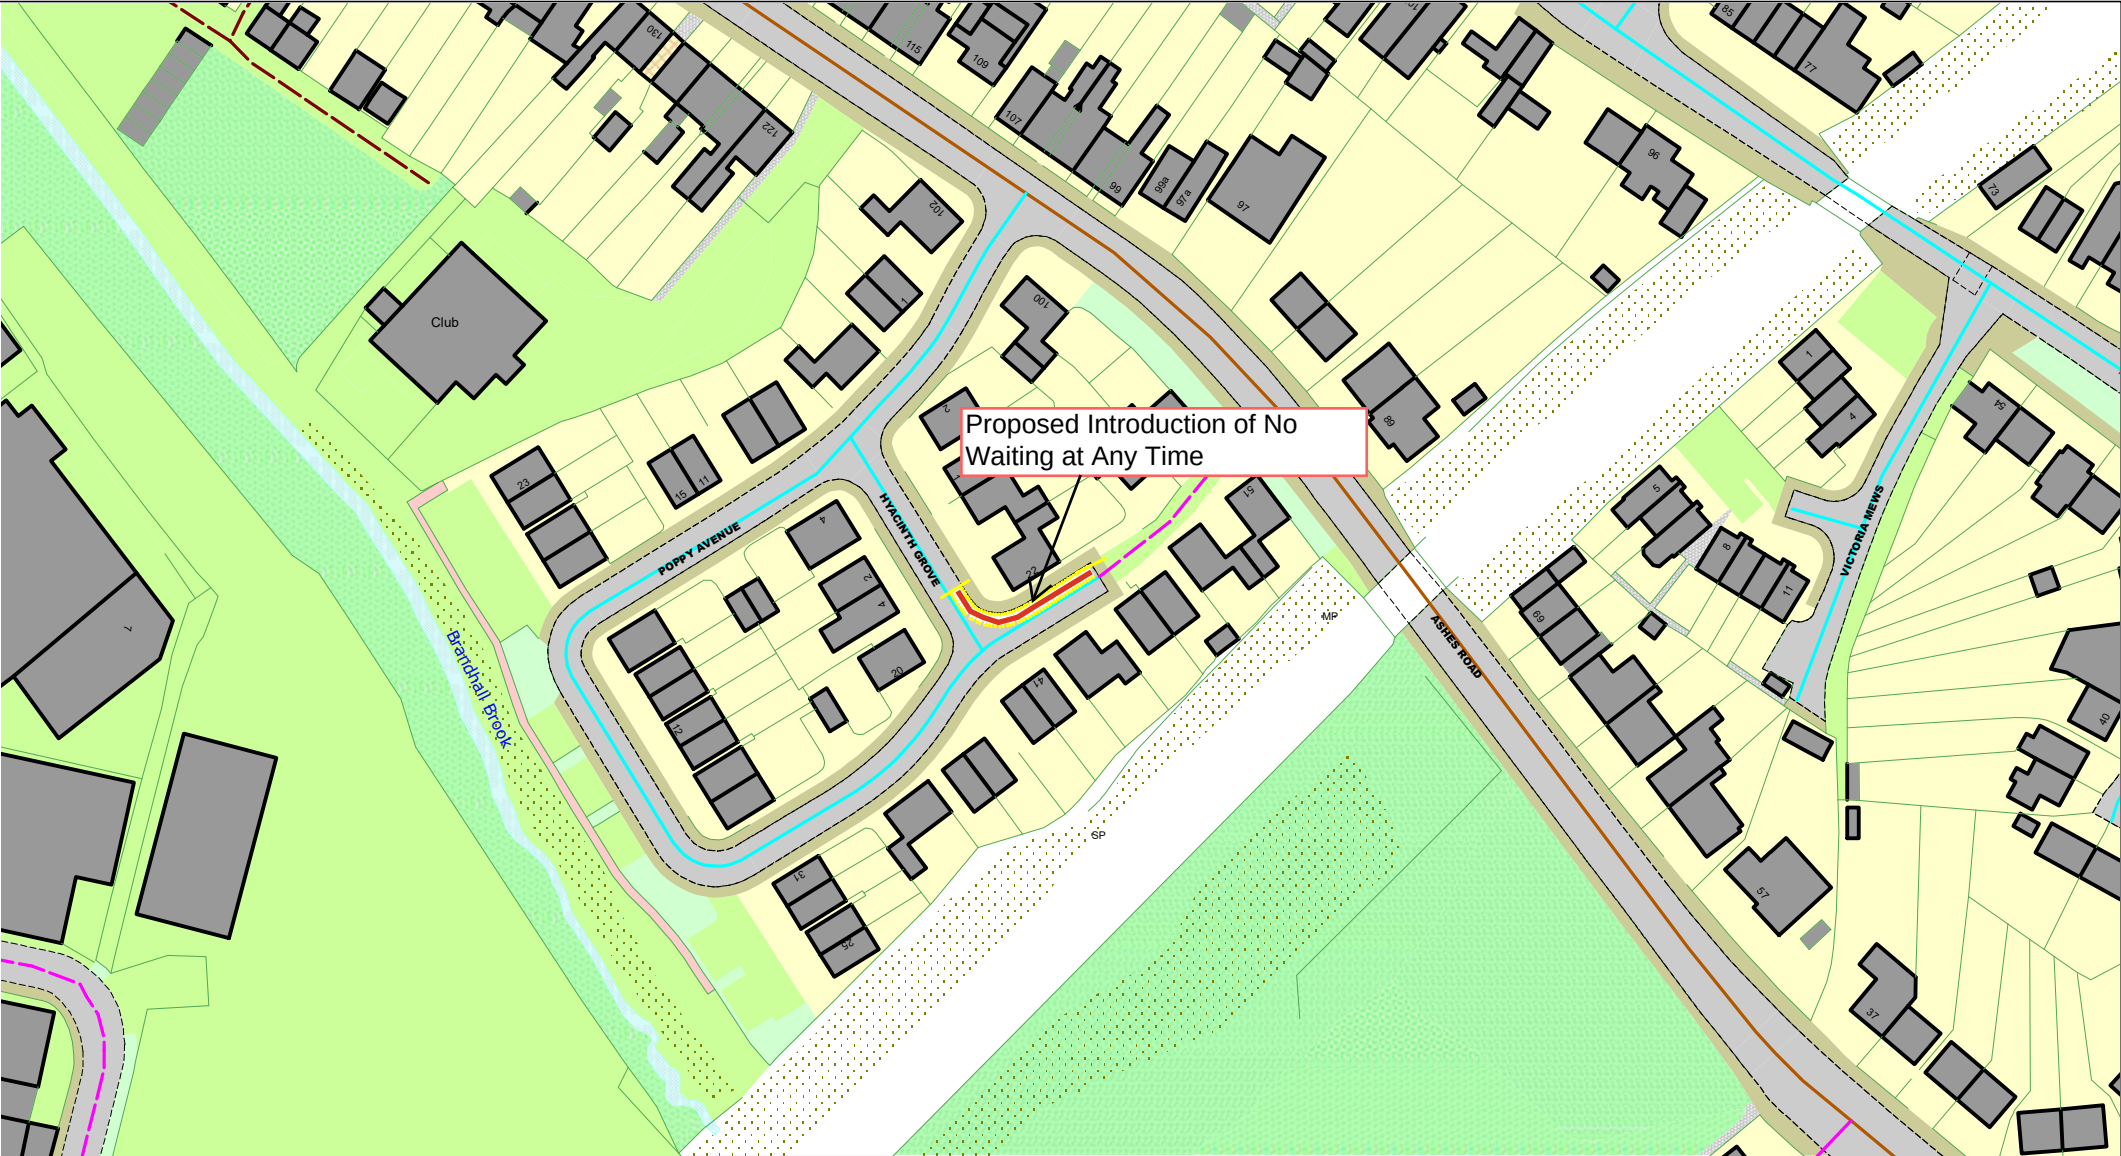

Poppy Avenue, Oldbury, B69 4BS
Proposed Introduction of No Waiting at Any Time

SCALE	N.T.S
DATE	28/09/2026
DRAWING No.	43961/S4
DRAWN BY	L.Blake

© Crown copyright. All rights reserved
Sandwell MBC
Licence No. AC0000824500 2026





Rood End Road, Oldbury, B68 8SL
Proposed Introduction Of No Waiting At
Any Times

SCALE	N.T.S
DATE	June 2026
DRAWING No.	43961 S/4
DRAWN BY	M.Mcilroy




© Crown copyright. All rights reserved
Sandwell MBC
Licence No. AC0000824500 2026



Salop Road And Salop Drive, Oldbury, B68 9AB
Proposed Introduction Of No Waiting At Any
Times

SCALE	N.T.S
DATE	June 2026
DRAWING No.	43961 S/4
DRAWN BY	M.Mcilroy

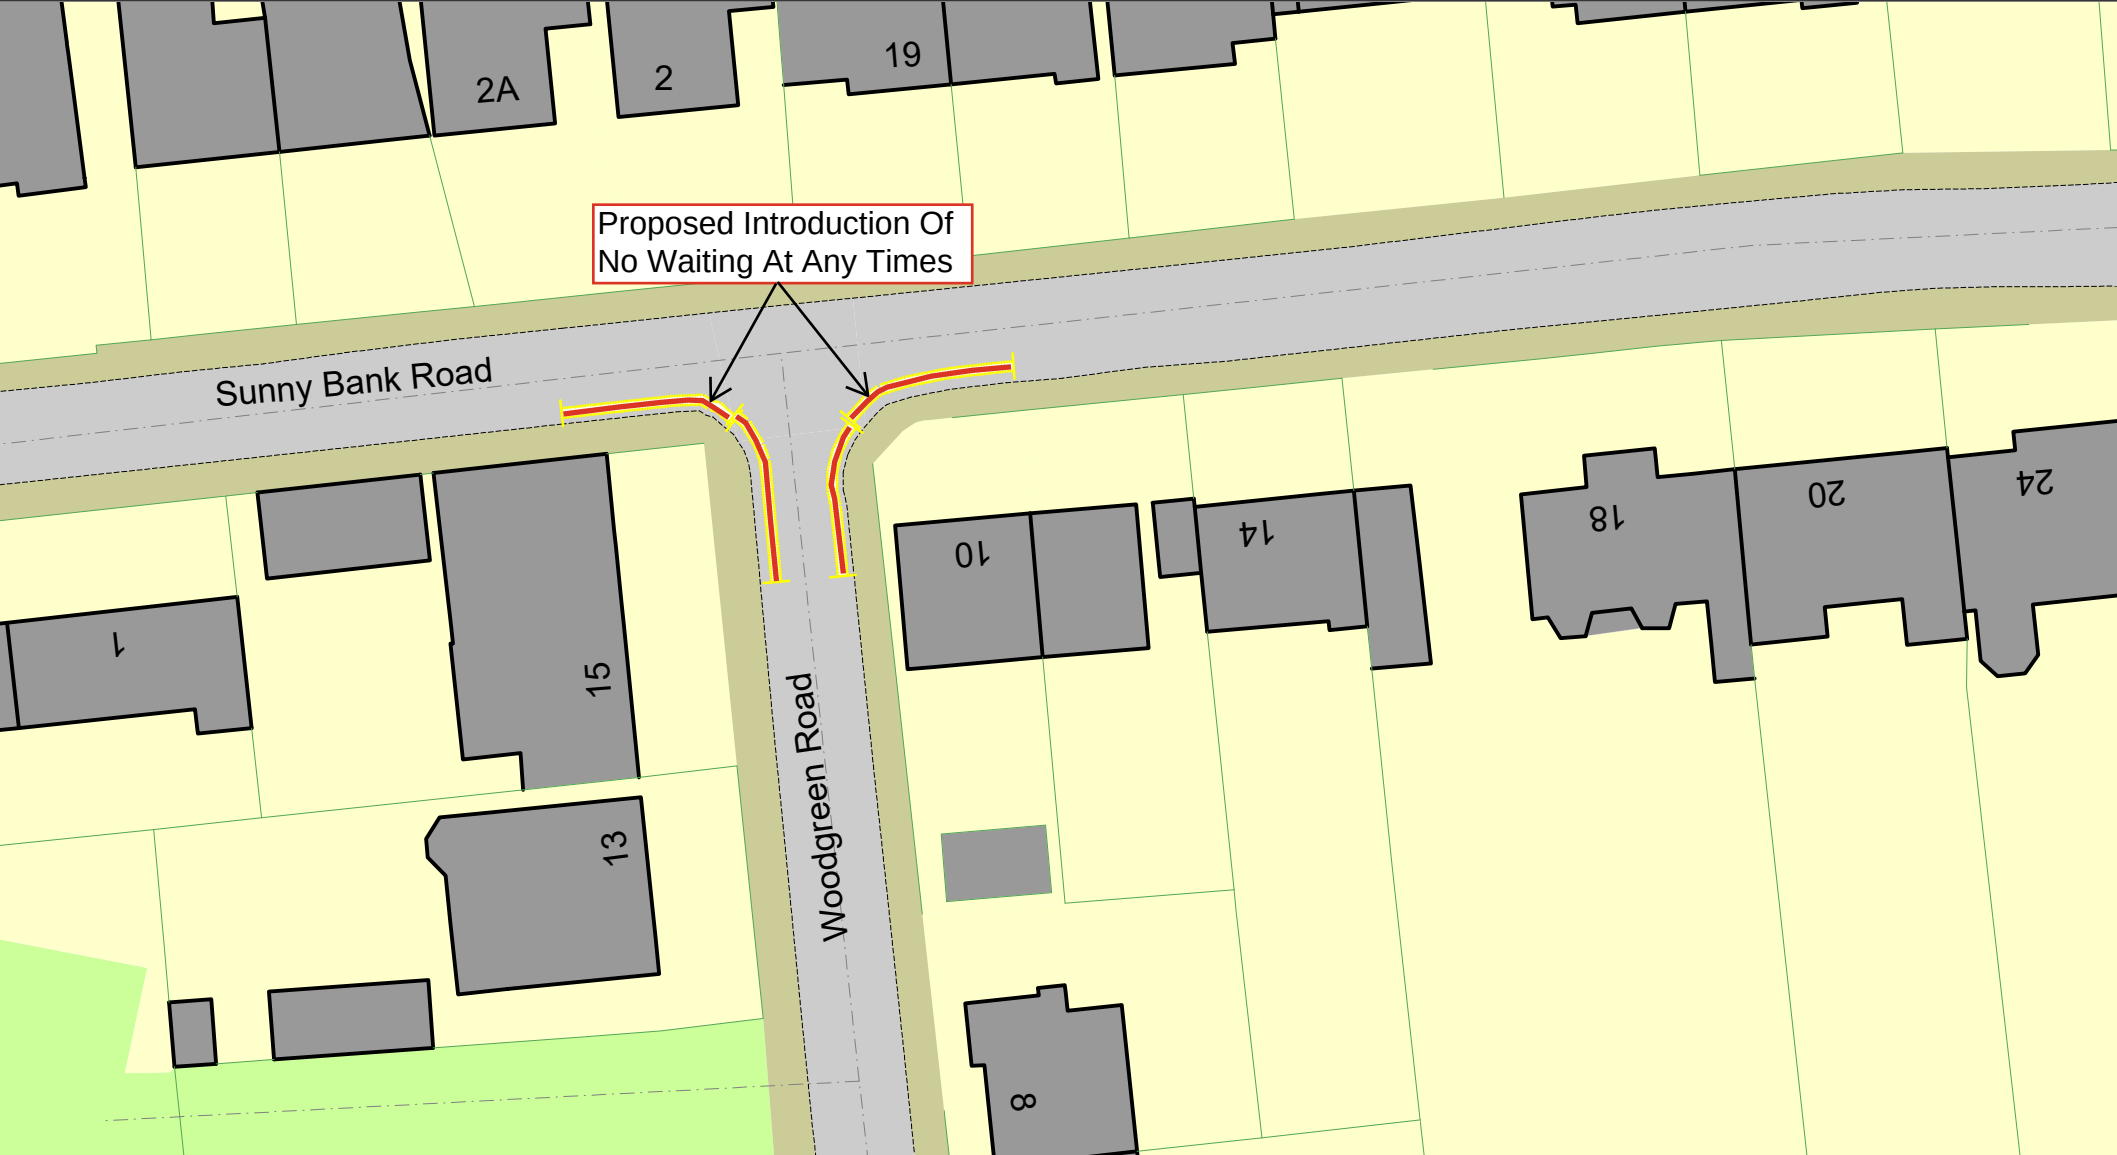


© Crown copyright. All rights reserved
Sandwell MBC
Licence No. AC0000824500 2026



Sunny Bank Road, Oldbury, B68 0DD
Proposed Introduction Of No Waiting At
Any Times

SCALE	N.T.S
DATE	June 2026
DRAWING No.	43961 S/4
DRAWN BY	M.Mcilroy

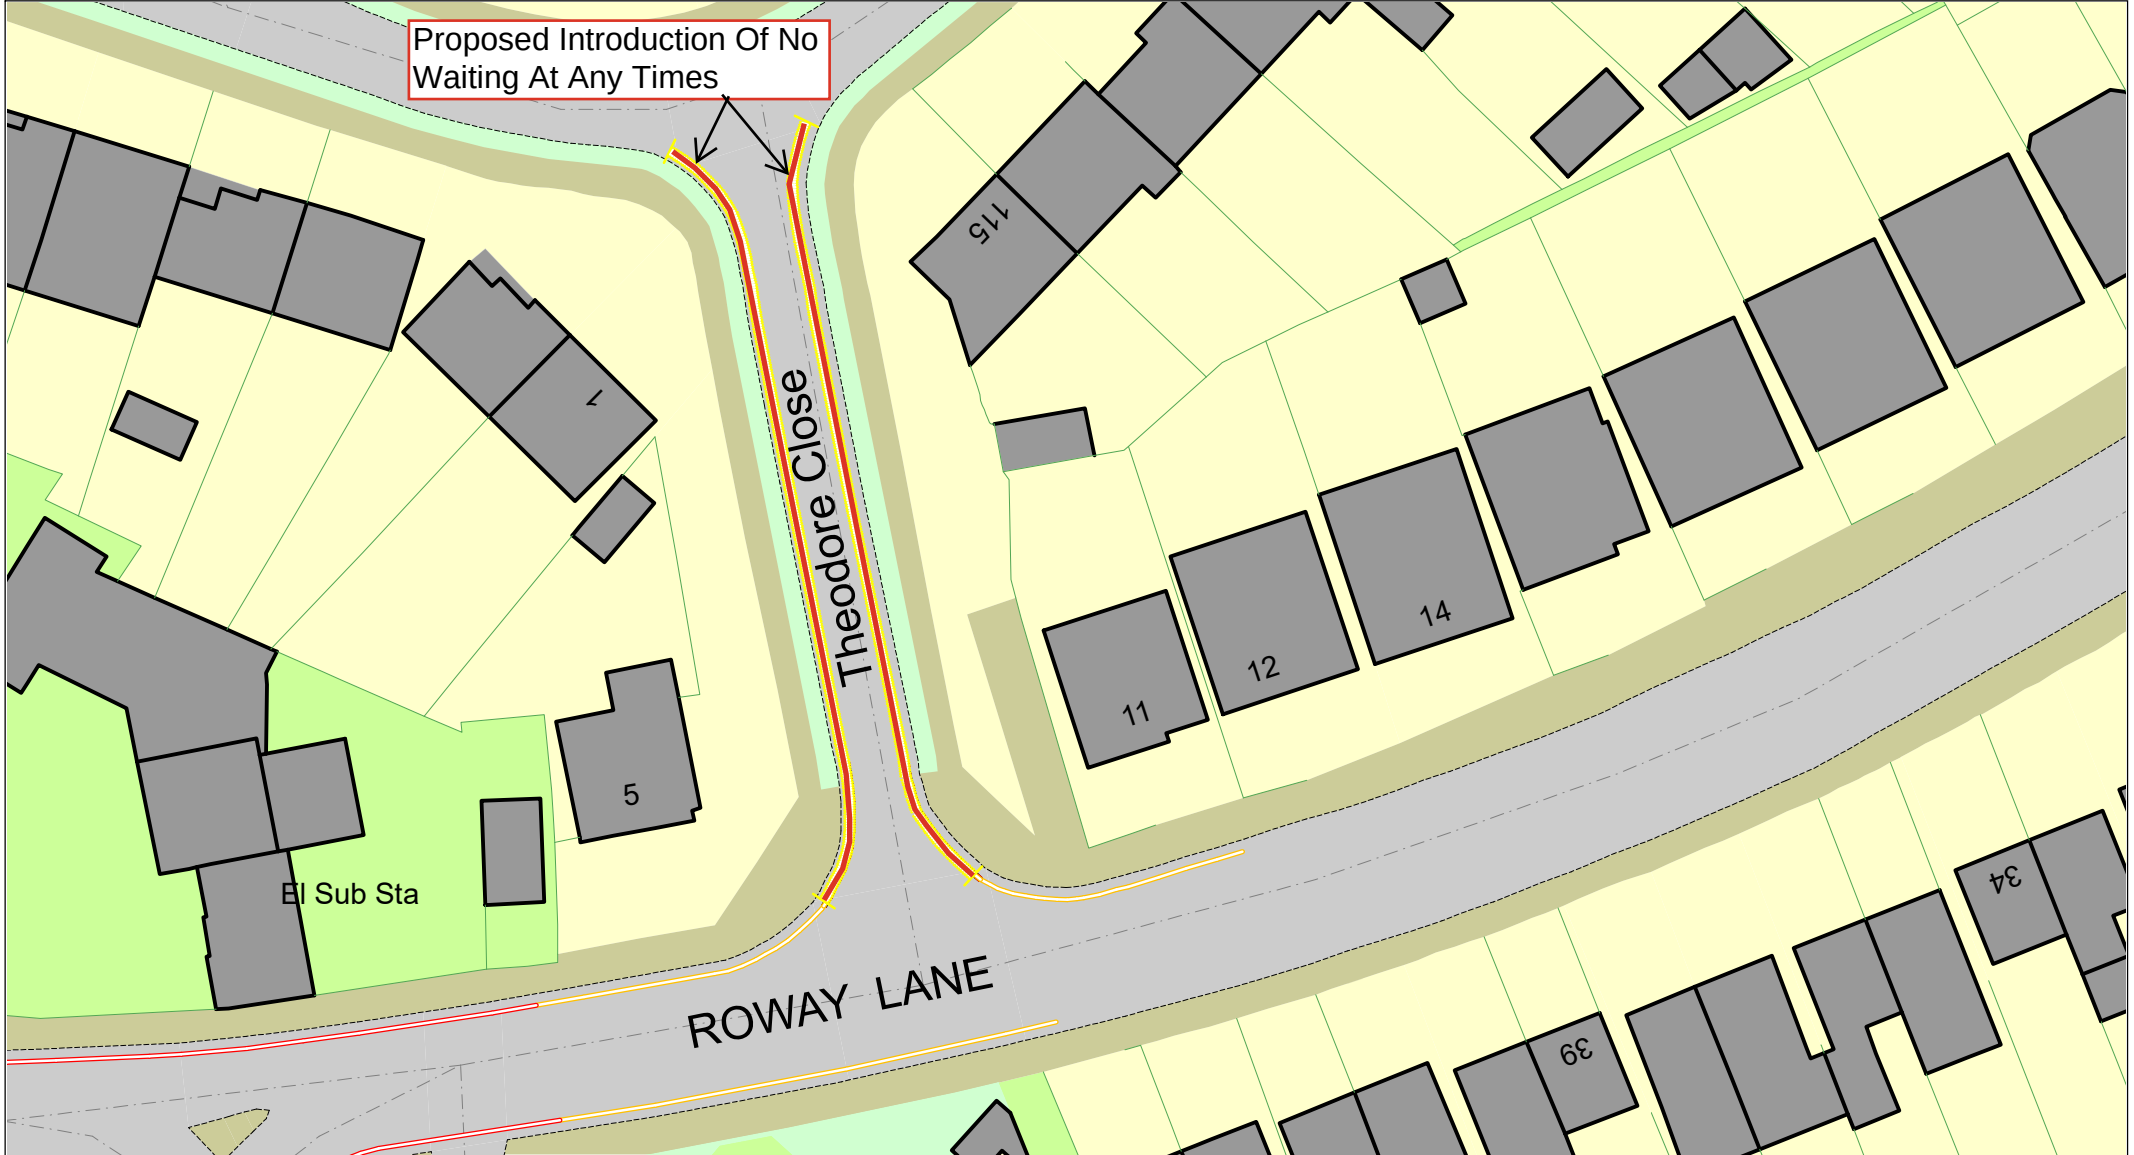


© Crown copyright. All rights reserved
Sandwell MBC
Licence No. AC0000824500 2026



Theodore Close, Oldbury, B69 3EE
Proposed Introduction Of No Waiting At
Any Times

SCALE	N.T.S
DATE	June 2026
DRAWING No.	43961 S/4
DRAWN BY	M.Mcilroy

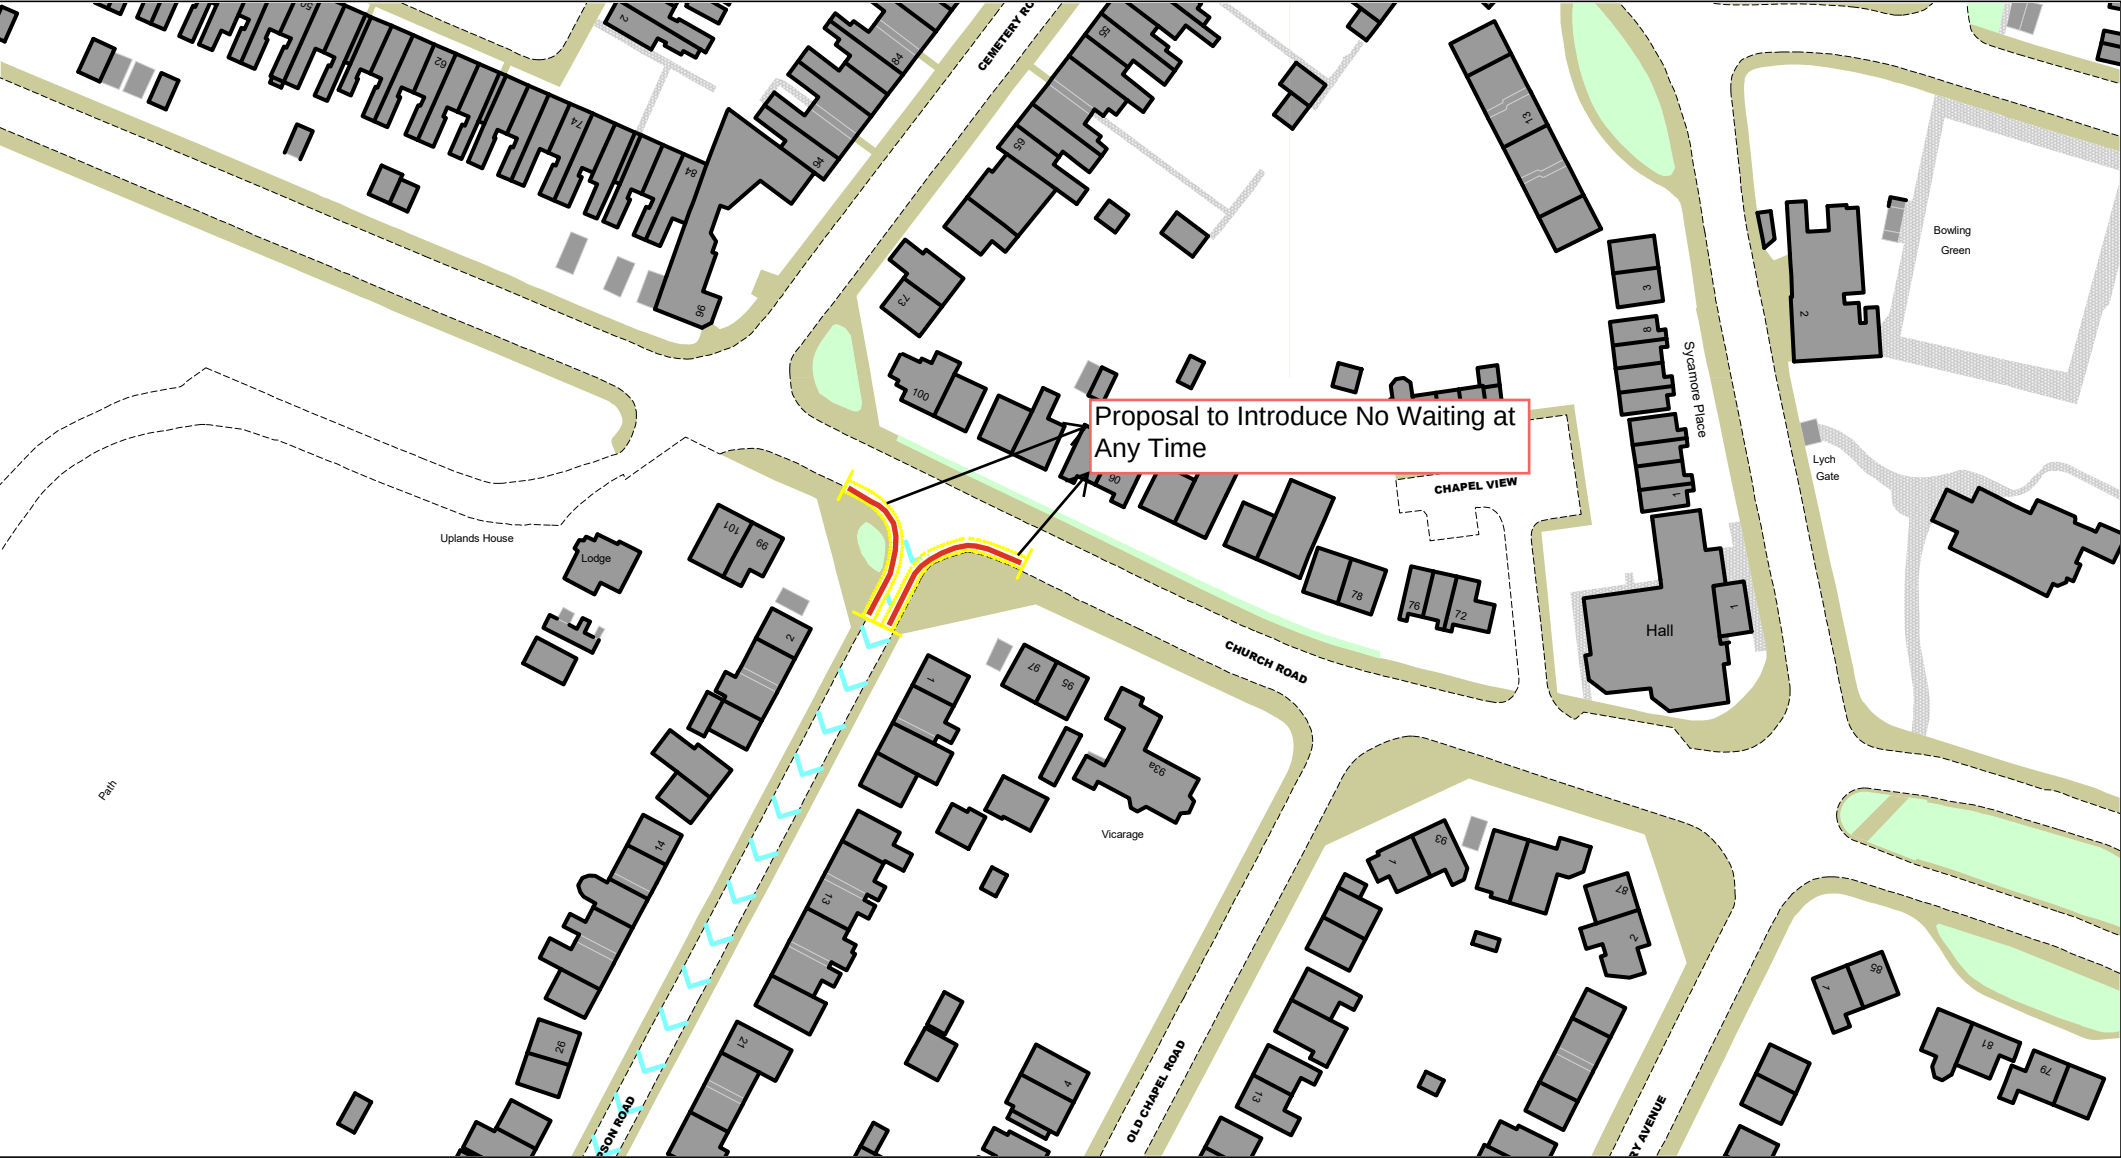


© Crown copyright. All rights reserved
Sandwell MBC
Licence No. AC0000824500 2026



Thompson Road, Oldbury, B67 BHZ
Proposal to Introduce No Waiting at Any Time

SCALE	N.T.S
DATE	03/09/2026
DRAWING No.	43961 S/4
DRAWN BY	L.Blake

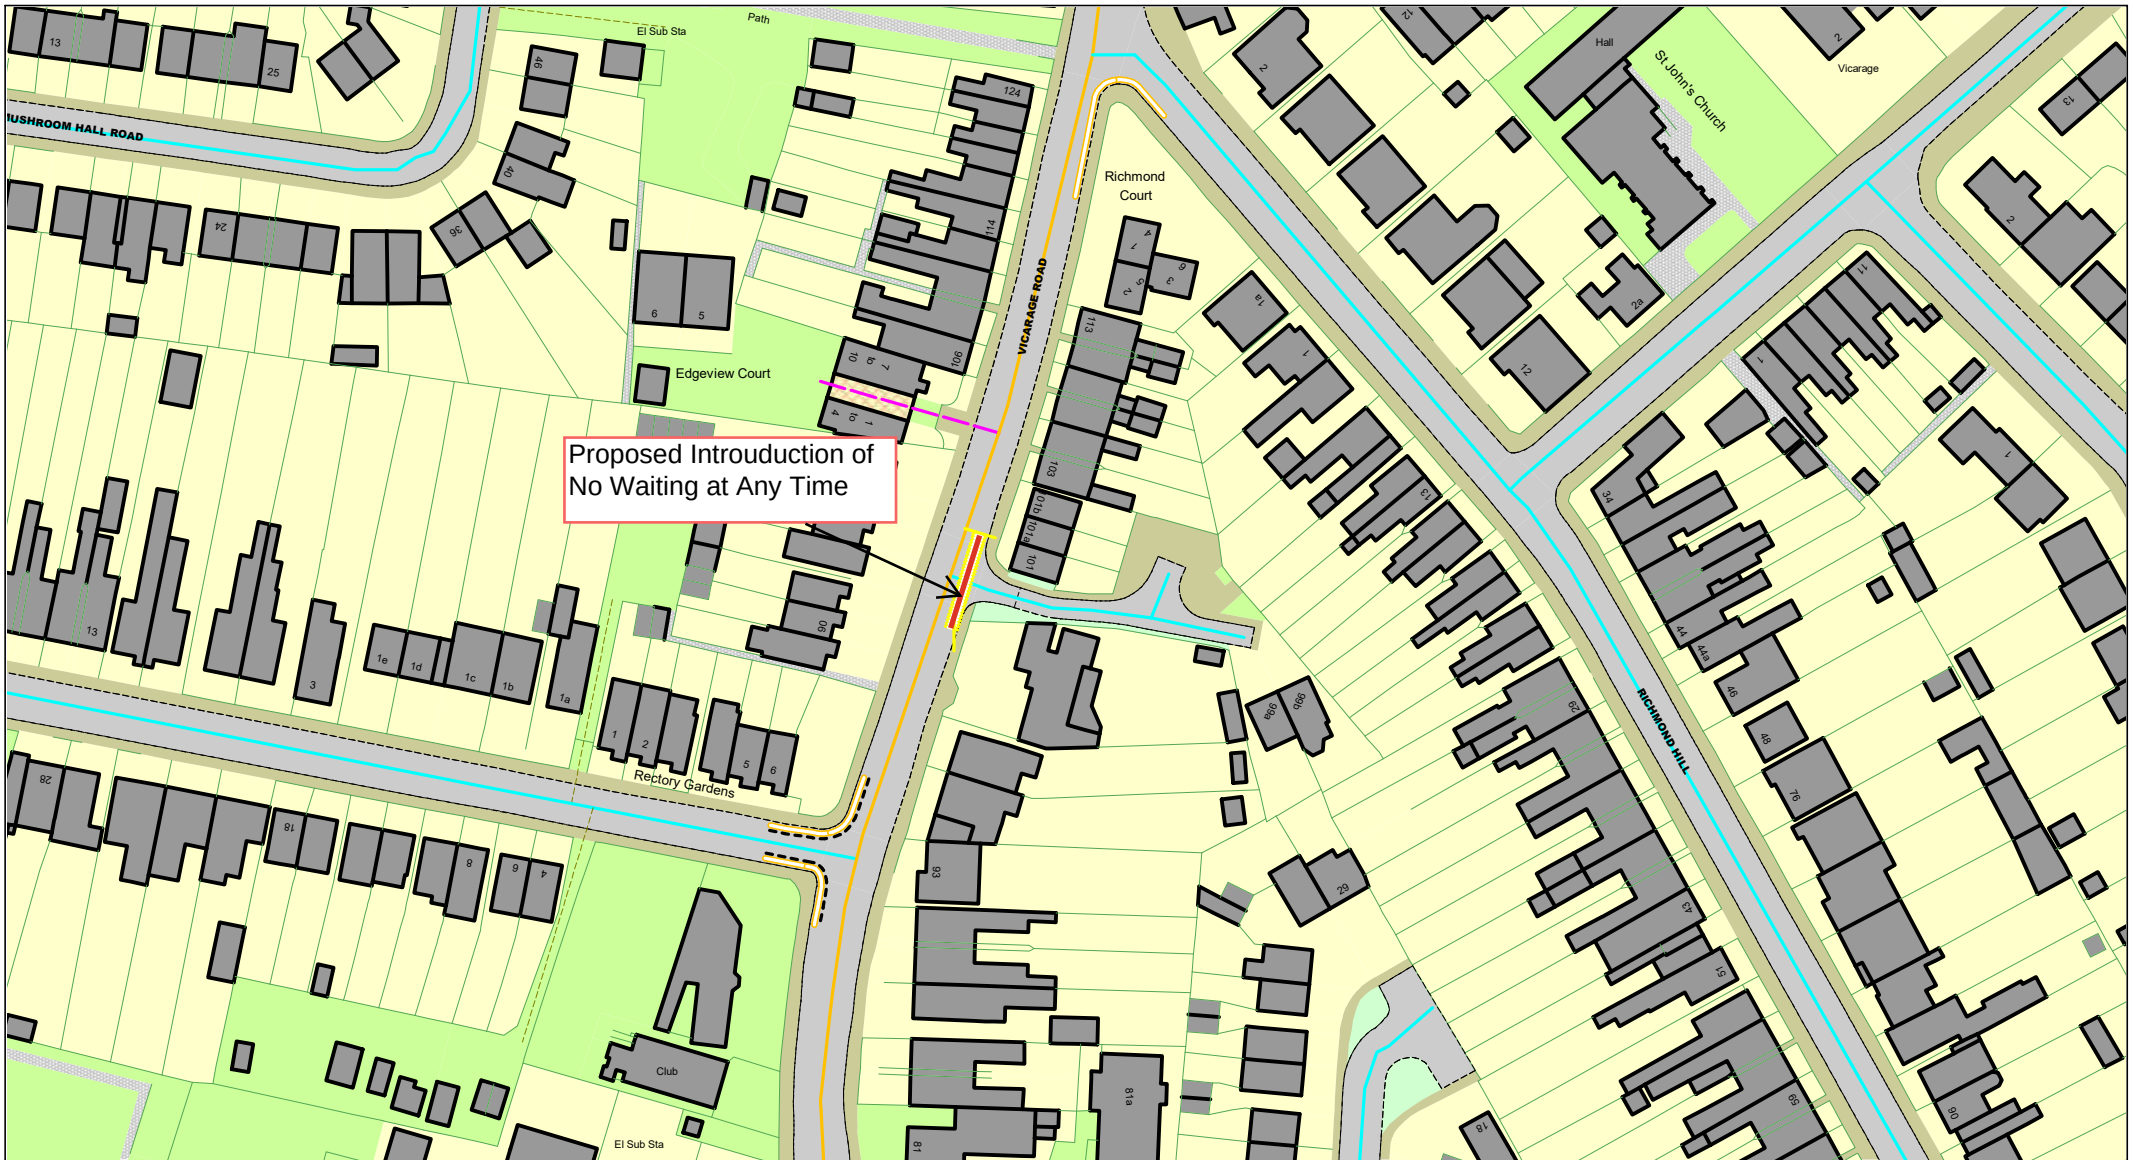

© Crown copyright. All rights reserved
Sandwell MBC
Licence No. AC0000824500 2026



Vicarage Road, Oldbury, B68 8HU Proposed Introduction of No Waiting at Any Time

SCALE

N.T.S

DATE


28/09/2026

DRAWING No.

43961/S4

DRAWN BY

L.Blake

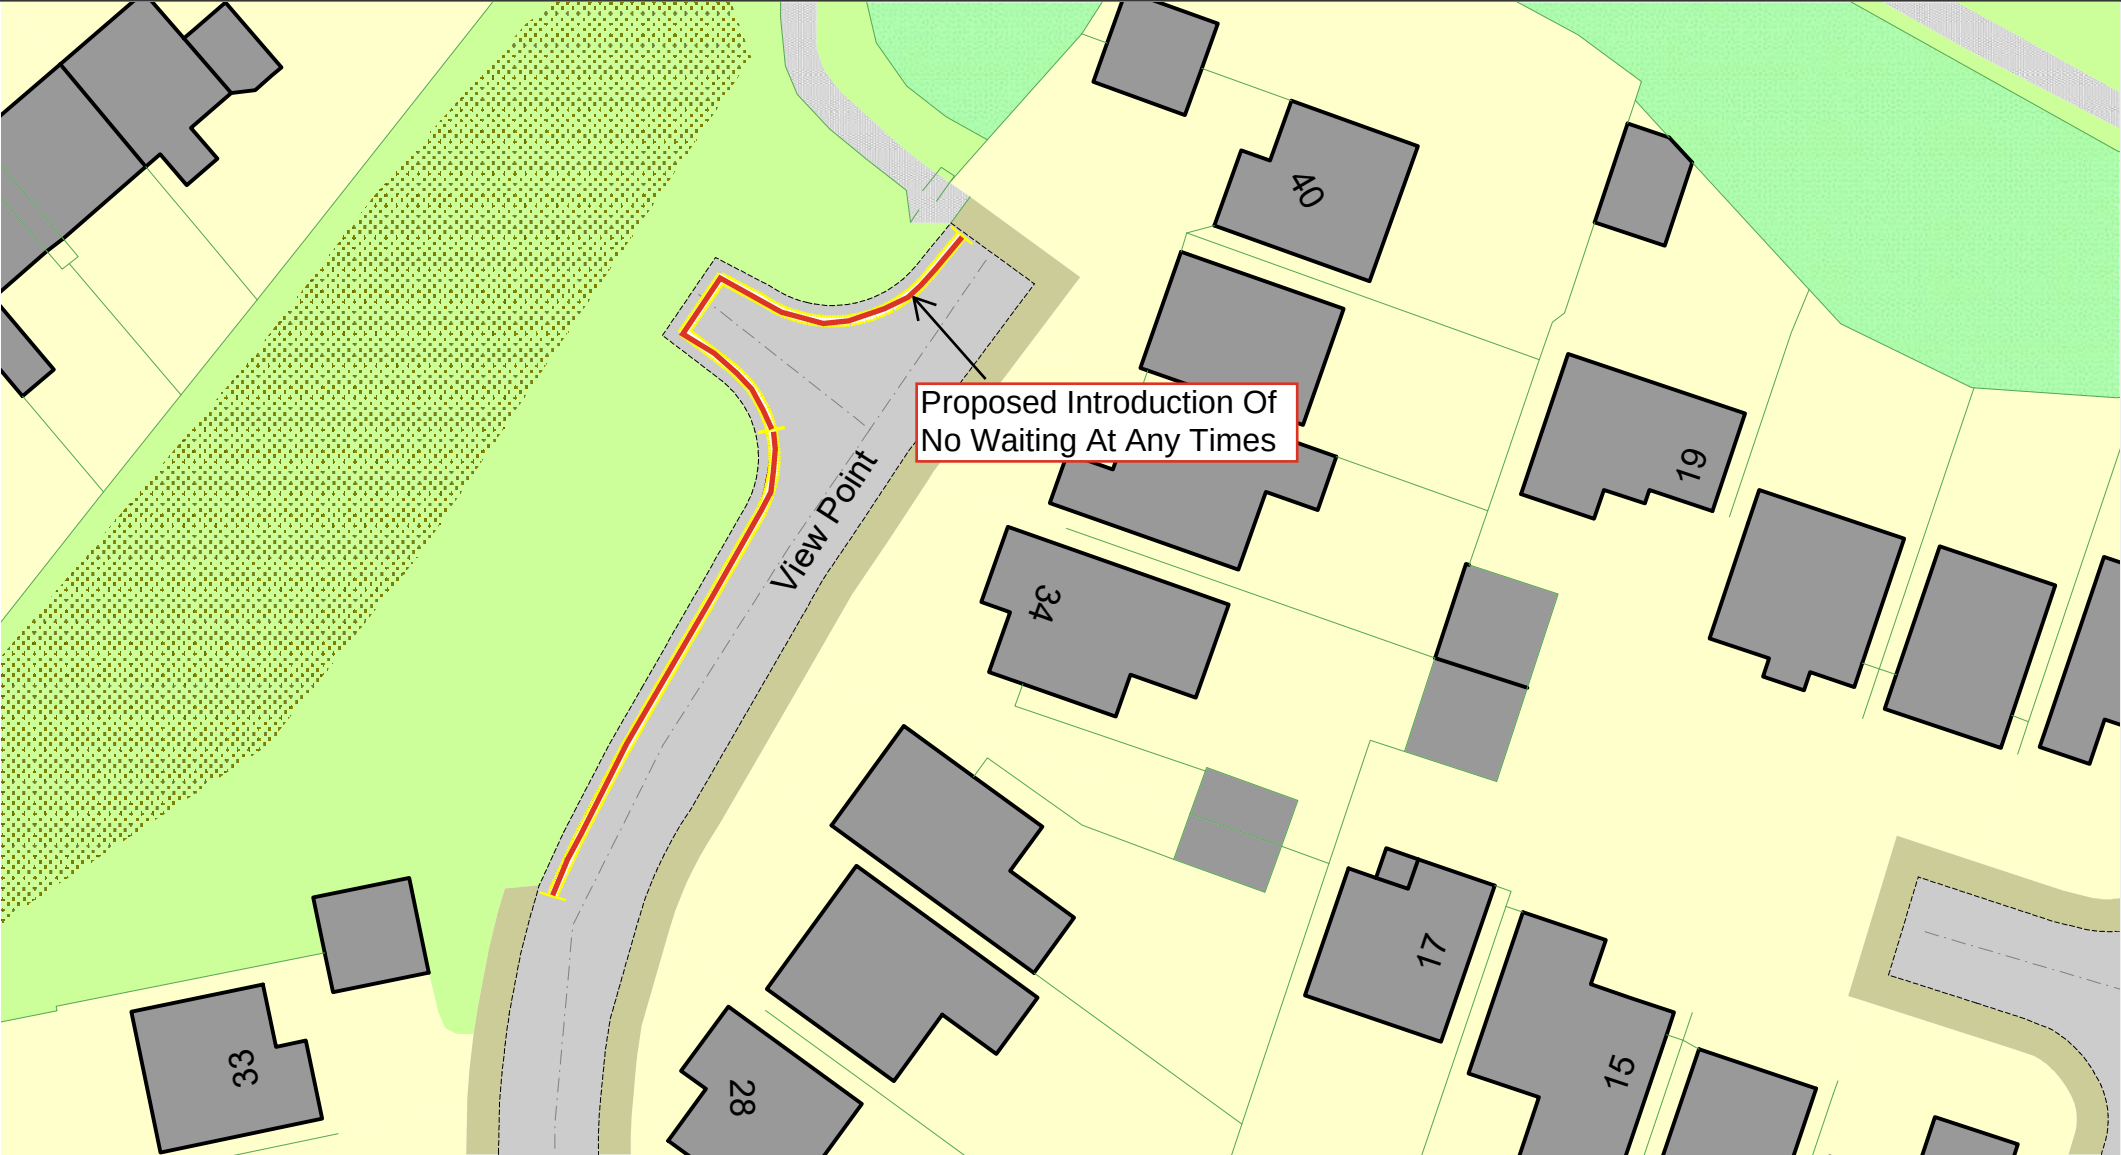


Proposed Introduction Of
No Waiting At Any Times

View Point, Oldbury, B69 1UU
Proposed Introduction Of No Waiting At
Any Times

© Crown copyright. All rights reserved
Sandwell MBC
Licence No. AC0000824500 2026



SCALE	N.T.S
DATE	June 2026
DRAWING No.	43961 S/4
DRAWN BY	M.Mcilroy

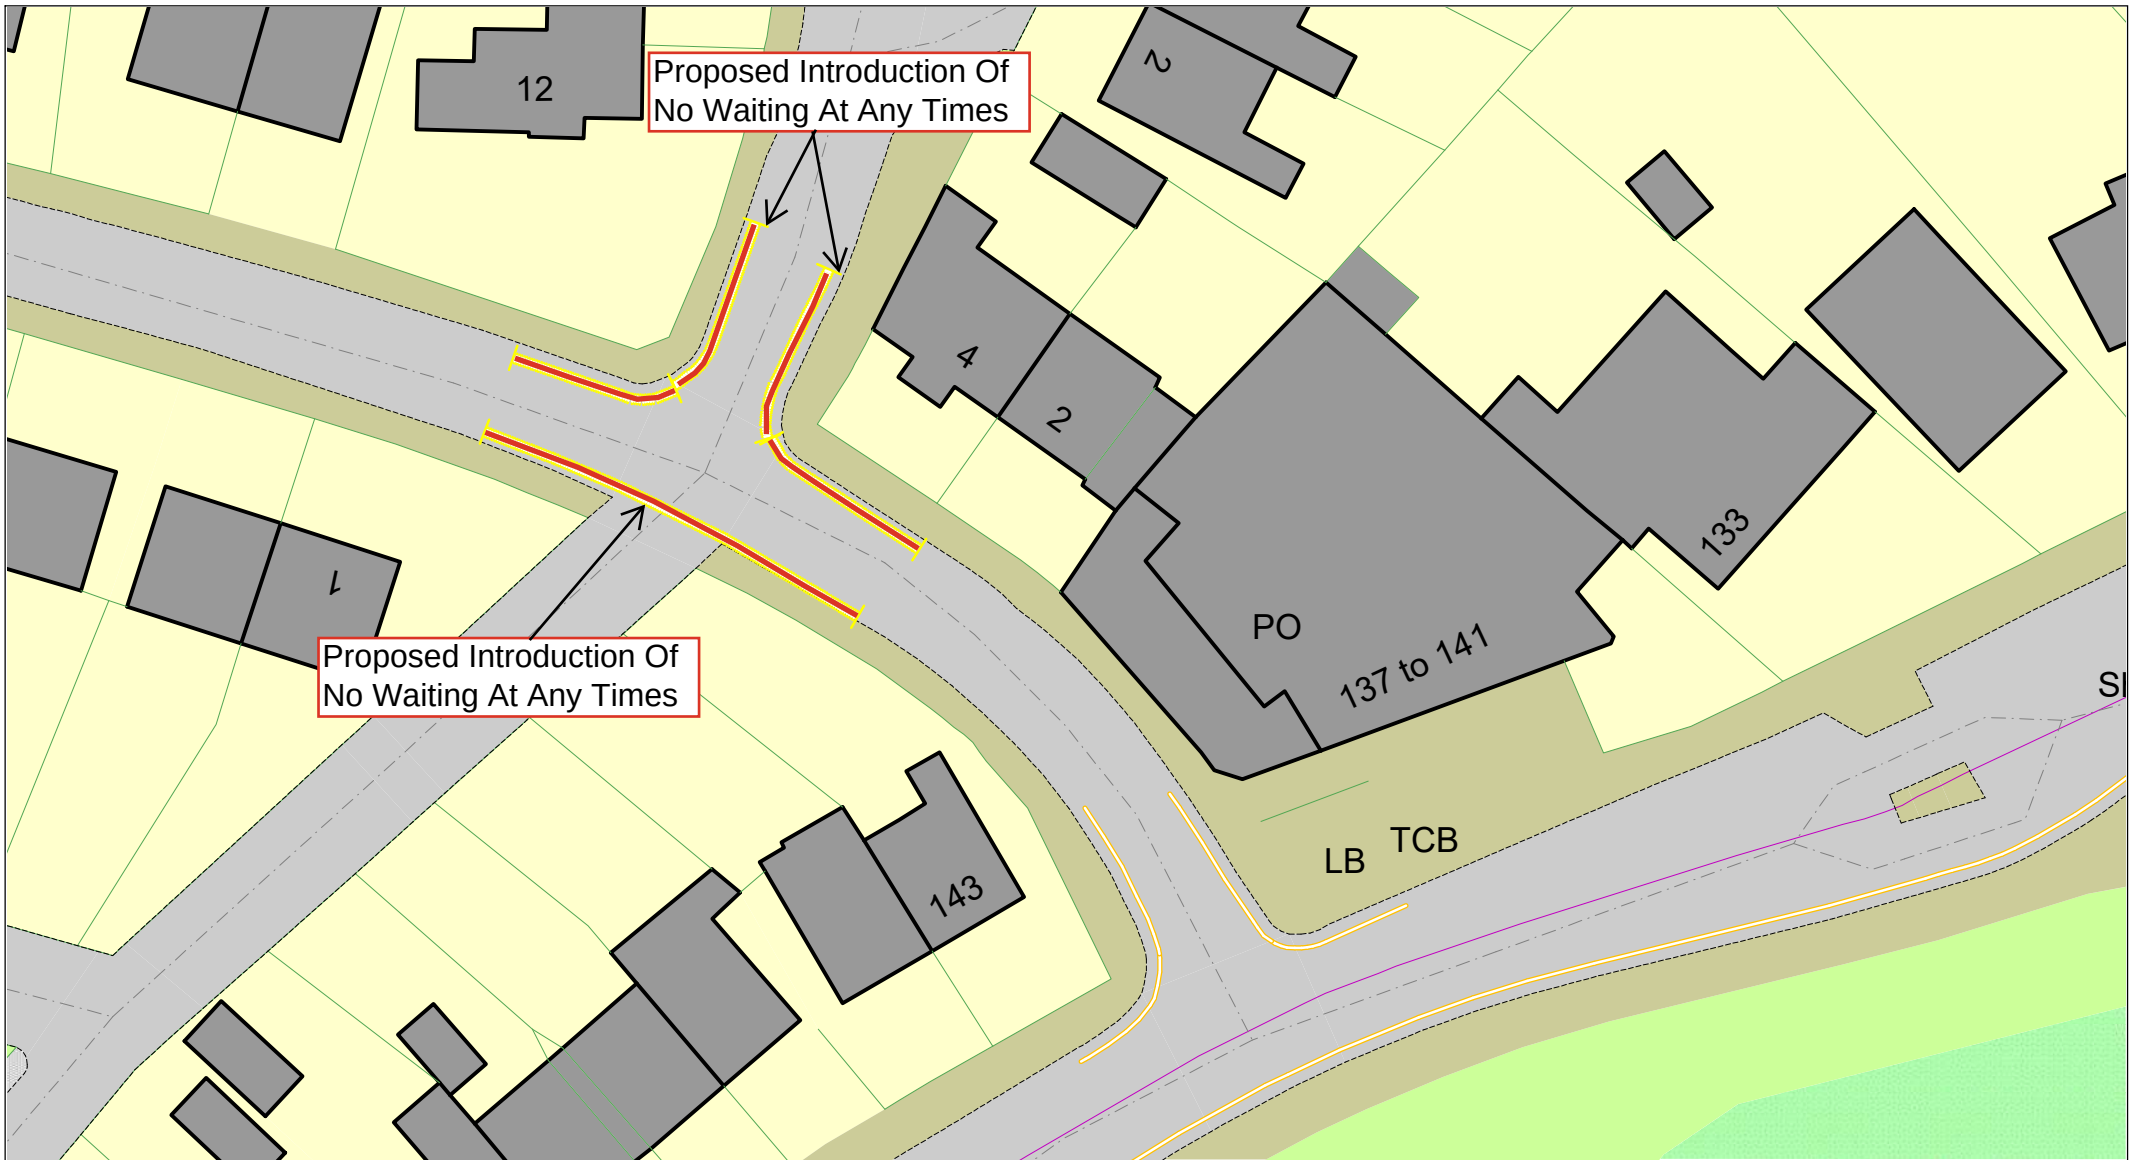

© Crown copyright. All rights reserved
Sandwell MBC
Licence No. AC0000824500 2026



Wallace Road And Ivy House Road, Oldbury, B69 1HH Proposed Introduction Of No Waiting At Any Times

SCALE

N.T.S

DATE

June 2026

DRAWING No.

43961 S/4

DRAWN BY

M.Mcilroy



© Crown copyright. All rights reserved
 Sandwell MBC
 Licence No. AC0000824500 2026



Warley Road, Oldbury, B68 9SJ Proposal to Introduce No Waiting at Any Time

SCALE	N.T.S
DATE	01/10/2026
DRAWING No.	43961 S/4
DRAWN BY	L.Blake



© Crown copyright. All rights reserved
Sandwell MBC
Licence No. AC0000824500 2026



Western Road, Oldbury, B69 4LY Proposed Introduction Of No Waiting At Any Times

SCALE

N.T.S

DATE


June 2026

DRAWING No.

43961 S/4

DRAWN BY

M.Mcilroy

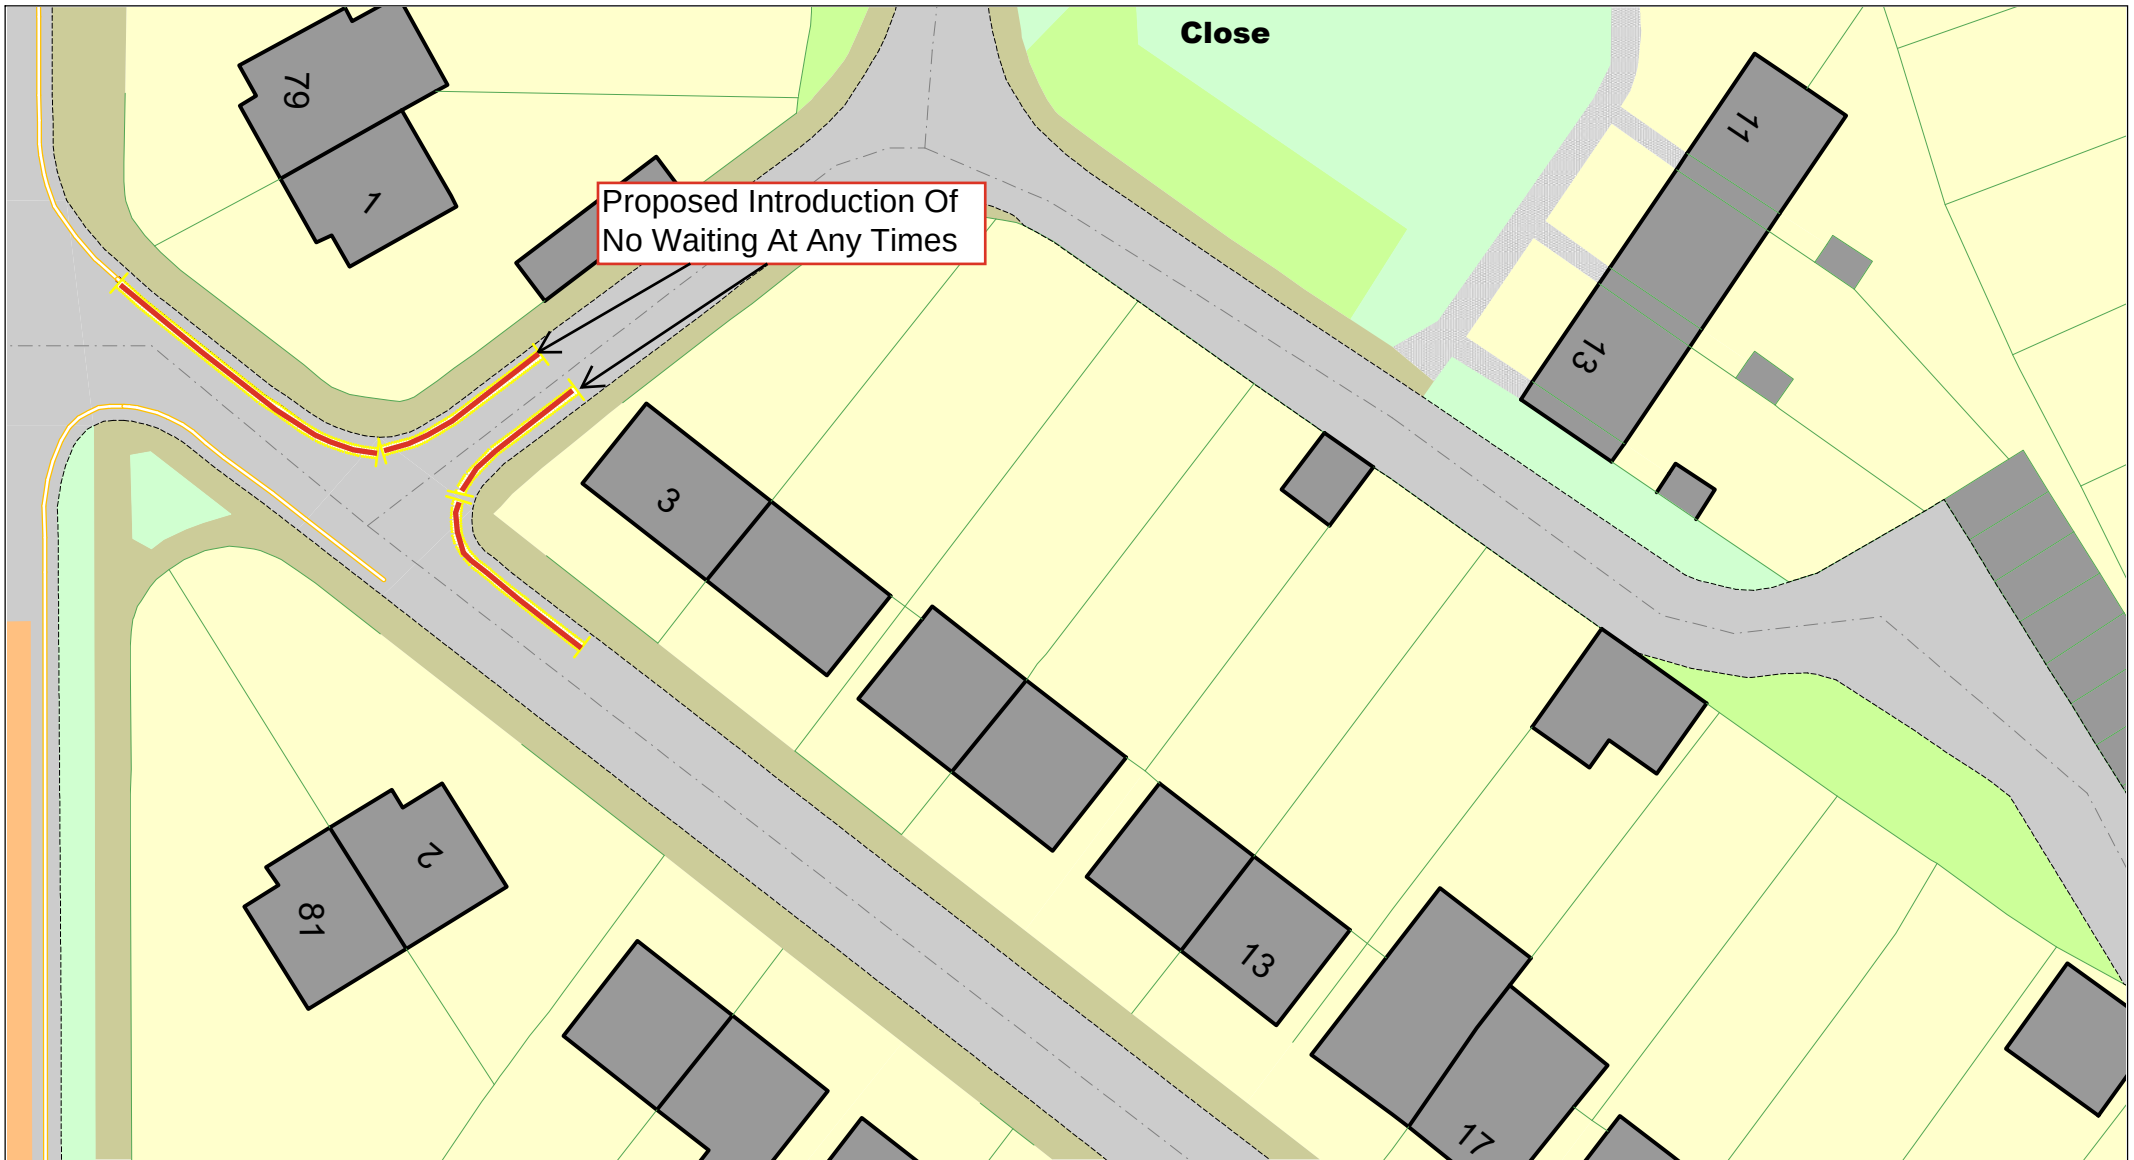

© Crown copyright. All rights reserved
Sandwell MBC
Licence No. AC0000824500 2026



Wheatley Road And Wheatley Close,
Oldbury, B68 9HW
Proposed Introduction Of No Waiting At Any
Times

SCALE

N.T.S

DATE

June 2026

DRAWING No.

43961 S/4

DRAWN BY

M.Mcilroy



© Crown copyright. All rights reserved
Sandwell MBC
Licence No. AC0000824500 2026



Woodnorton, Oldbury, B68 8BJ
Proposal to Introduce No Waiting at Any Time

SCALE	N.T.S
DATE	03/09/2026
DRAWING No.	43961 S/4
DRAWN BY	L.Blake