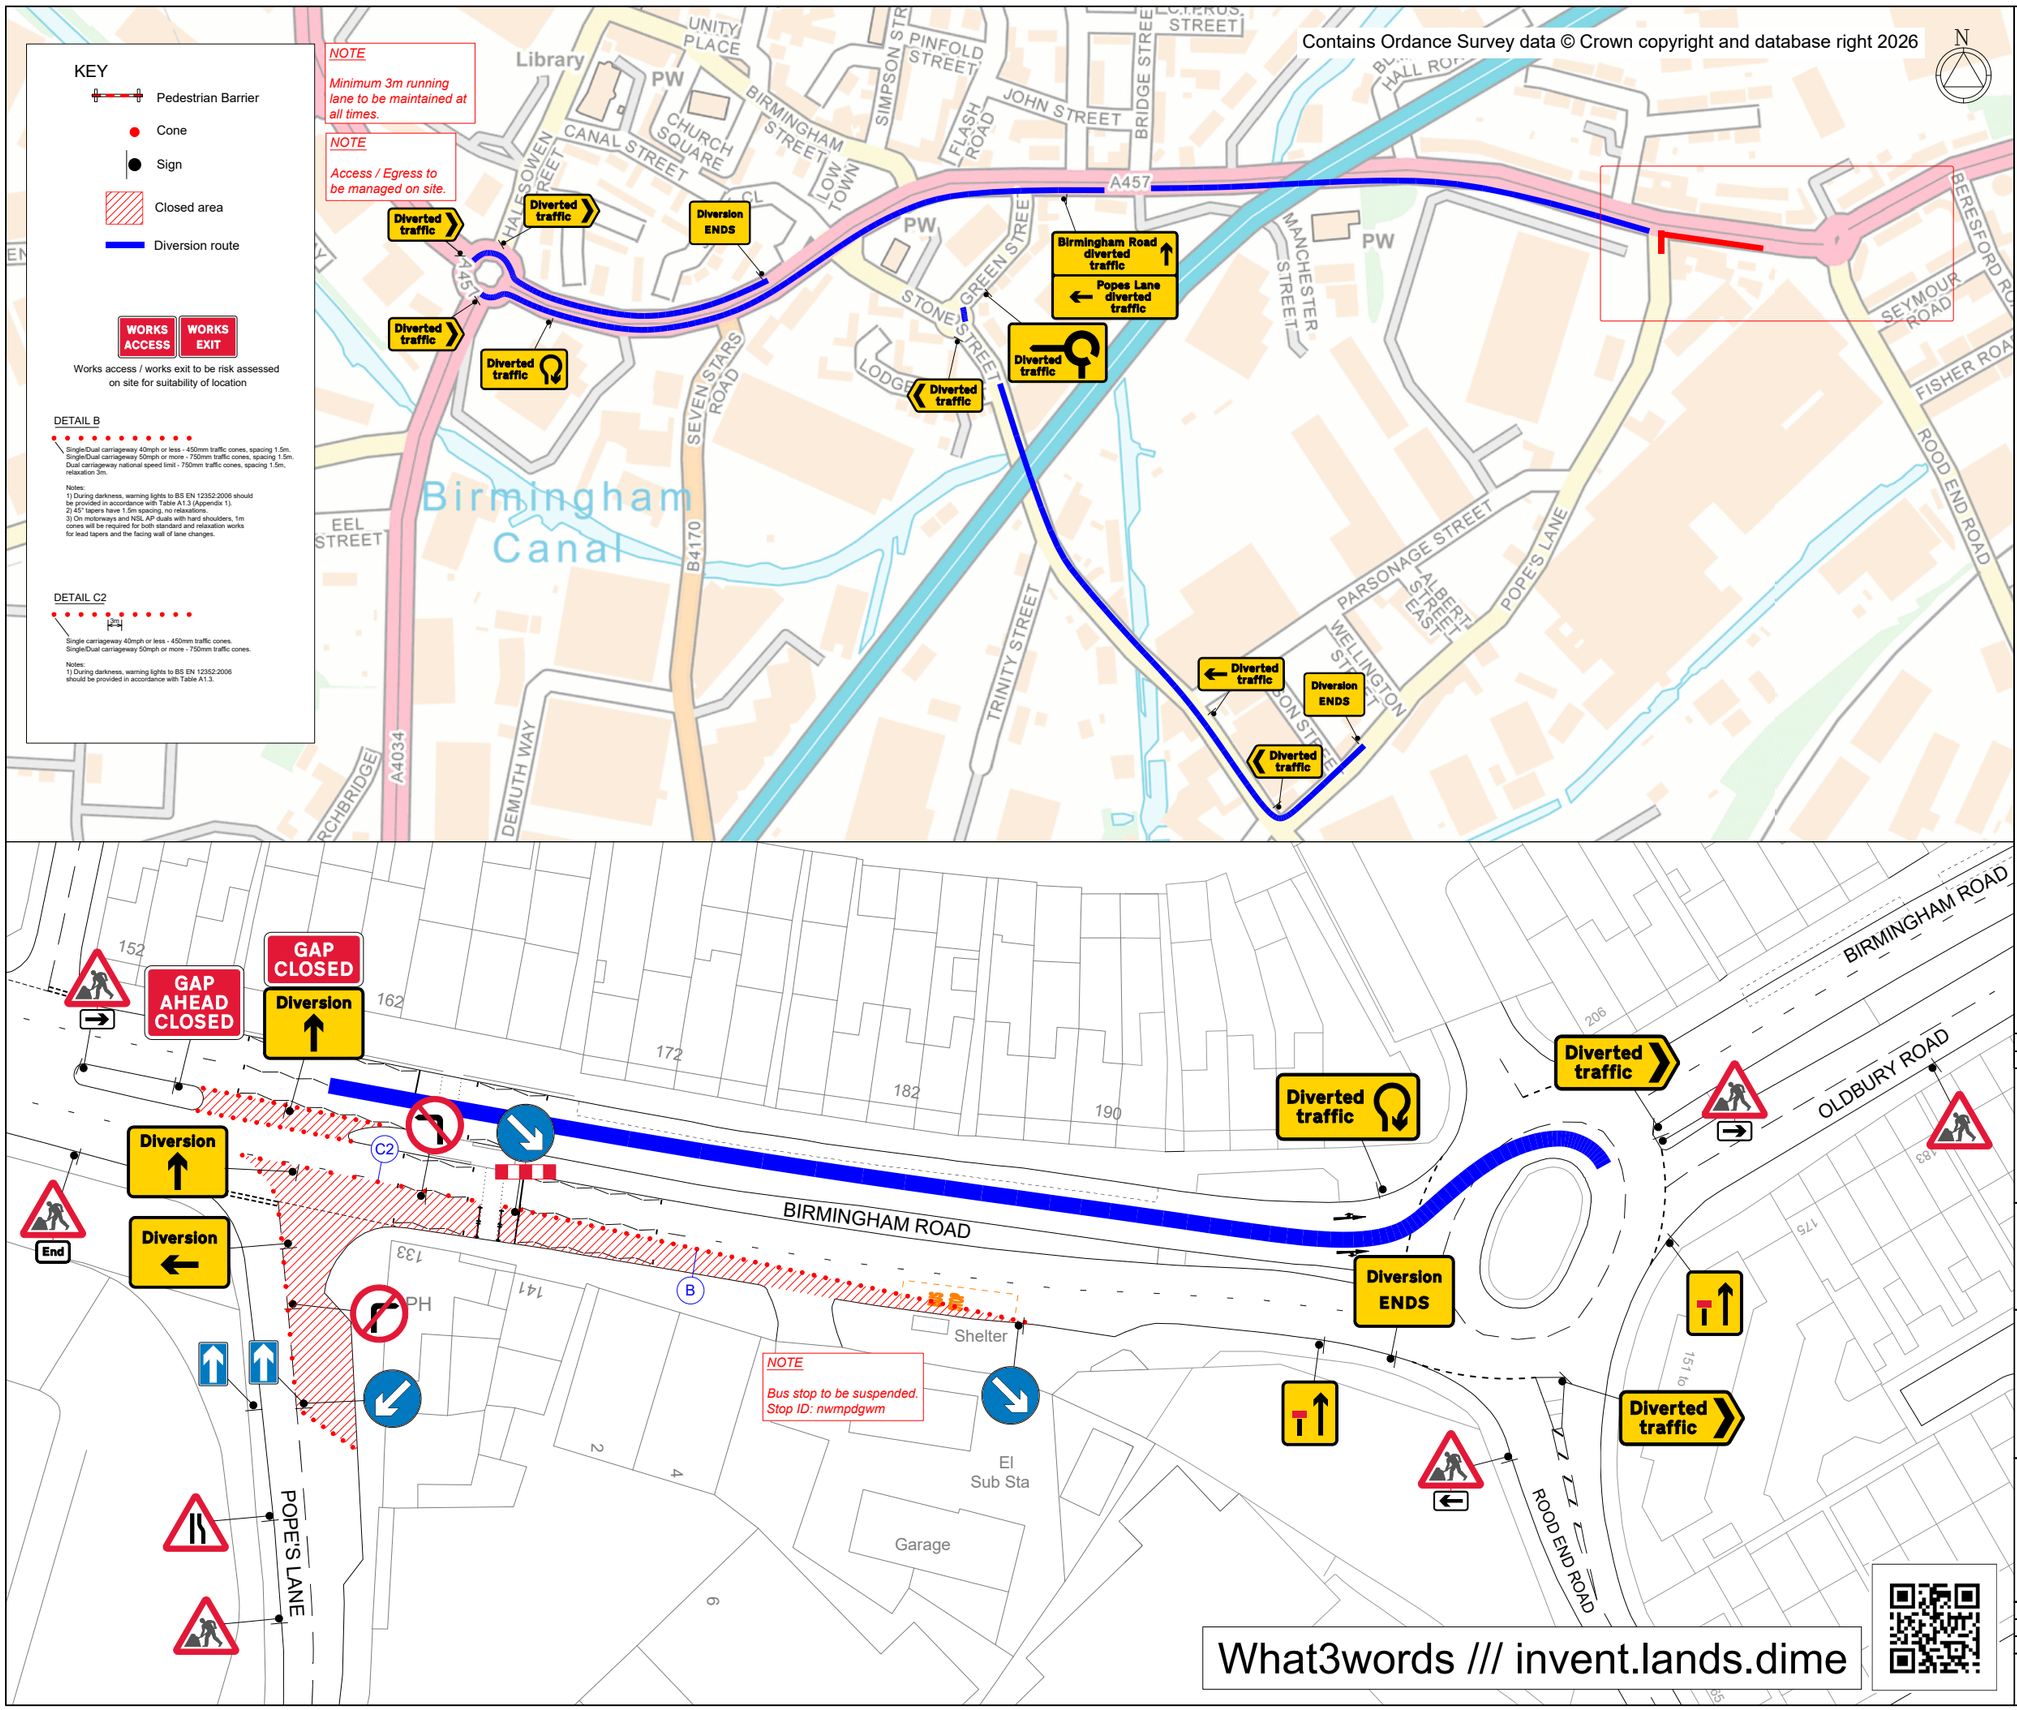


KIT LIST

Qty: 1 Ref: 13.9 CCTV IN OPERATION	GAP AHEAD CLOSED
Qty: 1 Ref: 13.9 CCTV IN OPERATION	GAP CLOSED
Qty: 1 Ref: 13.9 VRDI Schedule 13-9 : Temporary Information	Windsor Road Diversion Popes Lane Diversion
Qty: 2 Ref: 2702 Start of temporary diversion route	Diversion
Qty: 3 Ref: 2702 End of temporary diversion route	Diversion ENDS
Qty: 1 Ref: 2702 Start of temporary diversion route	Diversion
Qty: 2 Ref: 2703 Direction of temporary diversion route u-turn at roundabout ahead	Diverted traffic
Qty: 1 Ref: 2703 Direction of temporary diversion route from junction ahead	Diverted traffic
Qty: 5 Ref: 2704 Direction of temporary diversion route	Diverted traffic
Qty: 2 Ref: 2704 Direction of temporary diversion route	Diverted traffic
Qty: 1 Ref: 2706 Roundabout ahead leading to temporary diversion route	Diverted traffic
Qty: 1 Ref: 517 Road narrows on one side only ahead - right	
Qty: 1 Ref: 573 Direction to hazard left	
Qty: 2 Ref: 573 Direction to hazard right	
Qty: 2 Ref: 610 Keep right	
Qty: 1 Ref: 610 Keep left	
Qty: 1 Ref: 612 No right turn	
Qty: 1 Ref: 613 No left turn	
Qty: 1 Ref: 646 End panel	End
Qty: 2 Ref: 652 One way traffic	
Qty: 6 Ref: 7001 Road works ahead	
Qty: 1 Ref: 7105 Lane closure barrier	
Qty: 2 Ref: 7202.1 Temporary lane availability	

Rev	Description	By	Chkd	Date
-	-	-	-	-

Revisions

Client

South Staffs Water

Project

Birmingham Road
Oldbury, B69 4EW
Grid Ref: 399906 , 289357

Title

Lane closure with road closure & diversion

DOOCEY Traffic Management

Design: TJD	Drawn: TJD	Chkd: AW
Date: 17/10/26	Date: 17/10/26	Date: 17/10/26
Scale: NTS @ A3	Status: PROPOSED	
Drawing No: DTM60757.001		Rev: