


KEY

- Cone
- Sign
- Work area
- Diversion route
- Diversion route

Road Closure Signs

All Road Closure Signs To Be Installed With Cones And Barrier To Deliniate The Road Is Fully Closed

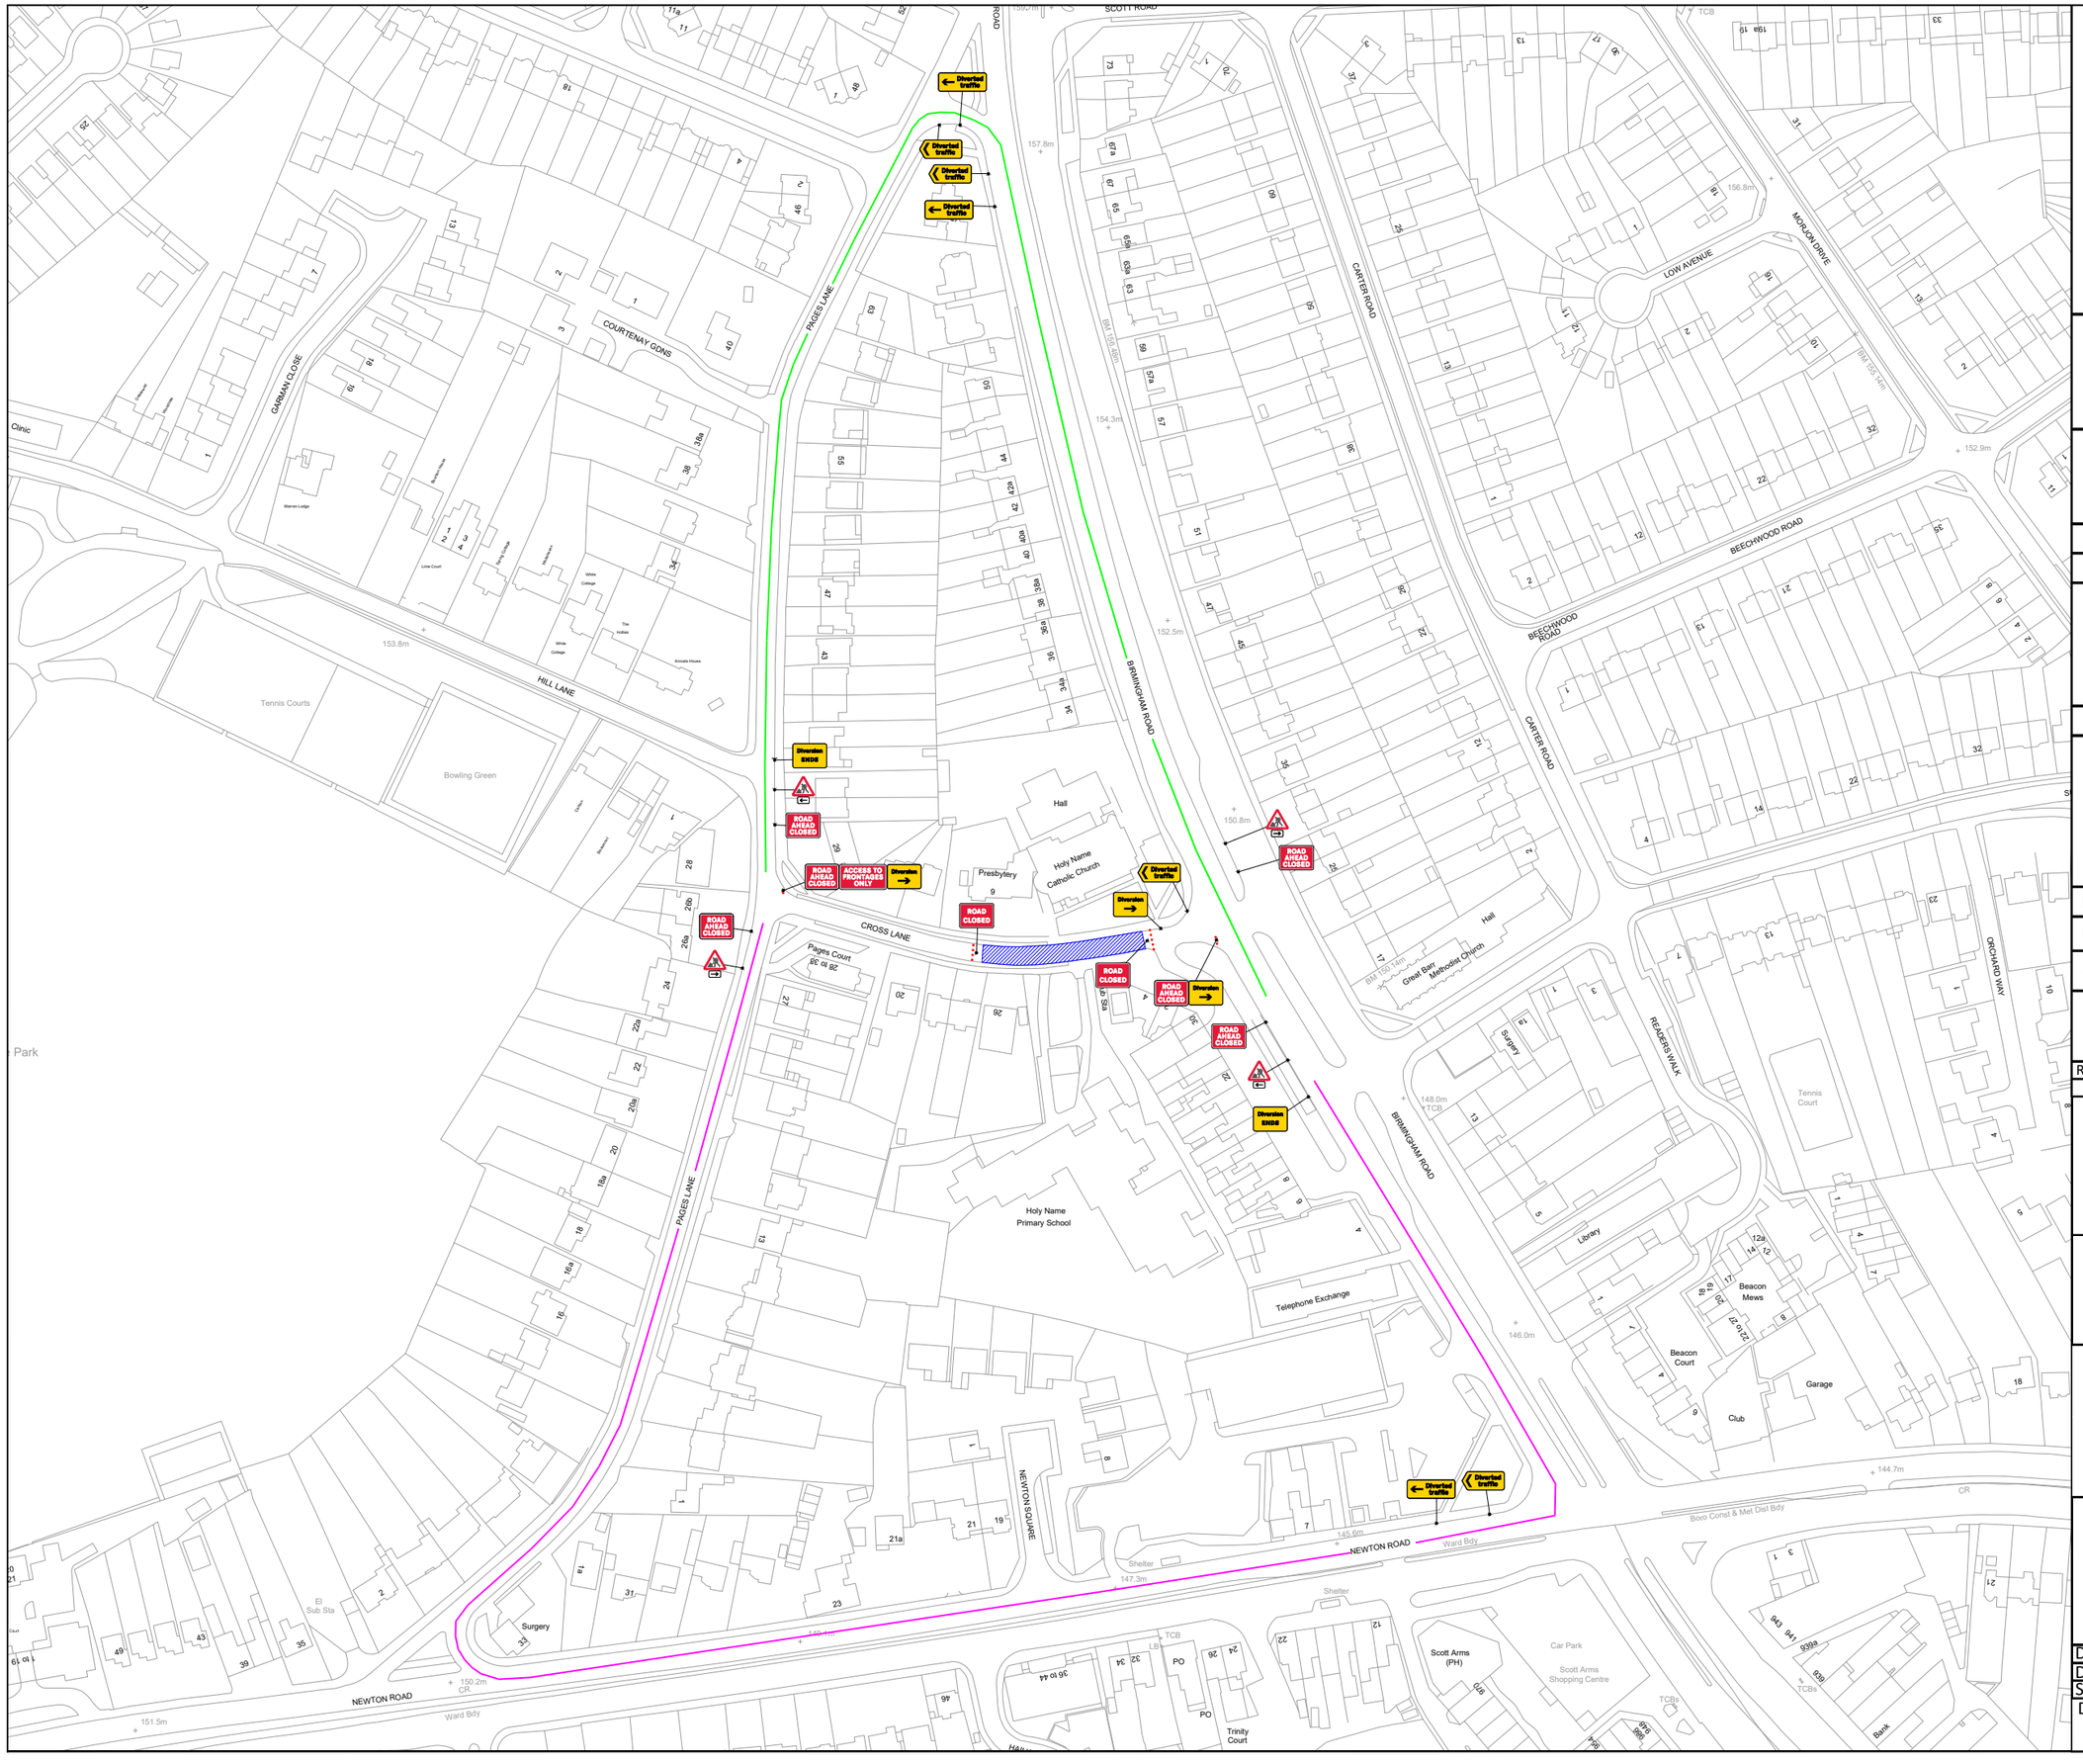

Sign Count 25

Diversion Route

Clockwise Diversion

Birmingham Road / Pages lane

Anti-Clockwise Diversion

Pages Lane / Newton Lane / Birmingham Road

Min width of sideways safety zone (S)	0.5 m
Min length of longways clearance (L)	0.5 m
Speed of the road	30

Rev	Description	By	Chk	Date
-	--	-		-

Revisions

Client:

OnSite

Project:

Cross Lane,
Birmingham, B43 6LN
Grid Ref: (x)404457 ; (y)294394

Title:

Road Closure And Diversion

DOOCEY Traffic Management

Design: JJO	Drawn: JJO	Chkd: OP	
Date: 27/10/26	Date: 27/10/26	Date: 27/10/26	
Scale: A3 - NTS	Status: Proposed		

Drawing No: DTM59402 - 001

Rev: -