


© Crown copyright. All rights reserved
Sandwell MBC
Licence No. AC0000824500 2026

Sandwell
Metropolitan Borough Council

Beacon Close, Great Barr, B43 6PD
Proposal to Introduce No Waiting at Any Time

SCALE	N.T.S
DATE	16/10/2026
DRAWING No.	44081 S/4
DRAWN BY	L.Blake

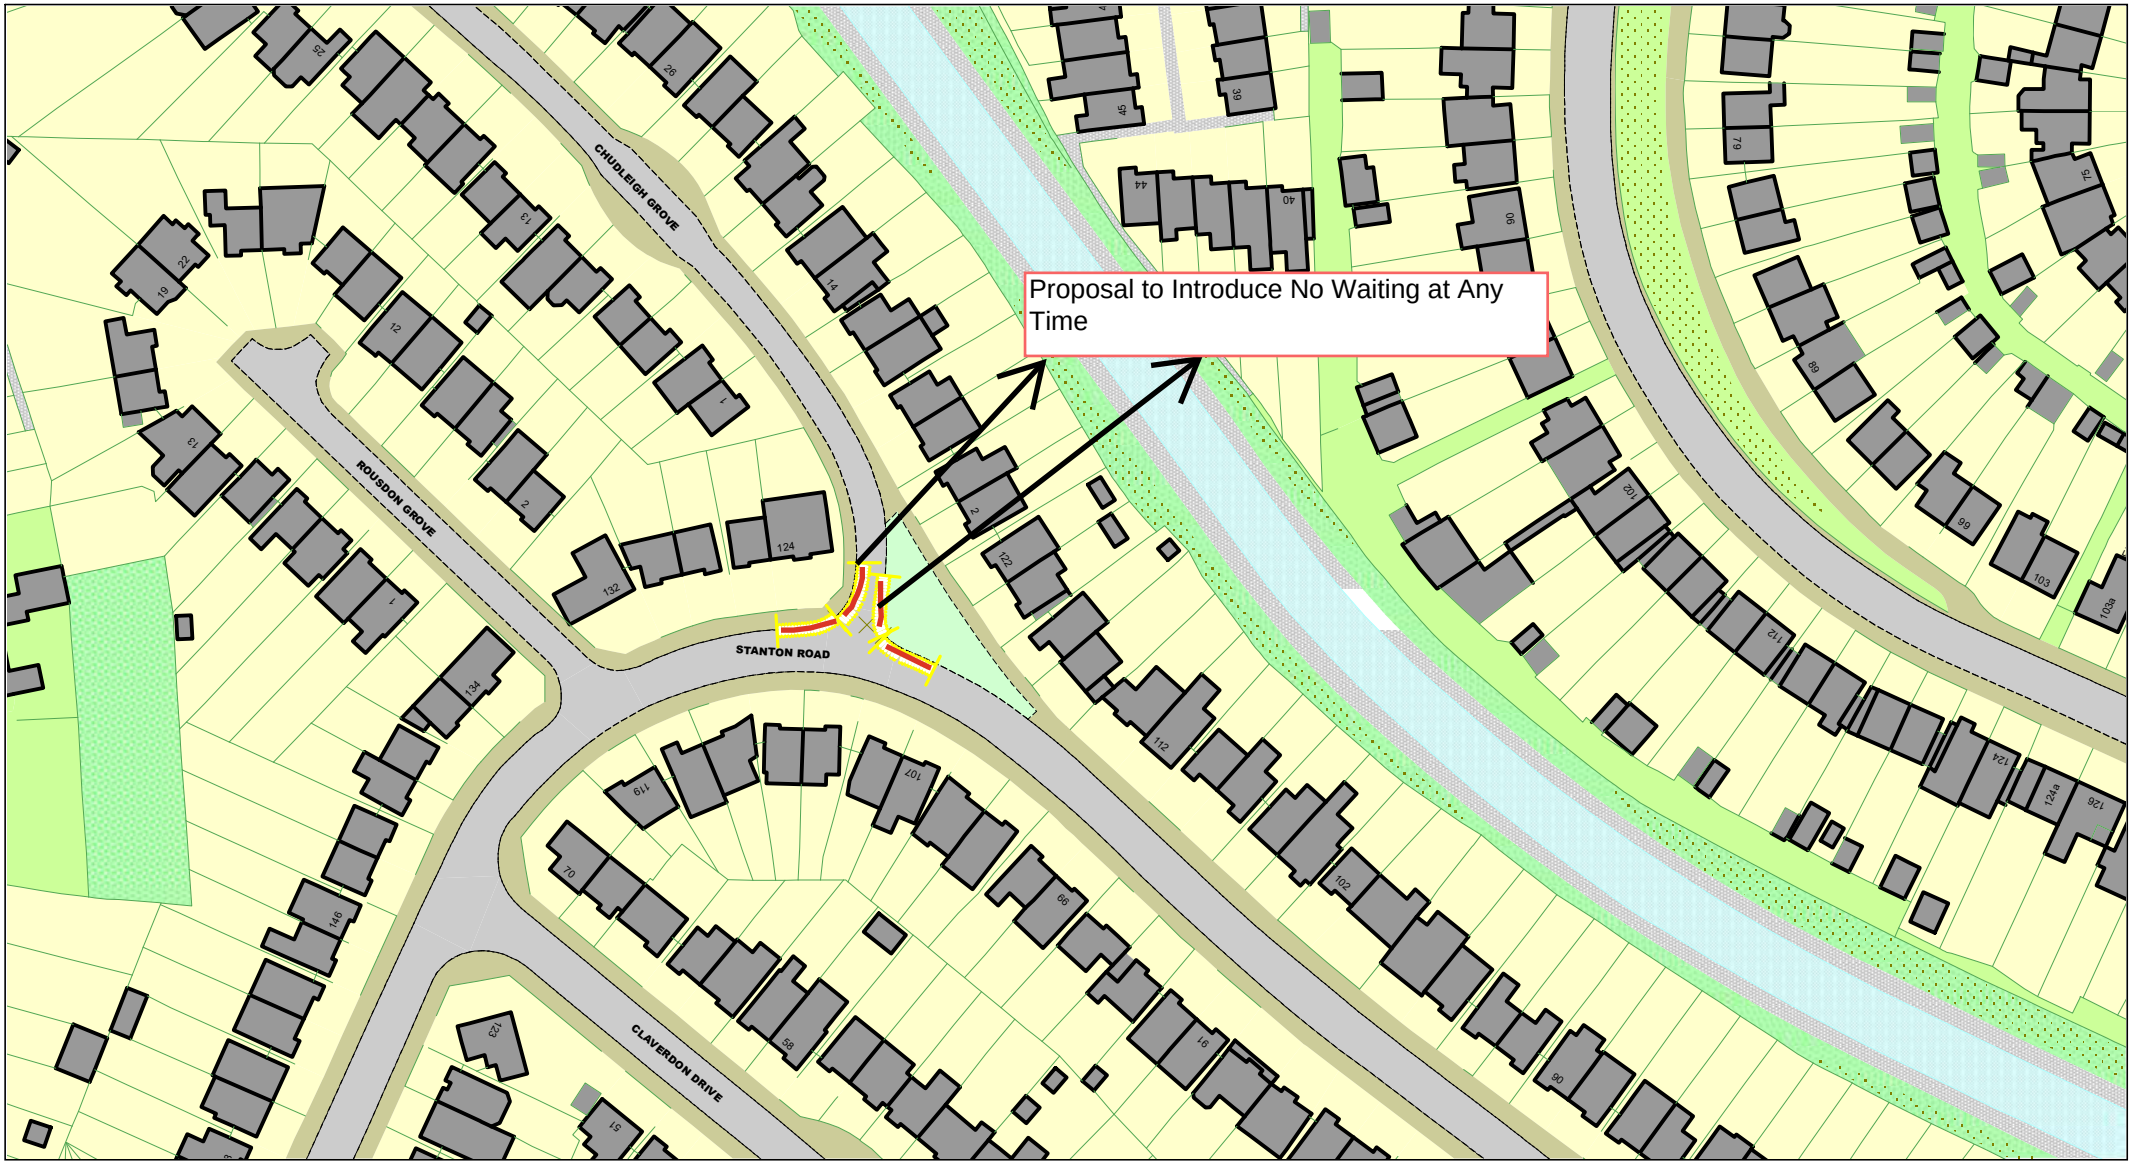

© Crown copyright. All rights reserved
Sandwell MBC
Licence No. AC0000824500 2026

Sandwell
Metropolitan Borough Council

Chudleigh Grove, Great Barr, B43 5HL
Proposal to Introduce No Waiting at Any Time

SCALE	N.T.S
DATE	16/10/2026
DRAWING No.	44081 S/4
DRAWN BY	L.Blake



© Crown copyright. All rights reserved
Sandwell MBC
Licence No. AC0000824500 2026

Sandwell
Metropolitan Borough Council

Green Lane, Great Barr, B43 5JX
Proposal to Introduce No Waiting at Any Time

SCALE	N.T.S
DATE	16/10/2026
DRAWING No.	44081 S/4
DRAWN BY	L.Blake




© Crown copyright. All rights reserved
Sandwell MBC
Licence No. AC0000824500 2026

Sandwell
Metropolitan Borough Council

Hamstead Road, Great Barr, B43 5BA
Proposal to Introduce No Waiting at Any Time

SCALE	N.T.S
DATE	14/10/2026
DRAWING No.	44081 S/4
DRAWN BY	L.Blake

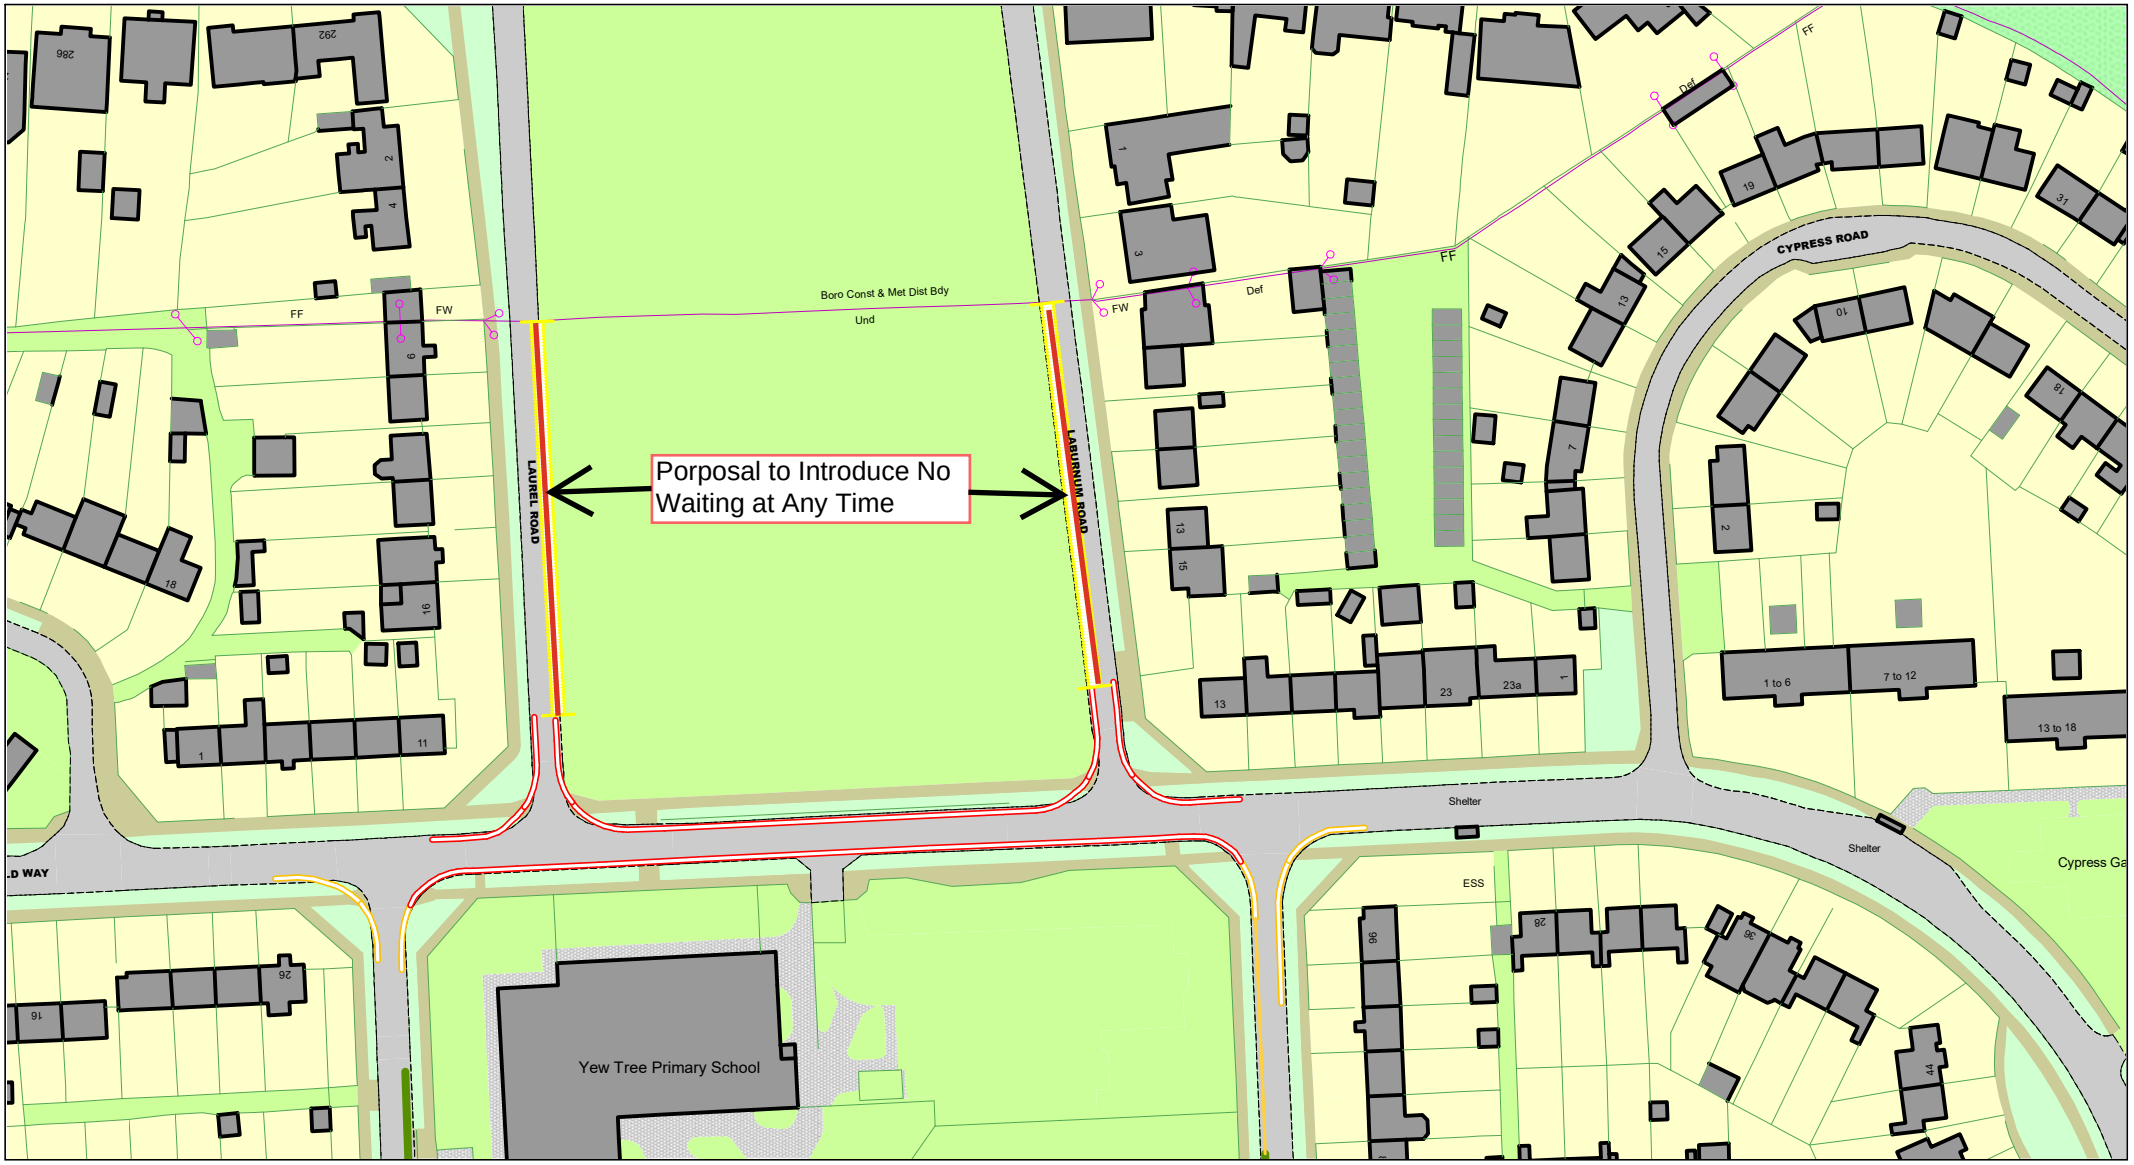


© Crown copyright. All rights reserved
Sandwell MBC
Licence No. AC0000824500 2026

Sandwell
Metropolitan Borough Council

Laburnum Road, Walsall, WS5 4DU
Proposal to Introduce No Waiting at Any Time

SCALE	N.T.S
DATE	16/10/2026
DRAWING No.	440081 S/4
DRAWN BY	L.Blake

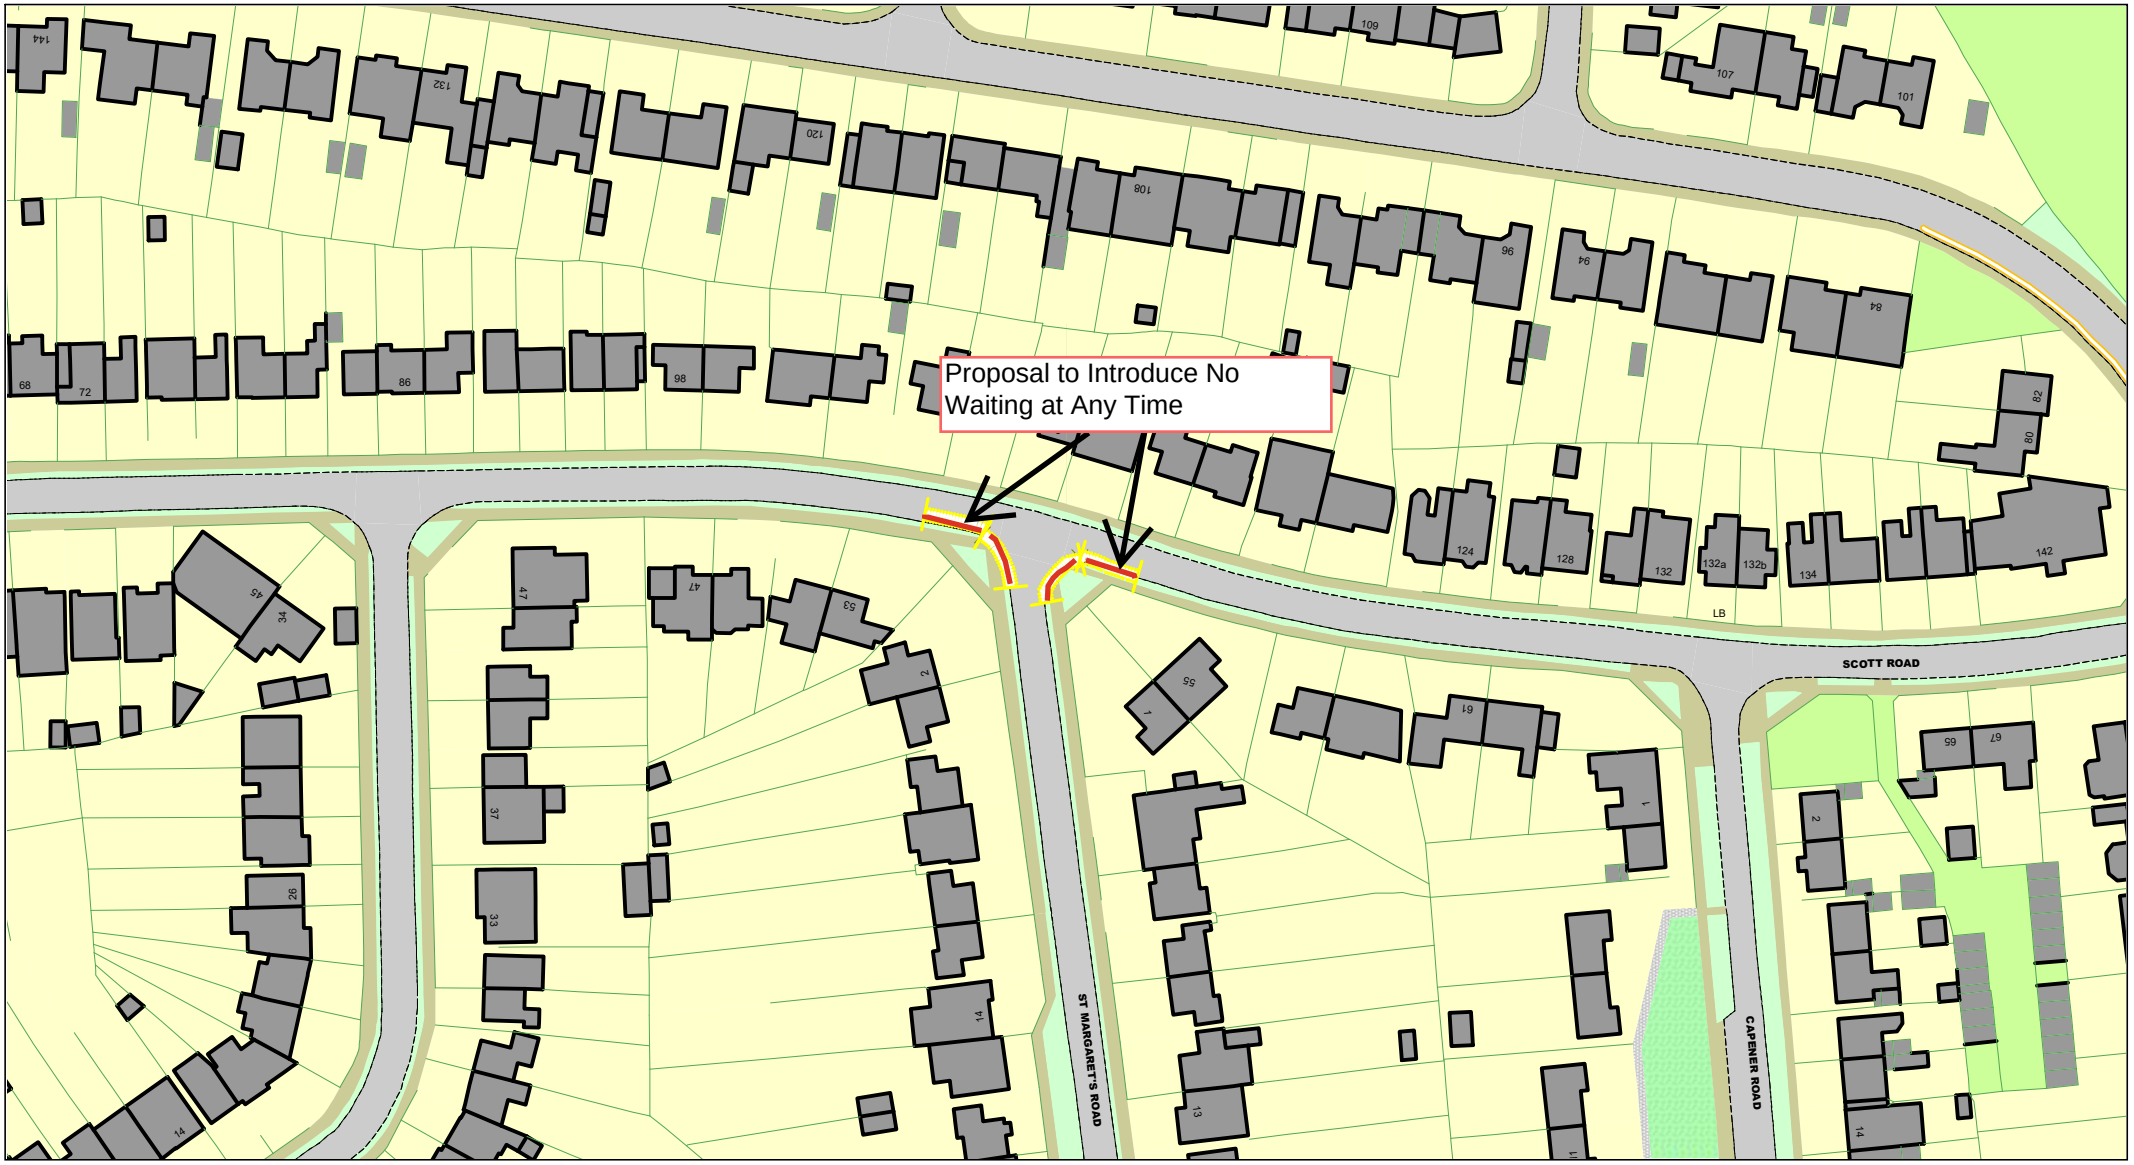


© Crown copyright. All rights reserved
Sandwell MBC
Licence No. AC0000824500 2026

Sandwell
Metropolitan Borough Council

Scott Road, Great Barr, B43 6LE
Proposal to Introduce No Waiting at Any Time

SCALE	N.T.S
DATE	16/10/2026
DRAWING No.	44081 S/4
DRAWN BY	L.Blake

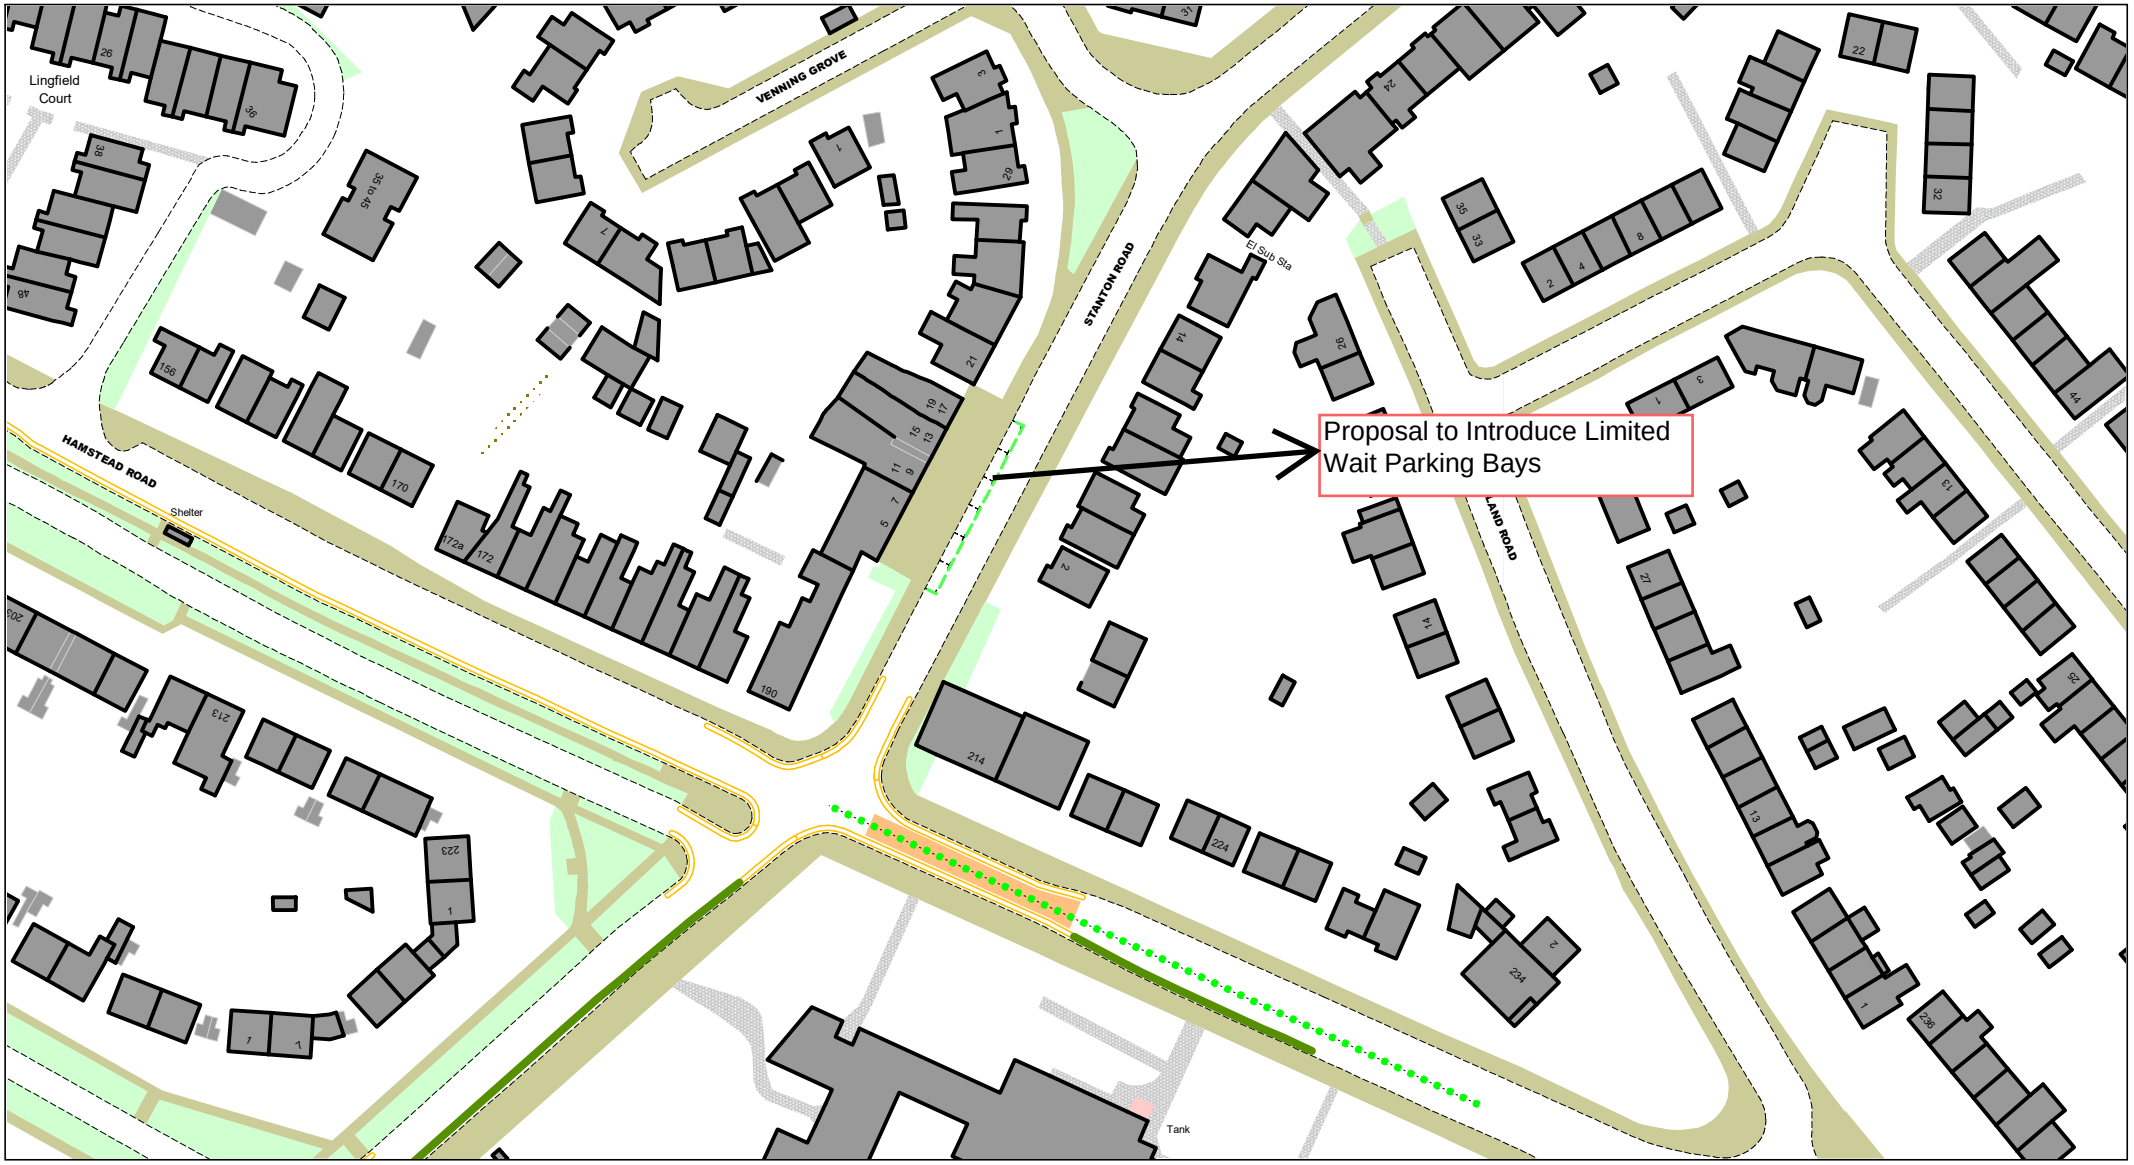

© Crown copyright. All rights reserved
Sandwell MBC
Licence No. AC0000824500 2026

Sandwell
Metropolitan Borough Council

Stanton Road, Great Barr, B43 5EY
Proposal to Introduce Limited Wait Parking Bays

SCALE	N.T.S
DATE	14/10/2026
DRAWING No.	44081 S/4
DRAWN BY	L.Blake