REGENERATION AND PLANNING

STRATEGIC ASSET MANAGEMENT

NORTH

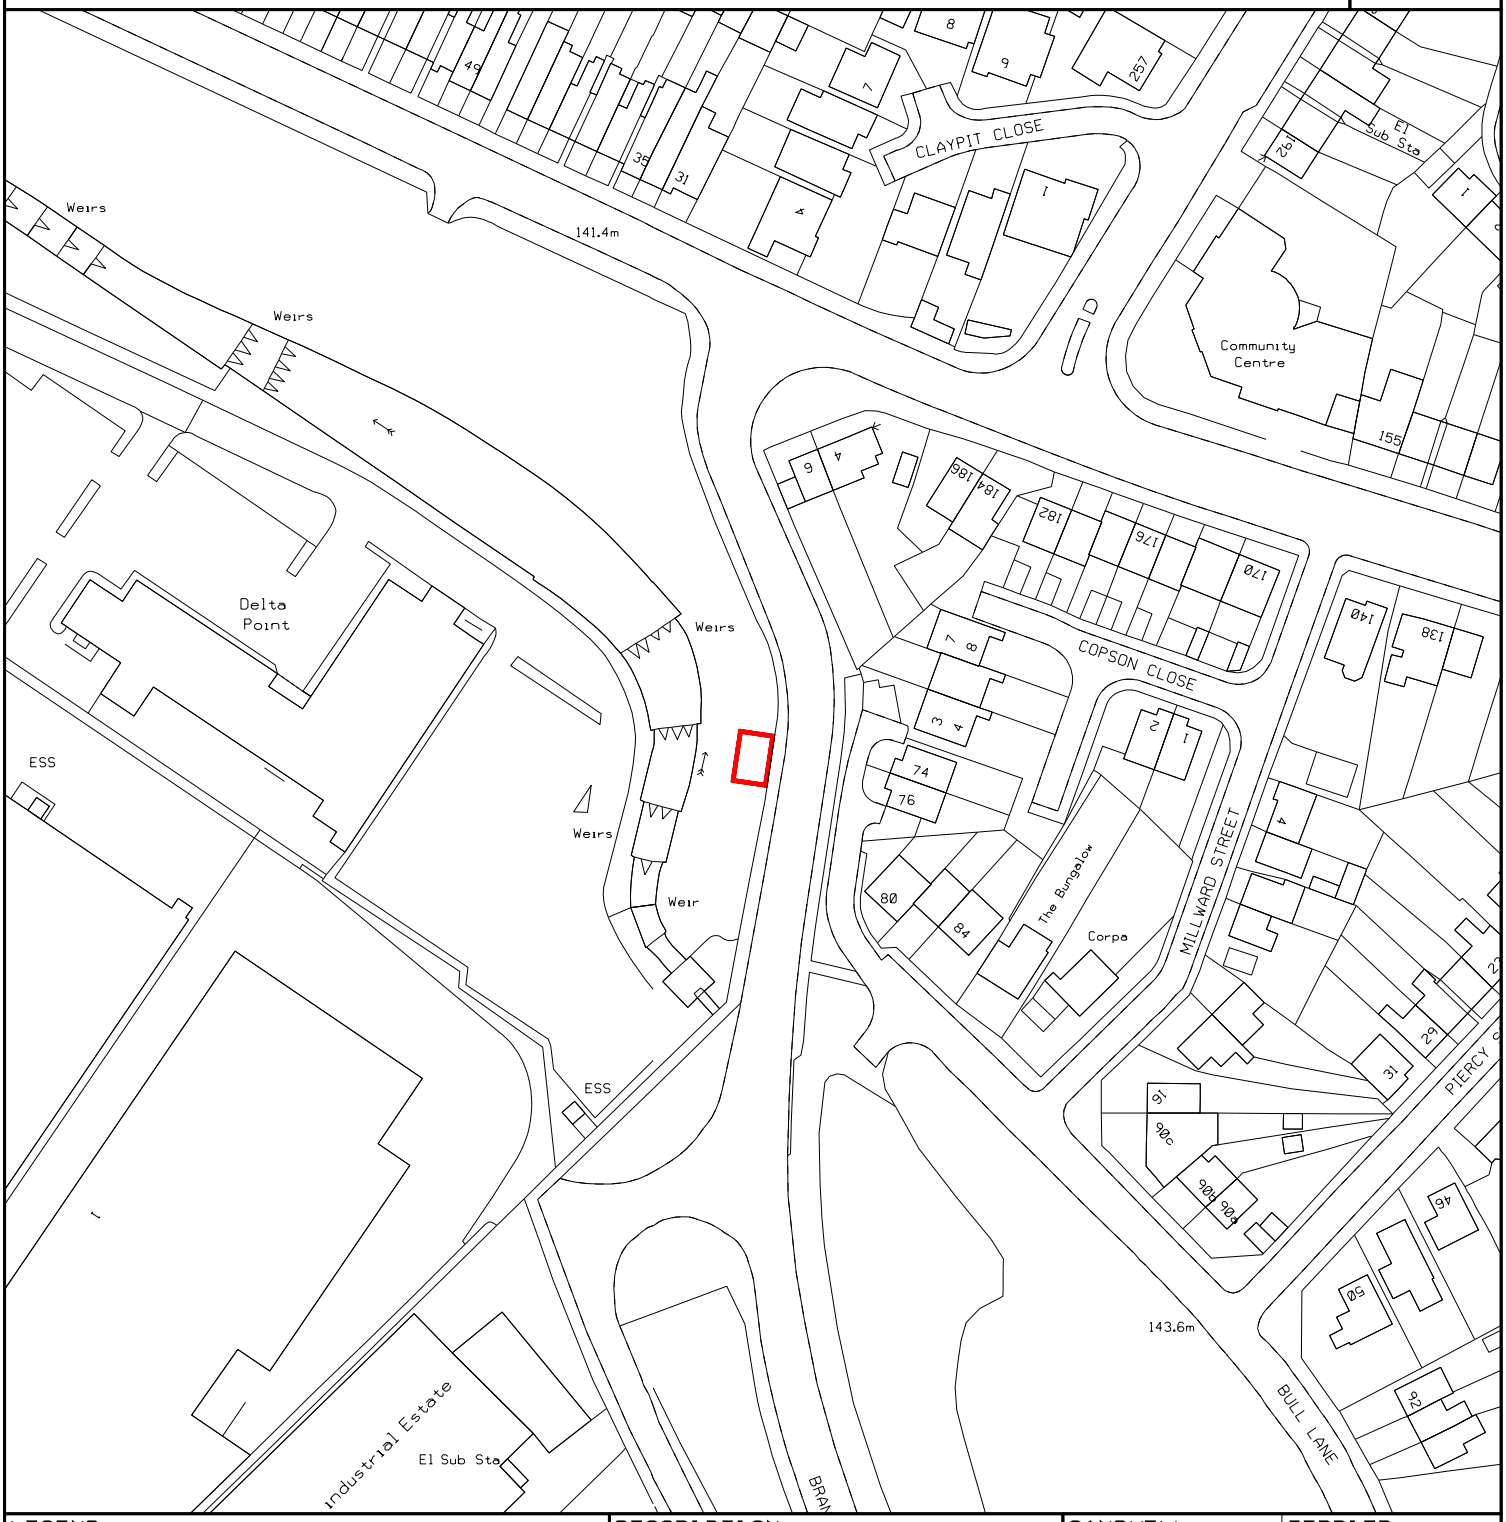

LEGEND

DESCRIPTION

LOSS OF OPEN SPACE

LAND OFF BRANDON WAY

WEST BROMWICH

SANDWELL	TERRIER
S09991SW	195
SCALE	CENTROID
1:1250	399016/291236
DRAWN	DATE
DM	30-JUL-2026

THIS MAP IS BASED UPON ORDNANCE SURVEY MATERIAL WITH THE PERMISSION OF ORDNANCE SURVEY ON BEHALF OF THE CONTROLLER OF HER MAJESTY'S STATIONERY OFFICE

©CROWN COPYRIGHT

UNAUTHORISED REPRODUCTION INFRINGES CROWN COPYRIGHT AND MAY LEAD TO PROSECUTION OR CIVIL PROCEEDINGS

SANDWELL MBC
LICENCE NO 100032119
2026

Sandwell
Metropolitan Borough Council

AREA

52.9 M2 63.2 Y2

PLAN NUMBER

SAM/06620/042

N:\DGNPERSONAL\DARREN_MERRICK\GEN_LEASES.DGN LJA4P