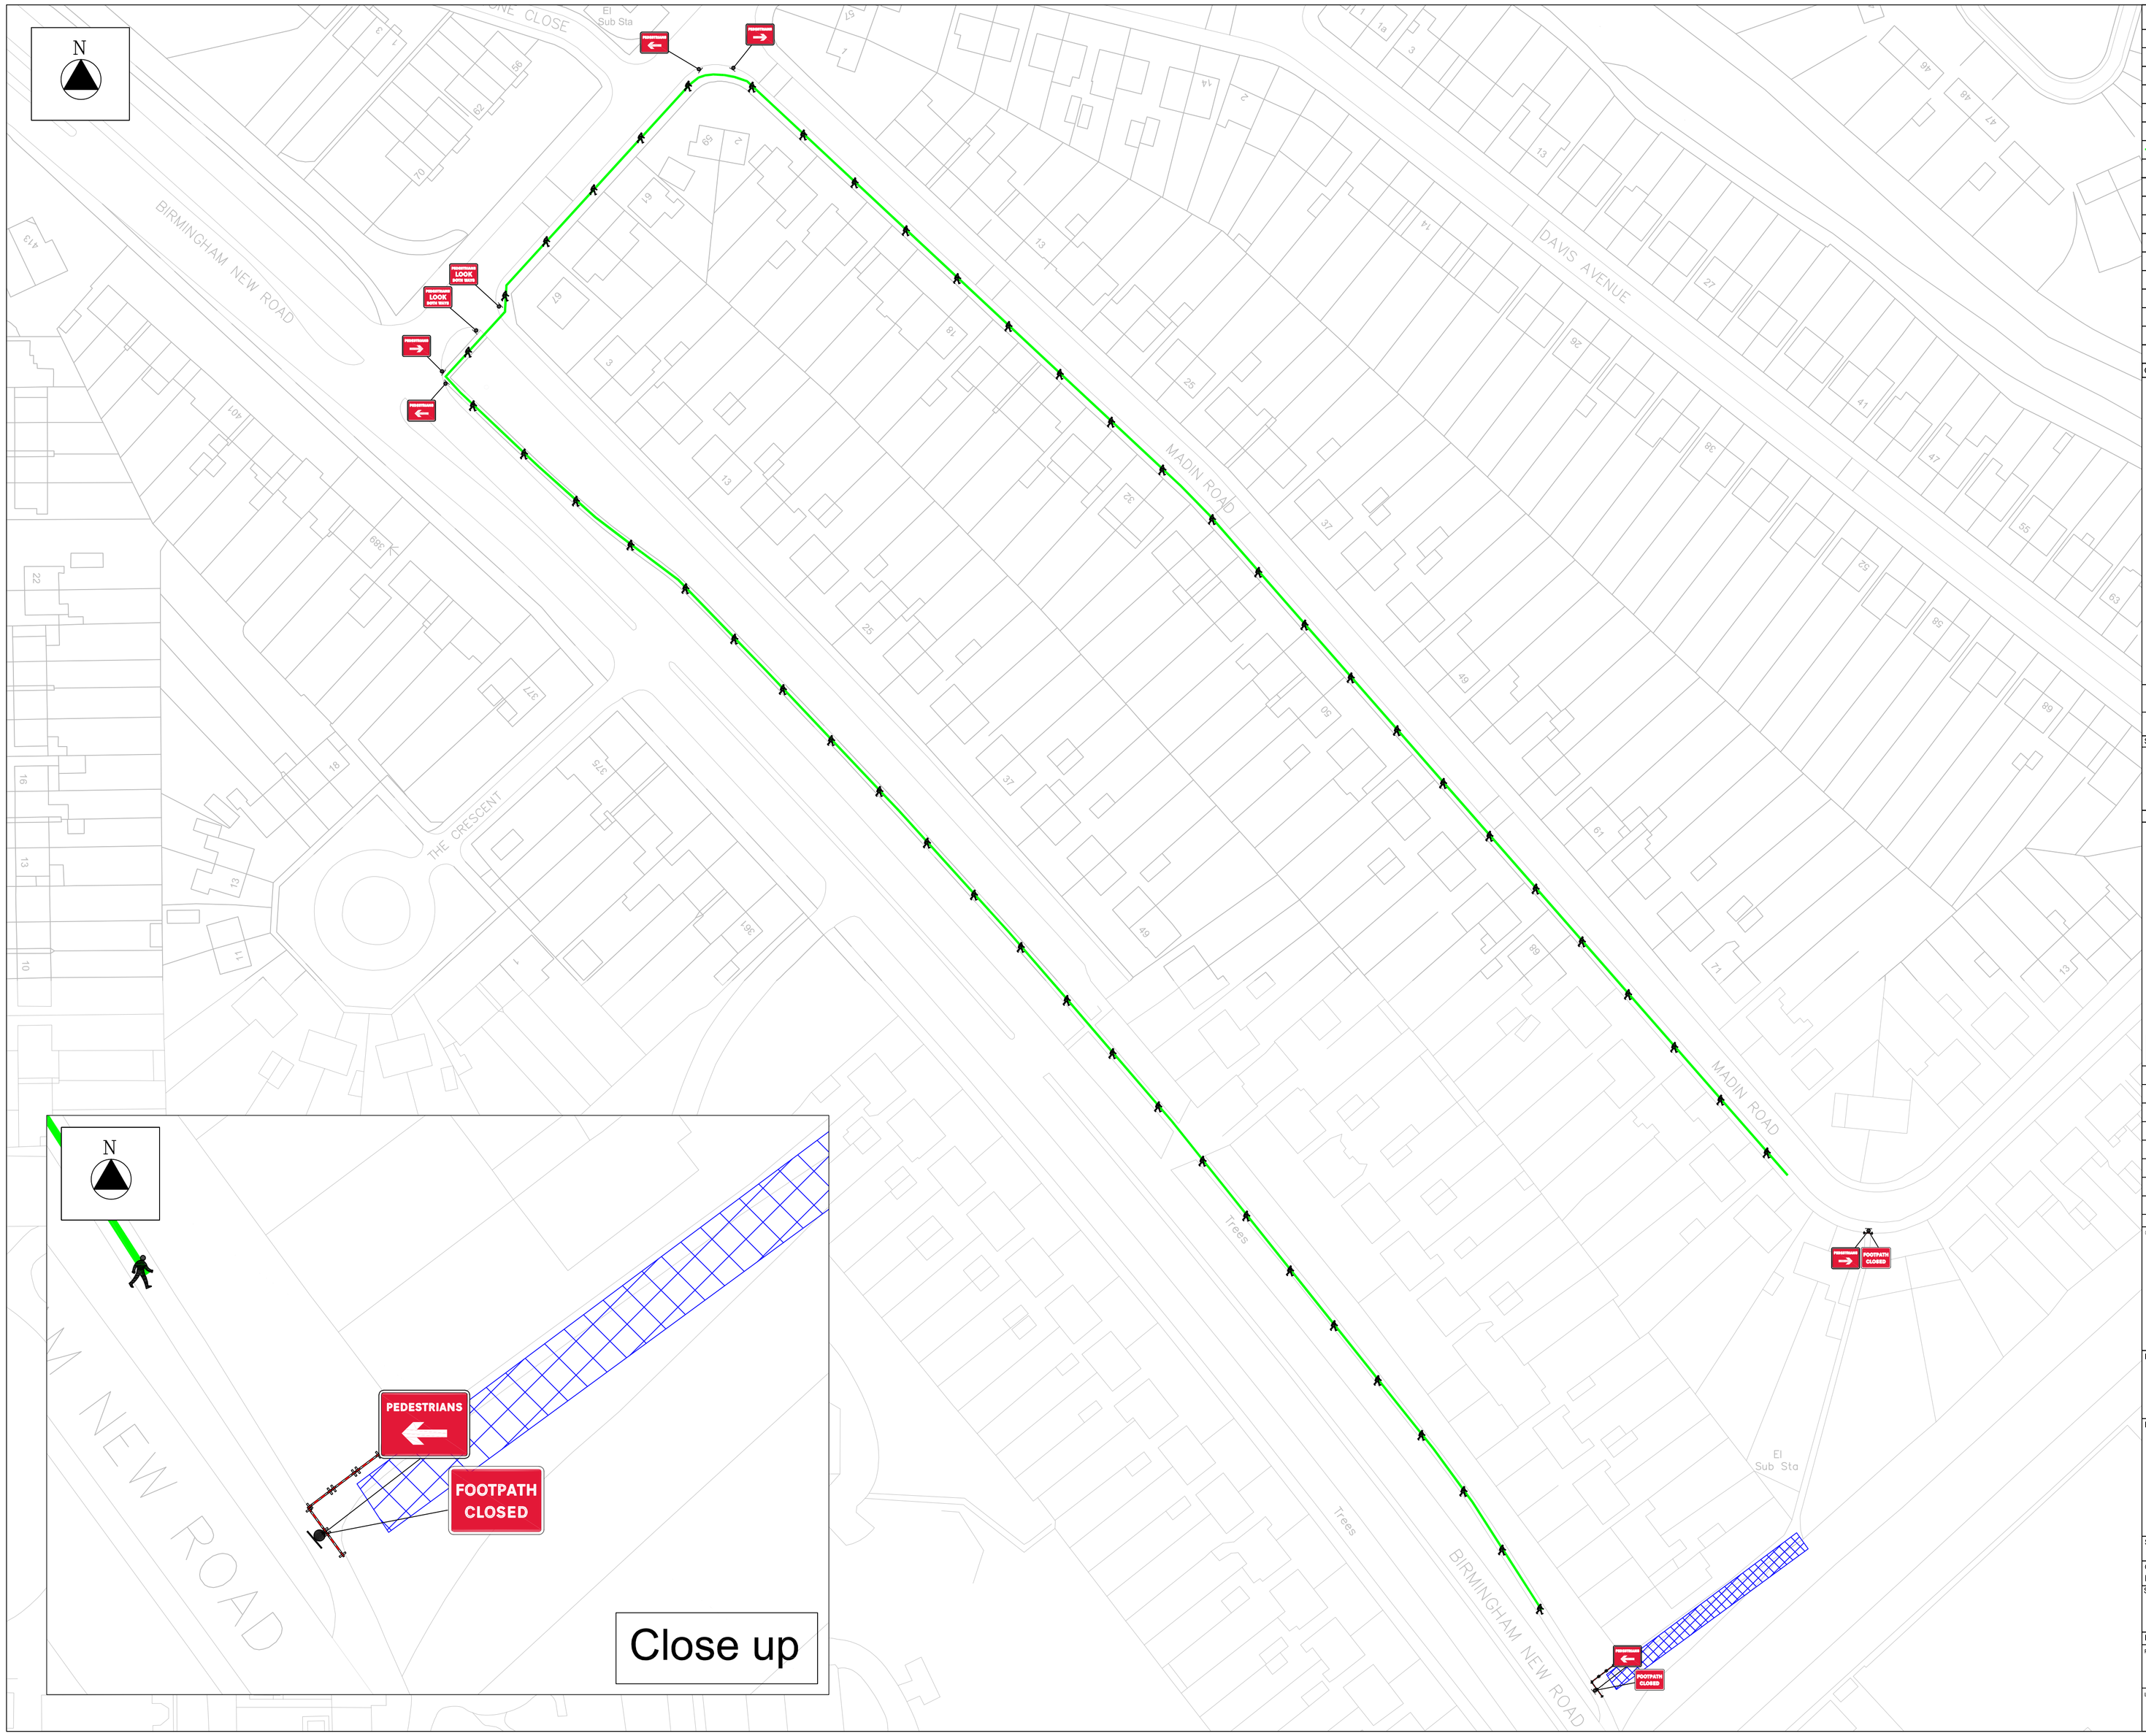

Key

	Traffic Sign
	Traffic Cone
B	Cone or Road Marking Detail
610	TSRGD Sign Reference Number
	Pedestrian Barrier
	Pedestrian Route
	Vehicle Diversion Route
	Hoarding / Heras
	Temporary Traffic Signal
	Temporary Traffic Signals
	Safety Zones
	New MMA Work Area
	Existing MMA Work Area
	Ramp
	MMA Marshal
	Cut Line

Cone Detail

- No cone detail required.

Grid Reference

X (Eastings) - 000000	Y (Northings) - 000000

Speed: 30

Safety Zones
(S) Sideways - 0.5m
(L) Longways - 0.5m
(C) Clearance - 2.0m

Notes

- Advance warning signs to be installed 2 weeks prior to footway closure.

All Traffic Management will be designed in accordance with the requirements of the Traffic signs Manual, Chapter 8, Part 1 ,Part 2 & Part 3. Any sign reference numbers used in this drawing refer to the diagram numbers contained within the Traffic Signs Regulations and General Directions 2016 (TSRGD 2016).

Rev	Date	Revision Details	Drn	Des	Chk	App
P01	07/01/22	checked and approved	JW	JW	AD	PV
P02	26/01/22	checked and approved	JW	JW	AD	PV

© Midland Metro Alliance

Midland Metro Alliance
4th Floor, Alpha Tower, Suffolk Street Queensway, Birmingham, B1 1TT
Tel: +44 (0)121 643 8729 www.metroalliance.co.uk

Project
Wednesbury to Brierley Hill

Drawing Title
Retaining Wall Repair Works
Lindley Avenue to
Birmingham New Road
Footpath Closure

Scale	Drawn	Designed	Checked	Approved
N/A	JW	JW	AD	PV
Original Drawing Size: N/A (Not Applicable)	Date 26/01/22	Date 06/01/22	Date 26/01/22	Date 26/01/22

Status Code: S4
Drawing Suitability: For Stage Approval

Drawing Number

Project	Originator	Volume	Design Stg.
WBHD	D05	TMN	C

Location	Type	Role	Number	Revision
ZZ	DR	TM	0009	P02