
REGENERATION AND PLANNING

STRATEGIC ASSET MANAGEMENT

NORTH

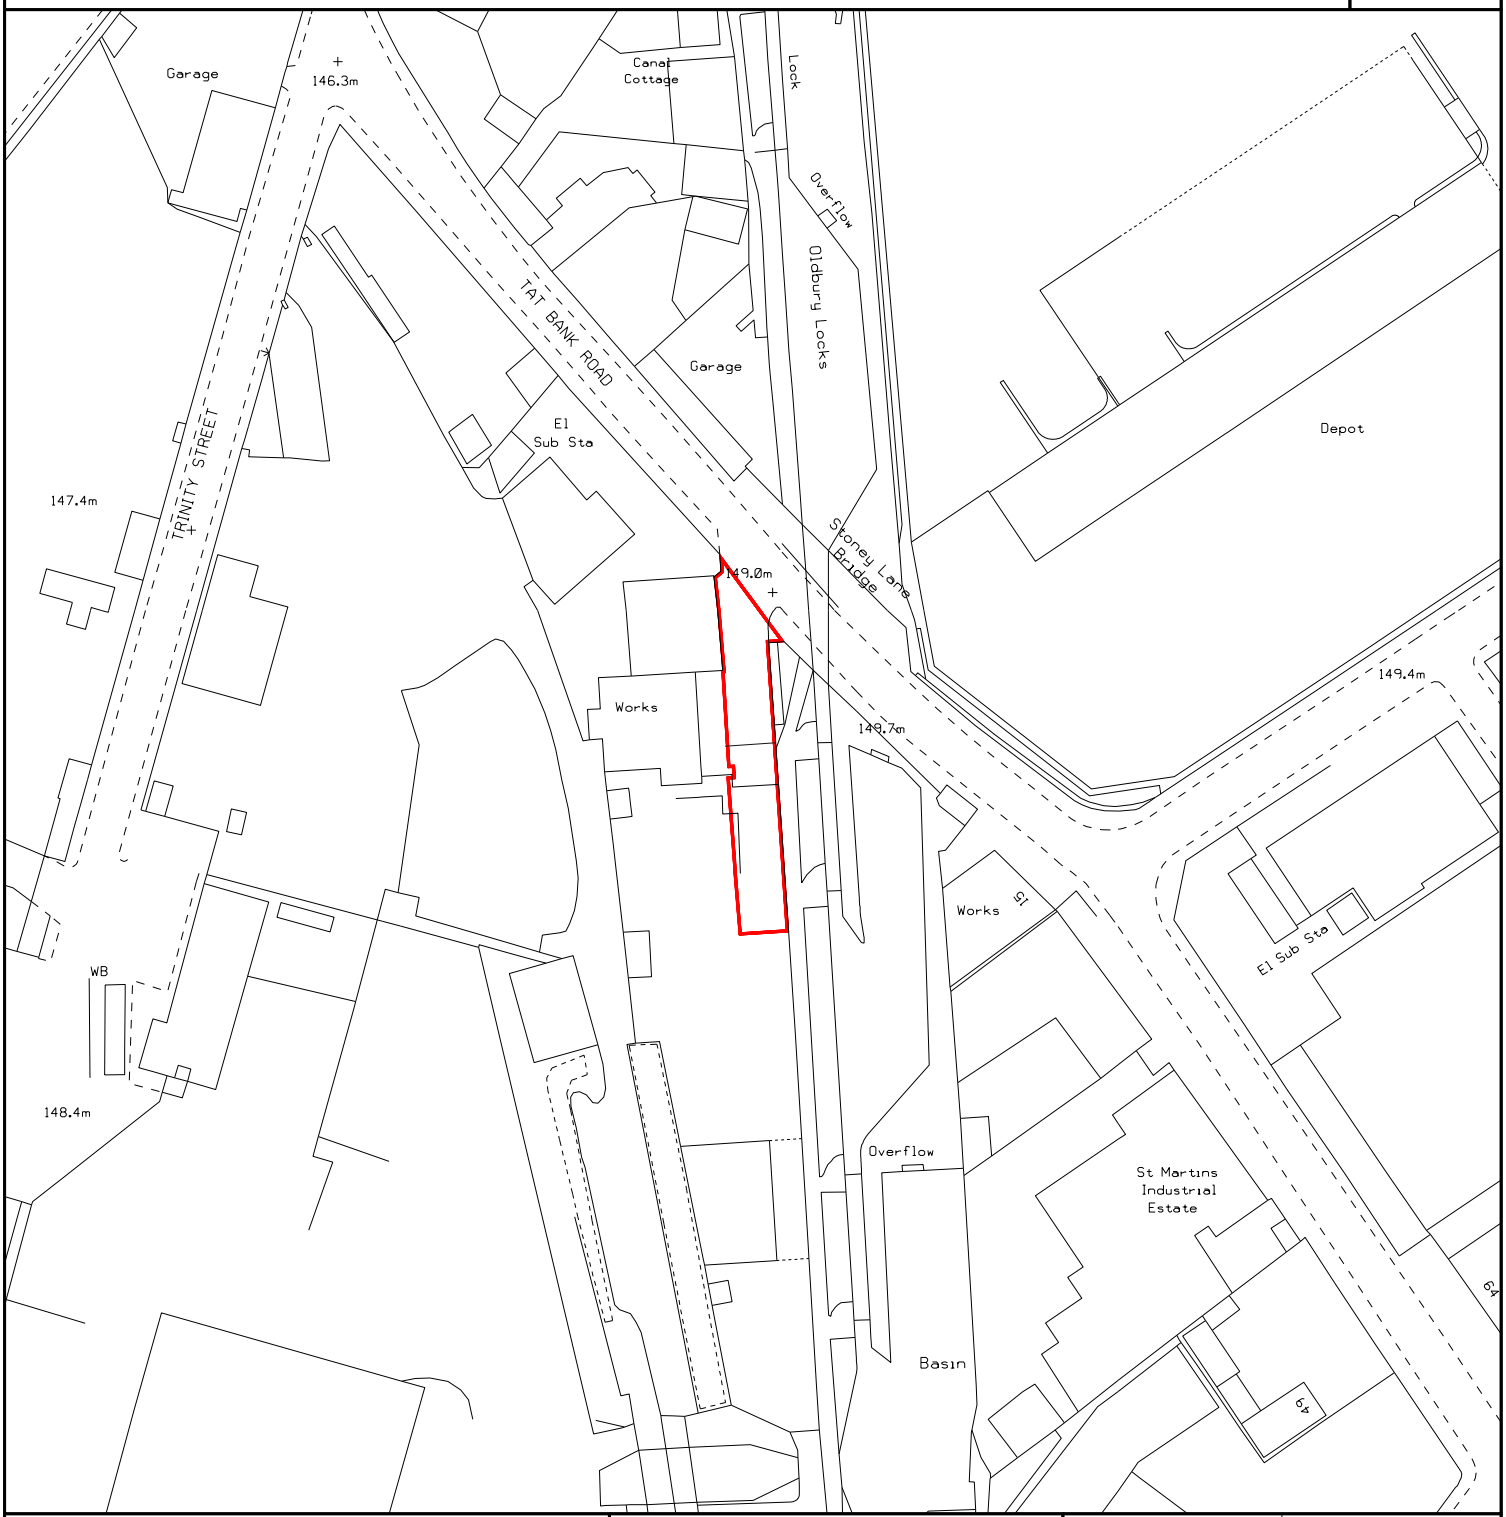

LEGEND

DESCRIPTION

LAND AT

LOCKSIDE

OLDBURY

SANDWELL	TERRIER
SO9988NW	274
SCALE	CENTROID
1:1250	399439/288974
DRAWN	DATE
DM	09-MAR-2022

Sandwell

Metropolitan Borough Council

AREA

478.7 M2 572.6 Y2

PLAN NUMBER

SAM/47480/005

THIS MAP IS BASED UPON ORDNANCE SURVEY MATERIAL WITH THE PERMISSION OF ORDNANCE SURVEY ON BEHALF OF THE CONTROLLER OF HER MAJESTY'S STATIONERY OFFICE

©CROWN COPYRIGHT

UNAUTHORISED REPRODUCTION INFRINGES CROWN COPYRIGHT AND MAY LEAD TO PROSECUTION OR CIVIL PROCEEDINGS

SANDWELL MBC
LICENCE NO 100032119
2022

N:\DGNPERSONAL\DARREN_MERRICK\GEN_DISPS.DGN

LJA4P