


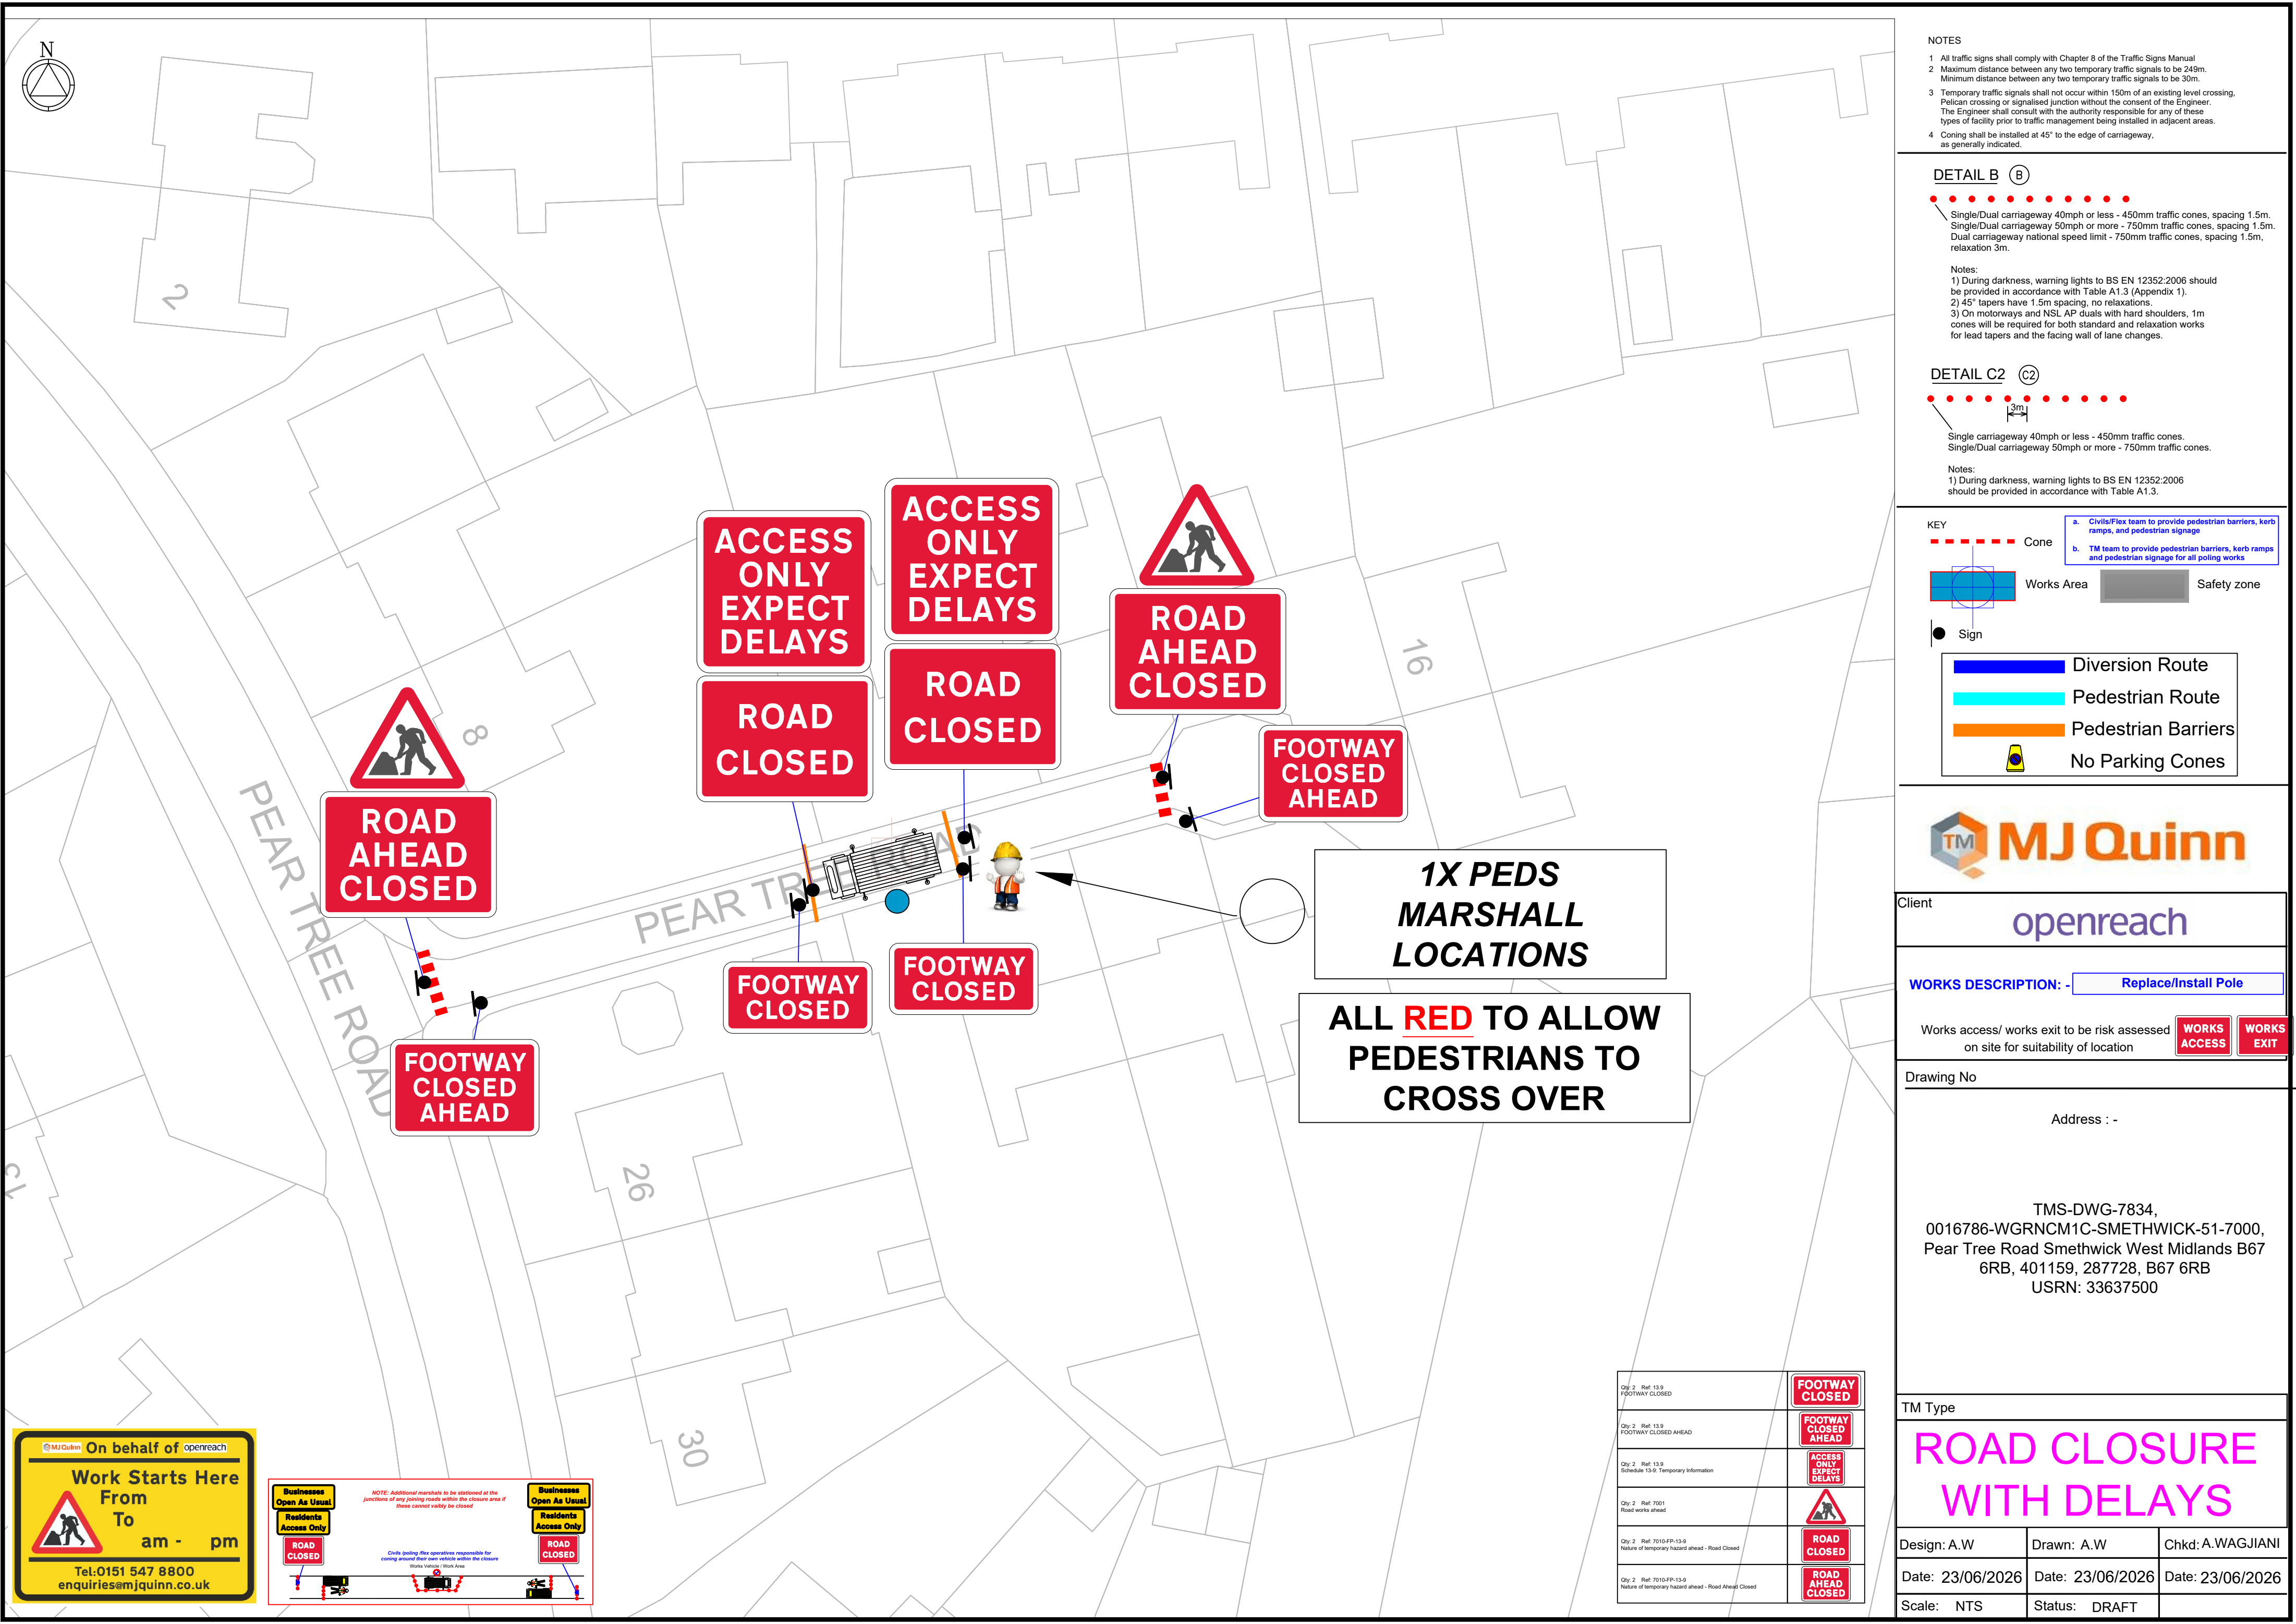

- 1 All traffic signs shall comply with Chapter 8 of the Traffic Signs Manual
- 2 Maximum distance between any two temporary traffic signals to be 249m.
Minimum distance between any two temporary traffic signals to be 30m.
- 3 Temporary traffic signals shall not occur within 150m of an existing level crossing, Pelican crossing or signalised junction without the consent of the Engineer.
The Engineer shall consult with the authority responsible for any of these types of facility prior to traffic management being installed in adjacent areas.
- 4 Coning shall be installed at 45° to the edge of carriageway, as generally indicated.

- Single/Dual carriageway 40mph or less - 450mm traffic cones, spacing 1.5m.
- Single/Dual carriageway 50mph or more - 750mm traffic cones, spacing 1.5m.
- Dual carriageway national speed limit - 750mm traffic cones, spacing 1.5m, relaxation 3m.

- 1) During darkness, warning lights to BS EN 12352:2006 should be provided in accordance with Table A1.3 (Appendix 1).
- 2) 45° tapers have 1.5m spacing, no relaxations.
- 3) On motorways and NSL AP duals with hard shoulders, 1m cones will be required for both standard and relaxation works for lead tapers and the facing wall of lane changes.

Single carriageway 40mph or less - 450mm traffic cones.
Single/Dual carriageway 50mph or more - 750mm traffic cones.

1) During darkness, warning lights to BS EN 12352:2006 should be provided in accordance with Table A1.3.

■ ■ ■ ■ ■ Cone

The diagram shows a rectangular area divided into two sections. The left section is labeled 'Work Area' and contains a blue rectangle with a red border. The right section is labeled 'Safety Zone' and contains a gray rectangle. A vertical line separates the two sections.

-  Diversion Route
-  Pedestrian Route
-  Pedestrian Barriers
-  No Parking Cones



Works access/ works exit to be risk assessed on site for suitability of location	WORKS ACCESS	WORKS EXIT
--	---------------------	-------------------

Address : -

TM Type	
---------	--

ROAD CLOSURE WITH DELAYS

Scale: NTS	Status: DRAFT
------------	---------------

Qty: 2 Ref: 13.9 FOOTWAY CLOSED	
Qty: 2 Ref: 13.9 FOOTWAY CLOSED AHEAD	
Qty: 2 Ref: 13.9 Schedule 13-9 Temporary Information	
Qty: 2 Ref: 7001 Road works ahead	
Qty: 2 Ref: 7010-FP-13.9 Nature of temporary hazard ahead - Road Closed	
Qty: 2 Ref: 7010-FP-13.9 Nature of temporary hazard ahead - Road Ahead Closed	